




EXTERNAL MATERIALS :-
BRICKS - TO MATCH EXISTING
TILES - TO MATCH EXISTING.

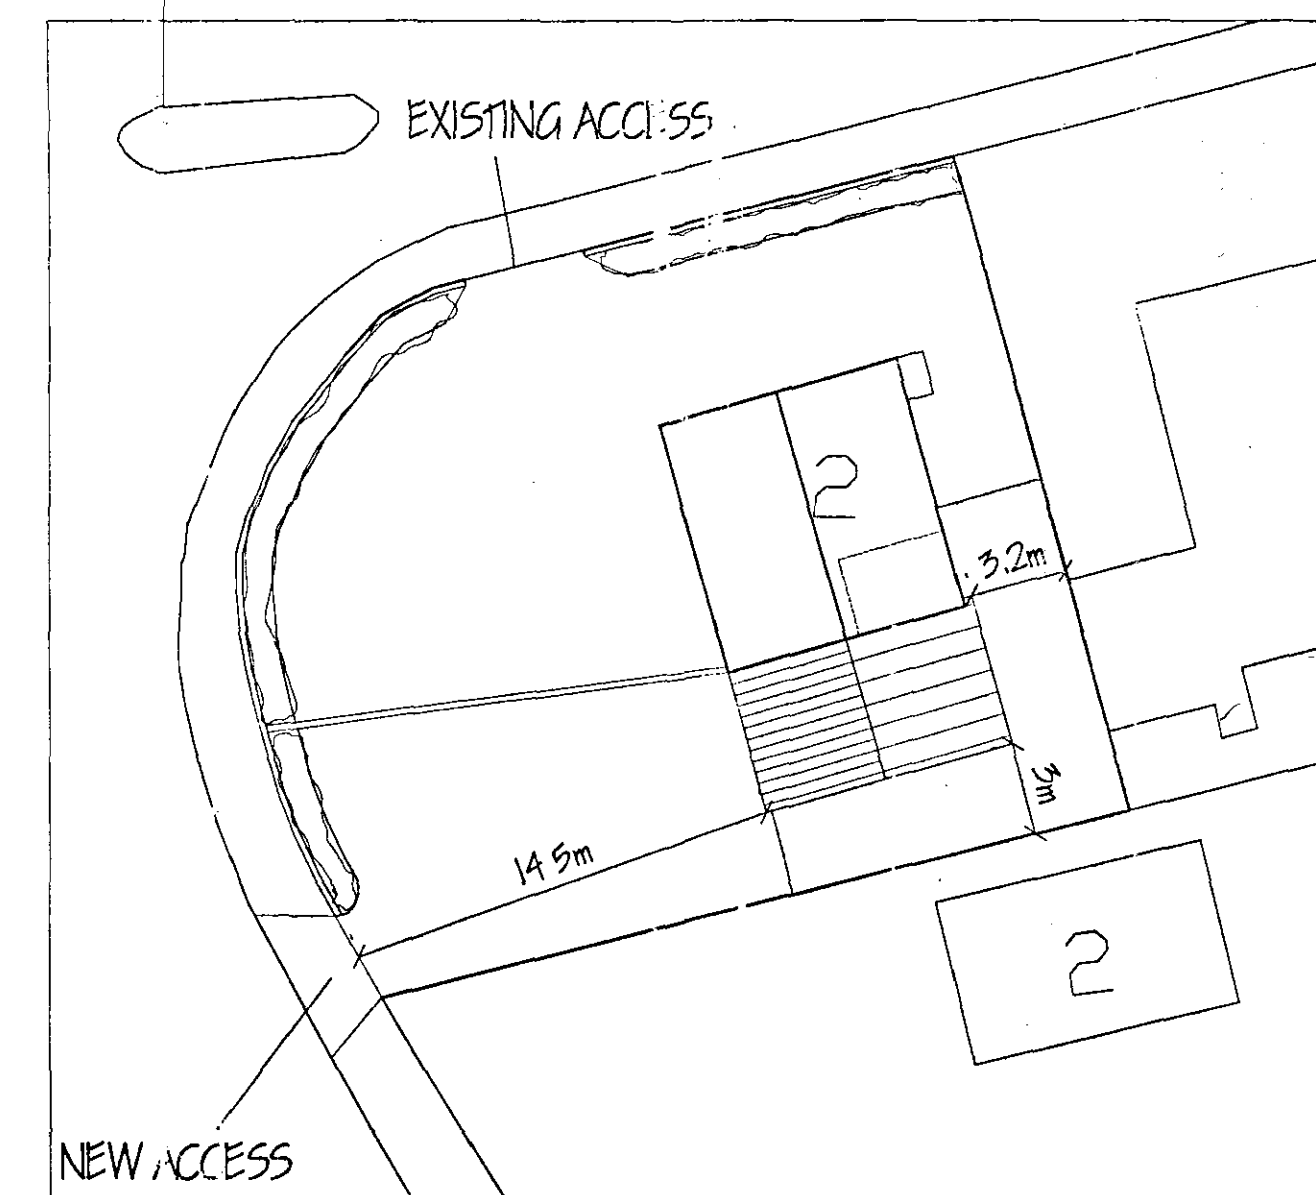


DIMENSIONAL PLAN,
1/250.

LANDSCAPING & TREE PLANTING SCHEME.


- A - MIXED HEDGE & LOW SHRUBS.
- (a) Hawthorn (*Crataegus Monocarpa*)
 - (b) Beech (*Fagus Sylvatica*)
 - (c) Blackthorn (*Prunus Spinosa*)
 - (d) Buckthorn (*Rhamnus Cathartica*)

- B - SILVER BIRCH - Feathered
C - HAWTHORN - Feathered
D - 1.8 Metre CLOSE BOARDED FENCE REDUCING TO 1 Metre @ WALL
E - NEW ACCESS TO CLAY DRIVE.
F - EXISTING ACCESS OFF CAMERON DRIVE.



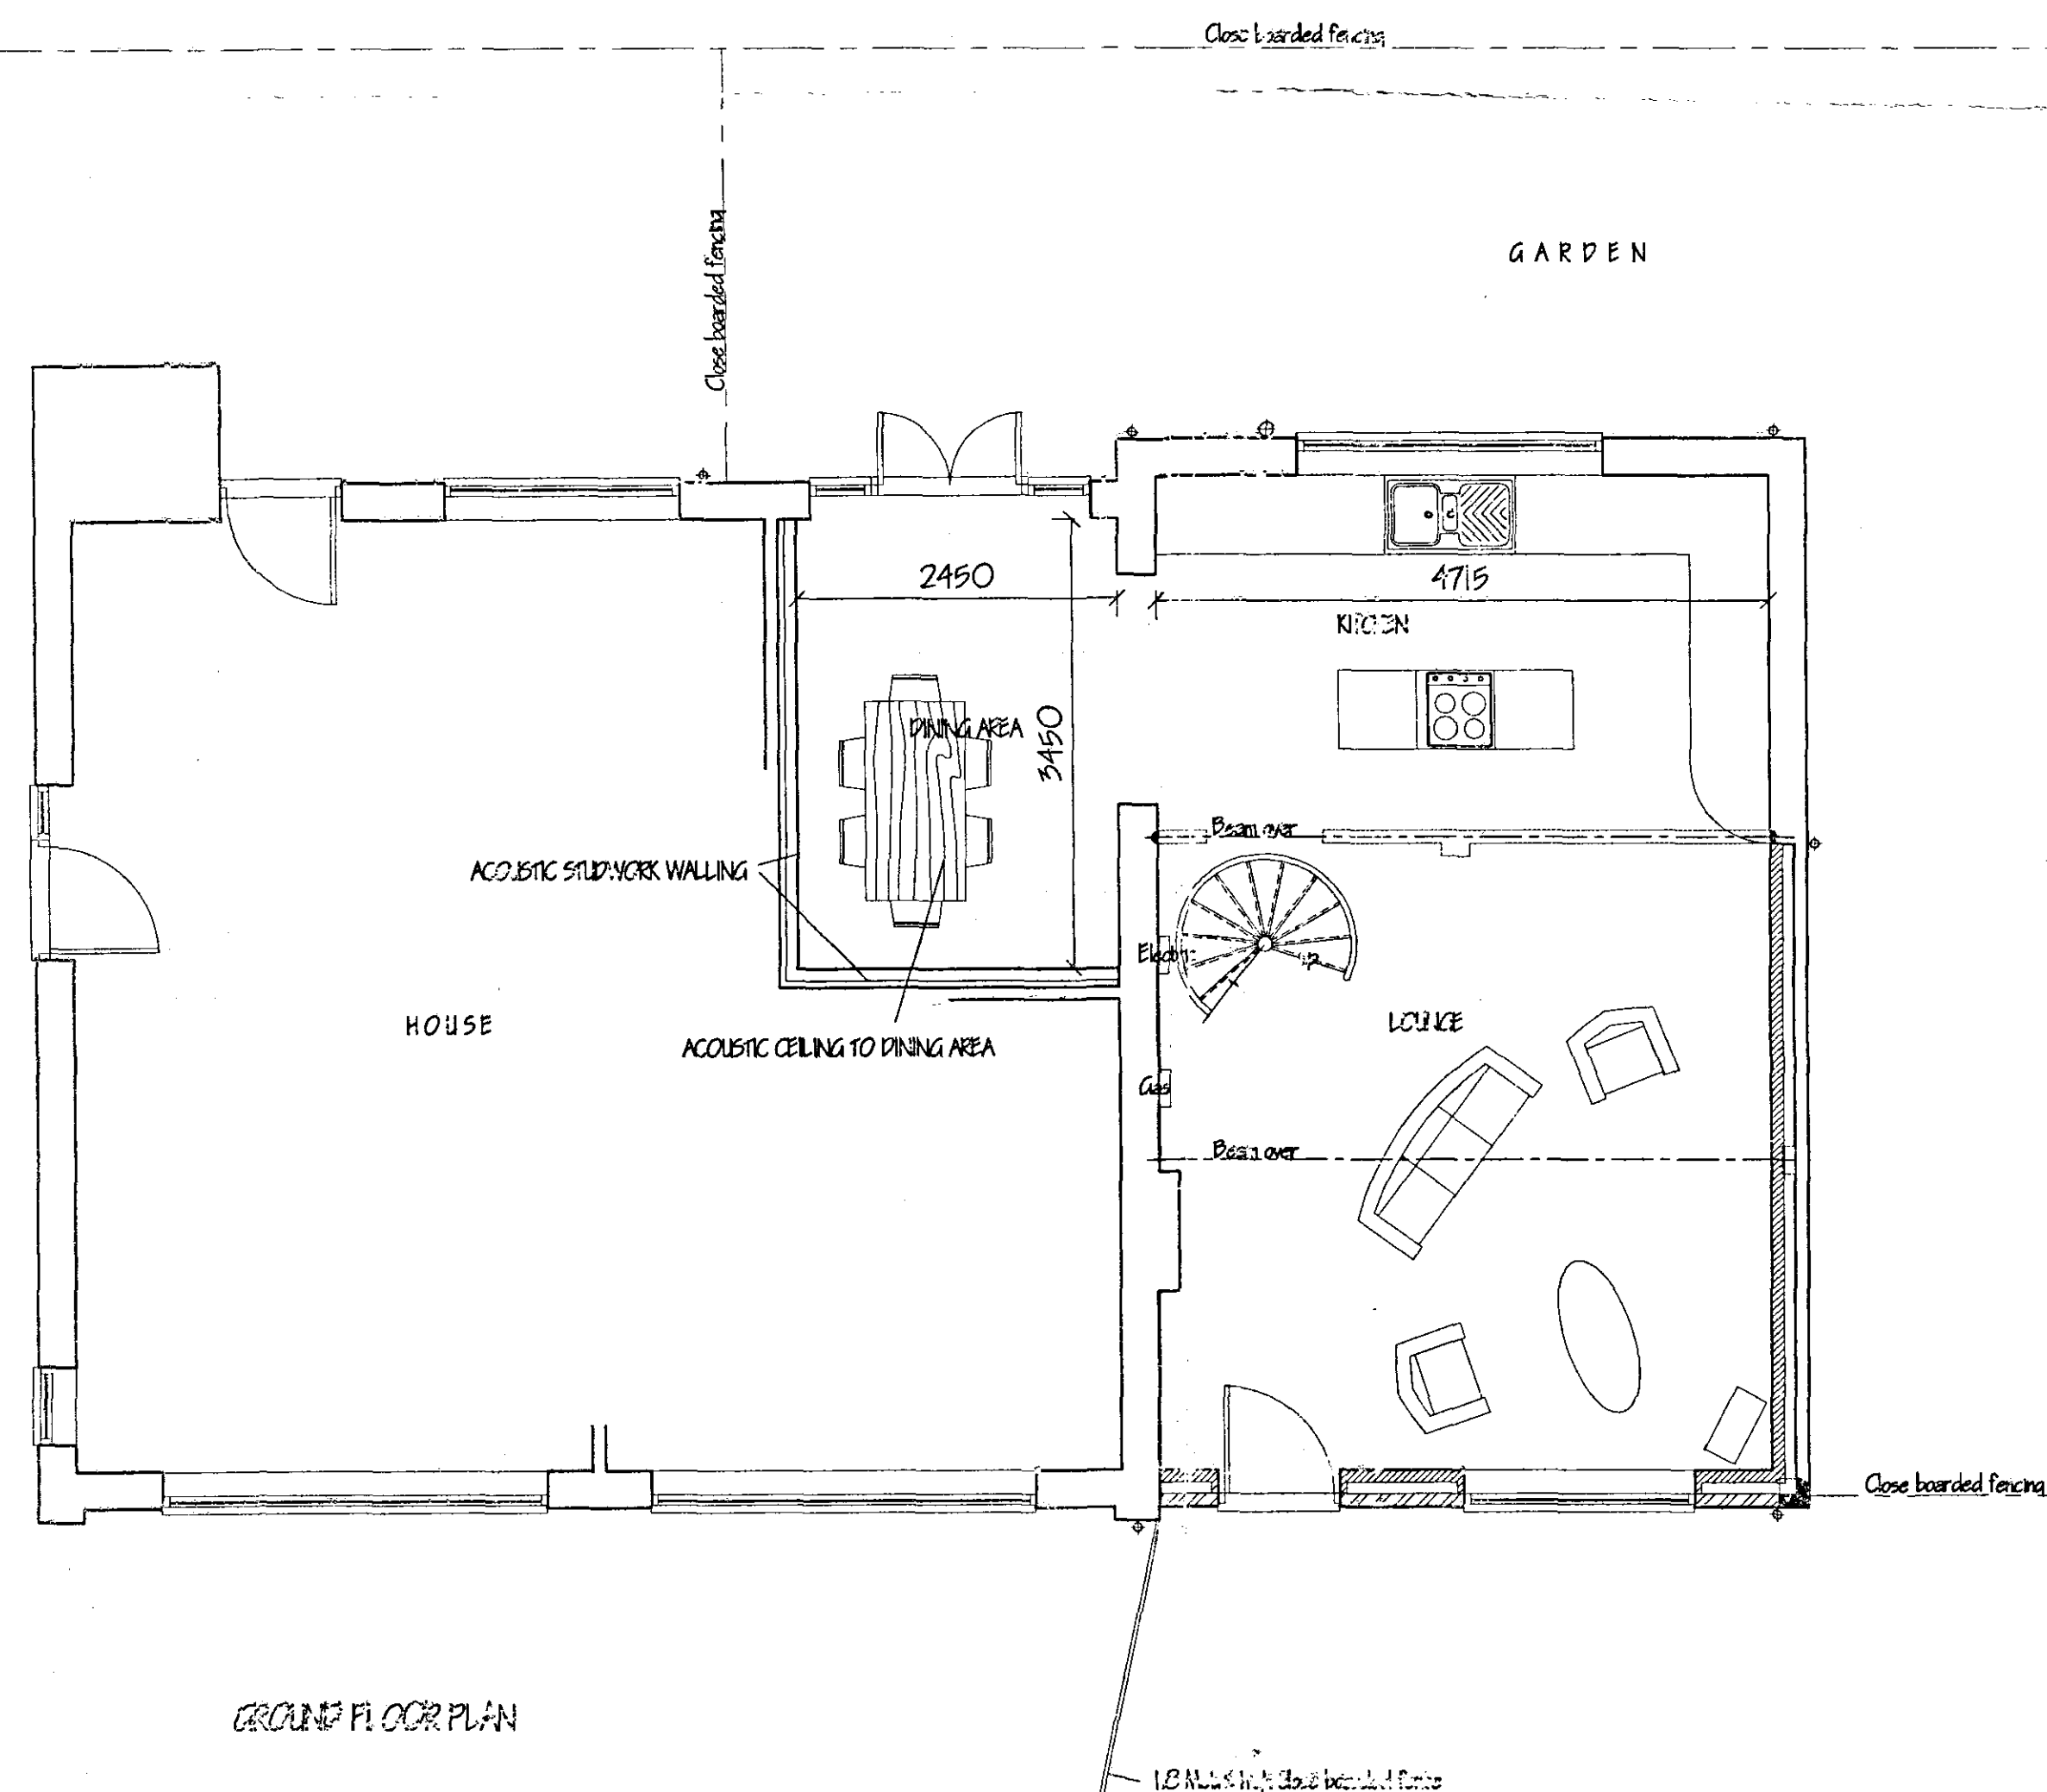


GROUND FLOOR PLAN

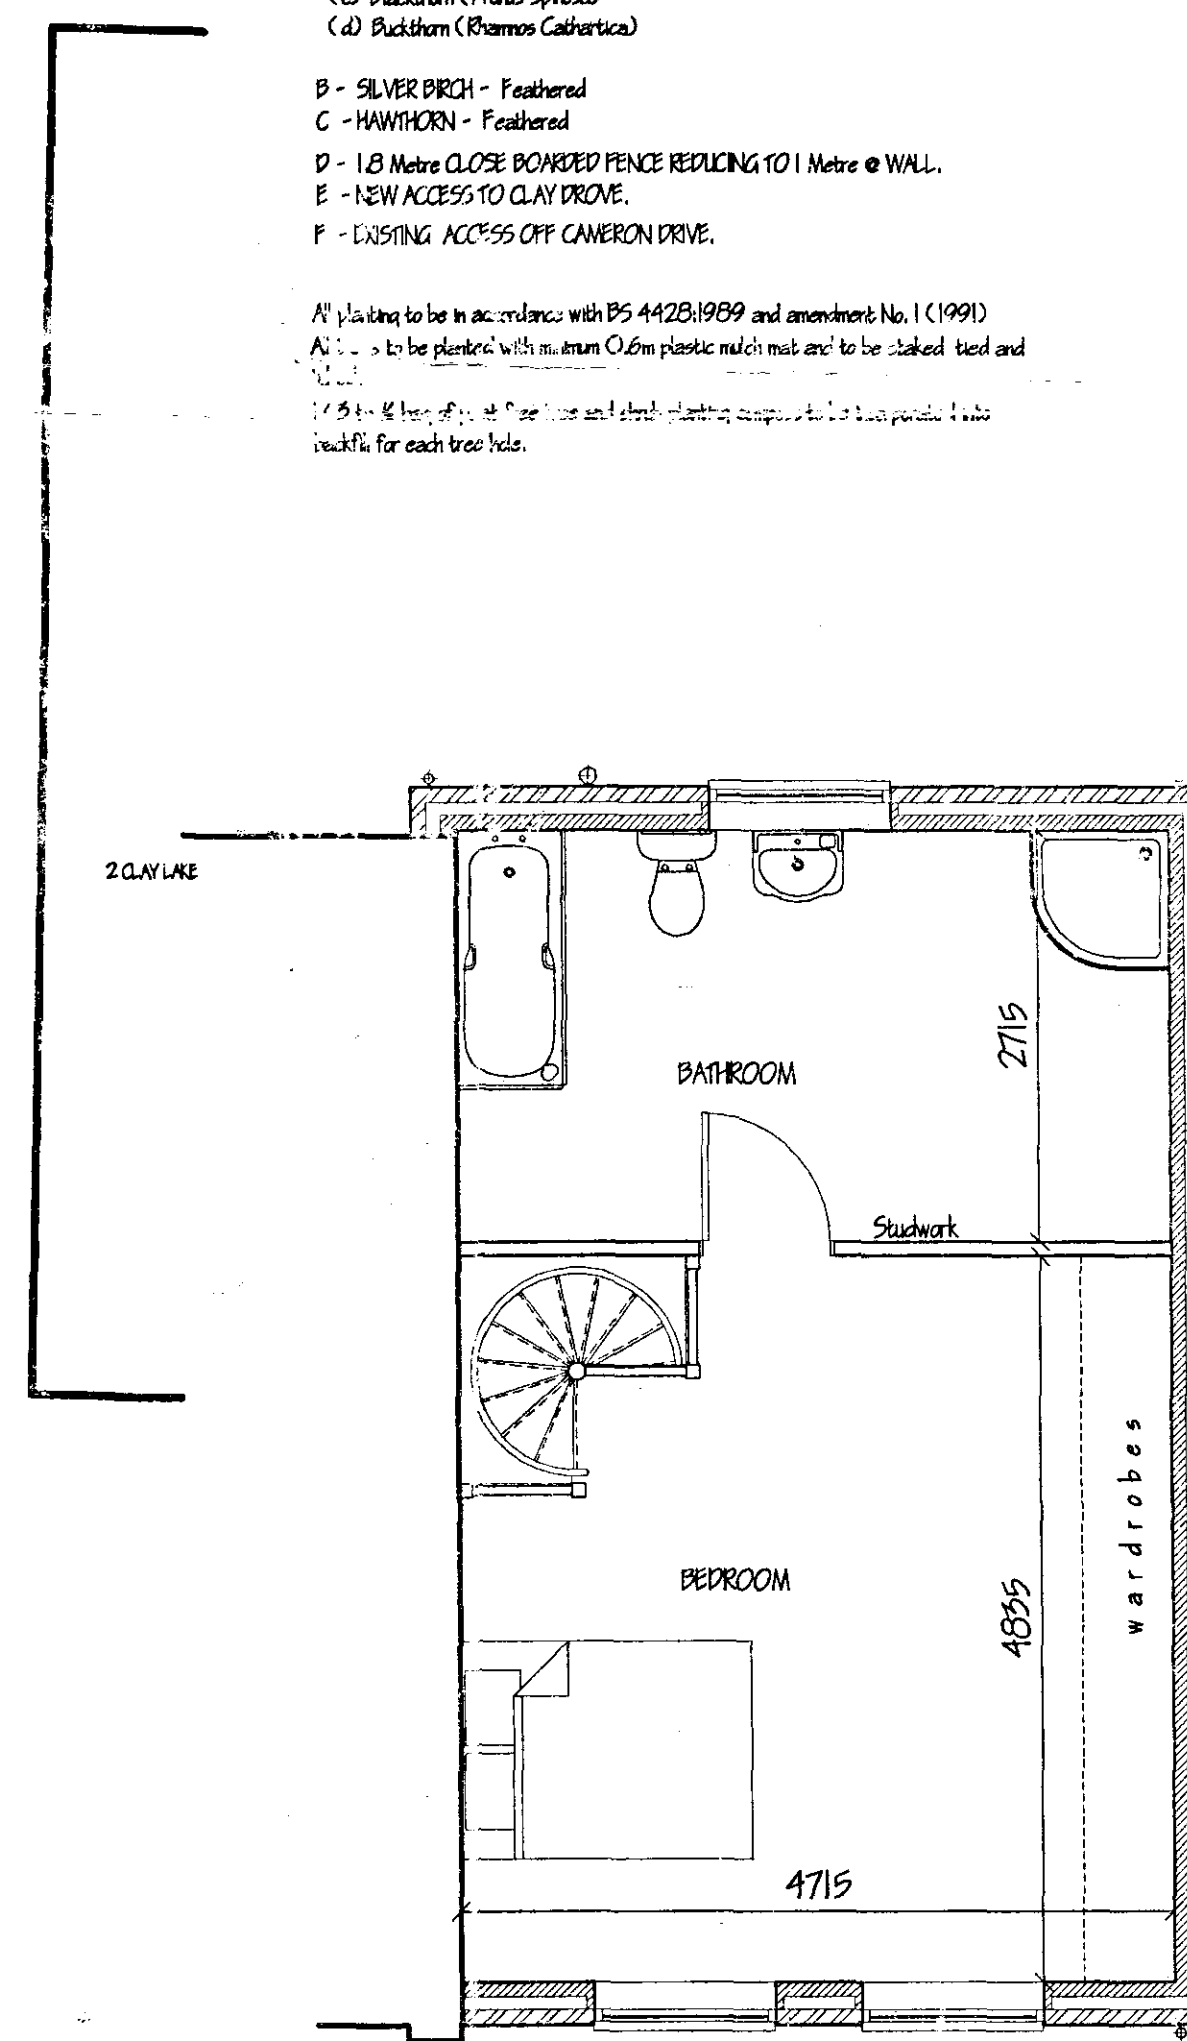

FIRST FLOOR PLAN

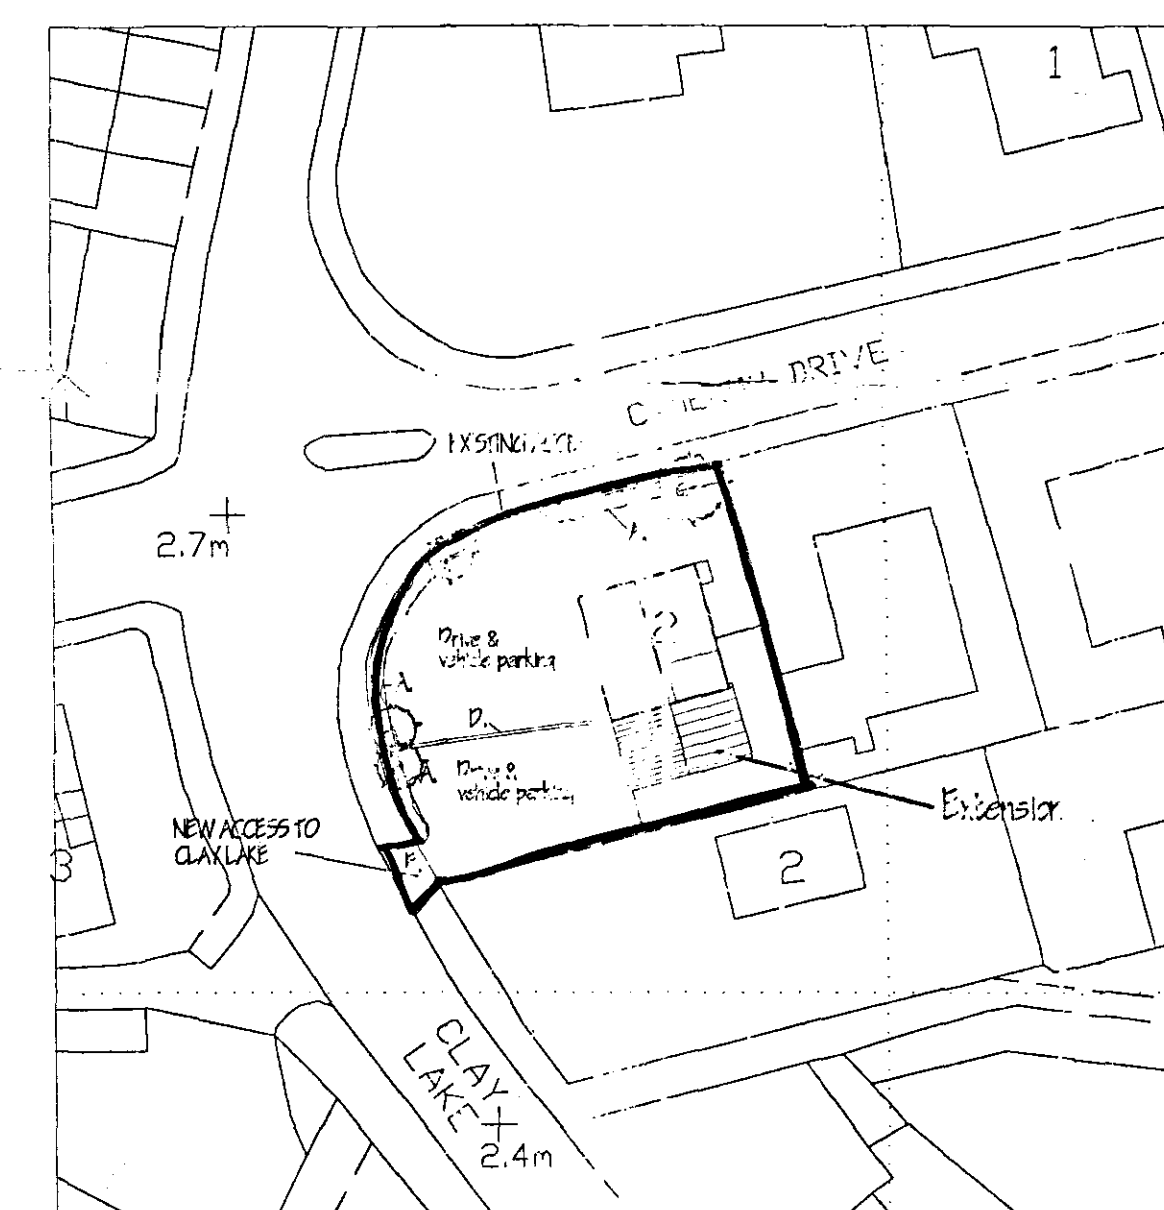

SITE PLAN
1/500

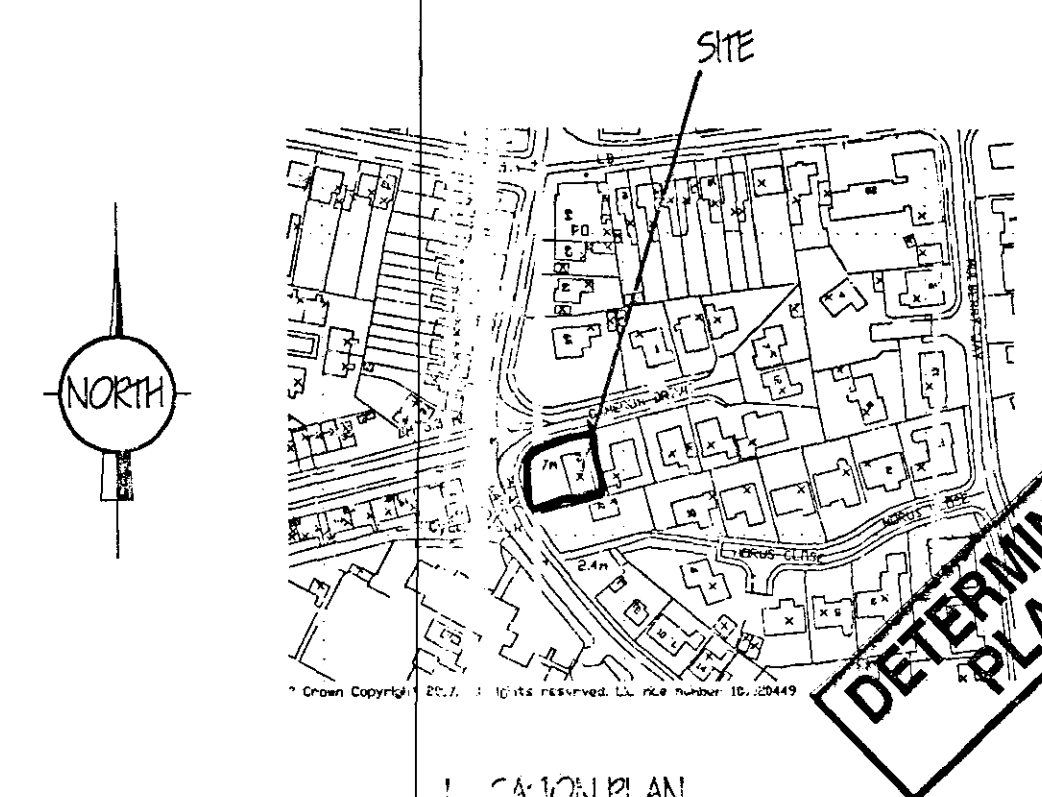

1. CA 10N PLAN.
1/1500.


C. E. MEROHAST LTD.


Tel 014-30 430-00
Fax 014-30 4307-0
E-mail: merohast@btinternet.com

Project
EXTENSION TO CREATE ADDITIONAL DWELLING
2 CAMERON DRIVE,
SPALDING,
LINCOLN. PEI 2PR.

Client
D. CHAPPELL.

Dr. wing

FLOOR PLANS & ELEVATIONS - PROPOSED.
LOCATION & SITE PLANS - PROPOSED.

Jon Ref.

1539-07.


MA: 07.

AS INDICATED

[illegible]

17 MAY 2006

066110-