


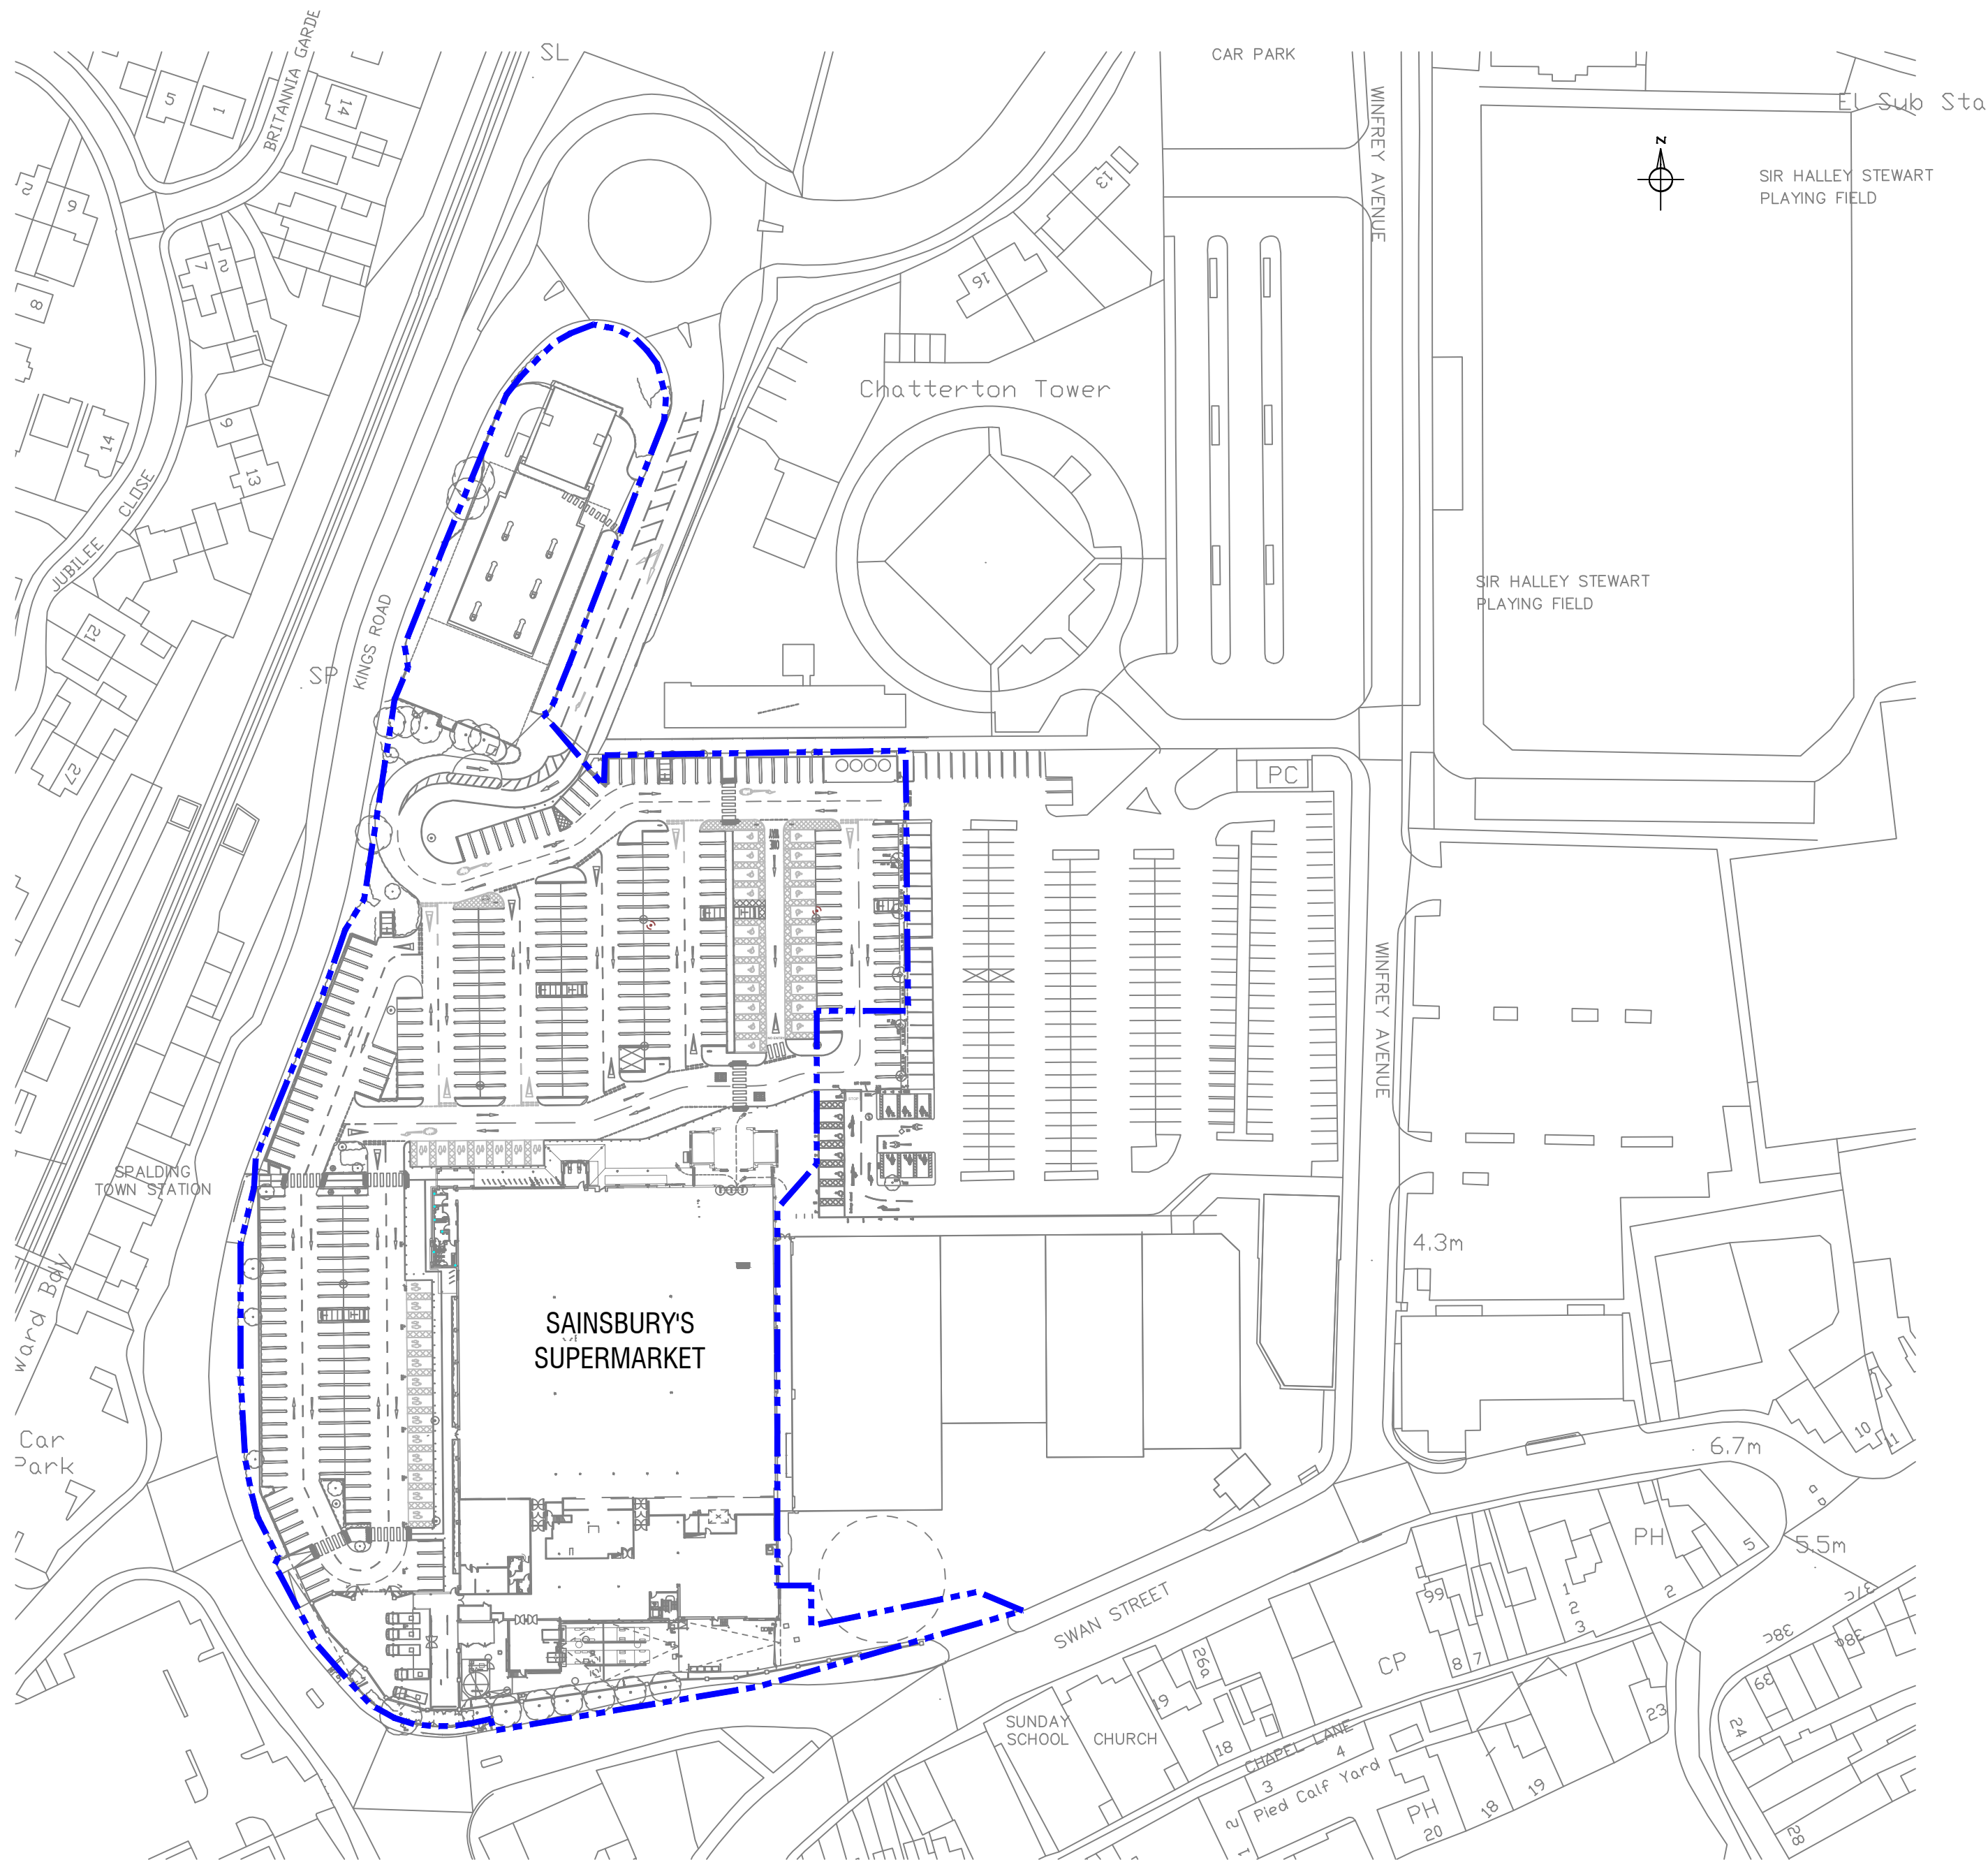

© Copyright: all rights reserved.
This drawing must not be reproduced without permission.
This drawing must be read in conjunction with all relevant consultant/
specialist drawings/information.
This drawing must not be used for construction unless issued for construction.
All dimensions on this drawing are in millimeters (unless otherwise stated).
Do not scale from this drawing

Key:
 Land Ownership Boundary

Rev	Date	Amendment	
			☒

Status			PLANNING		
Project No 1835 2079		Dwg No BP01		Rev 0	
Dwg Title Block Plan					
Date -		Scale 1:1000 @ A2			
Drawn MLH	Designed SLC		Checked -		
Project Sainsbury's Spalding Car Park 2016 (2079) Holland Market, Spalding. PE11 1RQ					

