




BRICKS
GENERALLY 65mm WIENBERGER HARVEST MULTI REF 24200450 WIRECUT SANDFACED
STRING COURSE AND CANTS 65mm B5T00CK YELLOW MULTI STOCK FACINGS

SHOP FRONTS HIPCA WHITE POWDER COAT ALUMINIUM THROUGH OUT
WHERE NEW - EXTG BROWN WINDOWS TO BE PAINTED WHITE
STAINS TO EXPOSED RAFTERS BARGE BOARDS ETC TO MATCH EXTG
WINDOWS TO FLAT TO MATCH EXTG IN STYLE AND FINISH
RAINWATER GOODS AND DOWN PIPES TO MATCH EXTG




ELEVATION TO CAR PARK AS EXTG

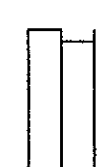


END ELEVATION AS EXTG




END ELEVATION AS PROPOSED

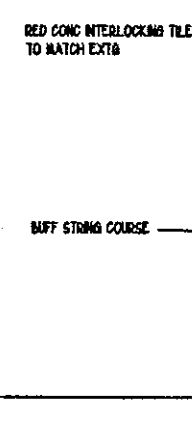

ELEVATION TO SERVICE YARD AS PROPOSED

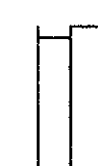

END ELEVATION AS EXTG

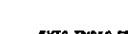

ELEVATION TO SERVICE YARD AS EXTG

104026 REV E FIRE DOOR WIDTH OF DOOR SET AMENDED TO 1220mm MASONRY TO MASONRY & HANDRAILS OFFSET 85mm EITHER SIDE
104028 REV D MAIN ENTRANCE DOOR HEIGHT AMENDED FIRE DOOR GLASS HEIGHT 2.345m
104046 REV C BOLLARD COLOUR, MANIFESTATION, DOOR HANDLE DETAIL. ALL ADDED
104048 REV C BOLLARD COLOUR, MANIFESTATION, DOOR HANDLE DETAIL. ALL ADDED
104049 REV B ENTRANCE DOOR ADDED
104050 REV A ROOF (PER COOP AMENDED)

CLIENT+ LCS
PROJECT+ WYGATE PARK SPALDING

DRAWING+ ELEVATION AS EXTG & PROPOSED
JOB NUMBER + 25-19 DRAWING NUMBER + 2519-02
SCALE + 1=100 REVISION + E

DEREK MORRIS + ARCHITECTS
THE STUDIO + MALT KILN ROAD + FENTON + LINCOLN + LNI 2EW
TELEPHONE + 01427-718910 FAX + 01427-718911

**DETERMINED
PLAN**