


8 & 9



x - METER POSITION

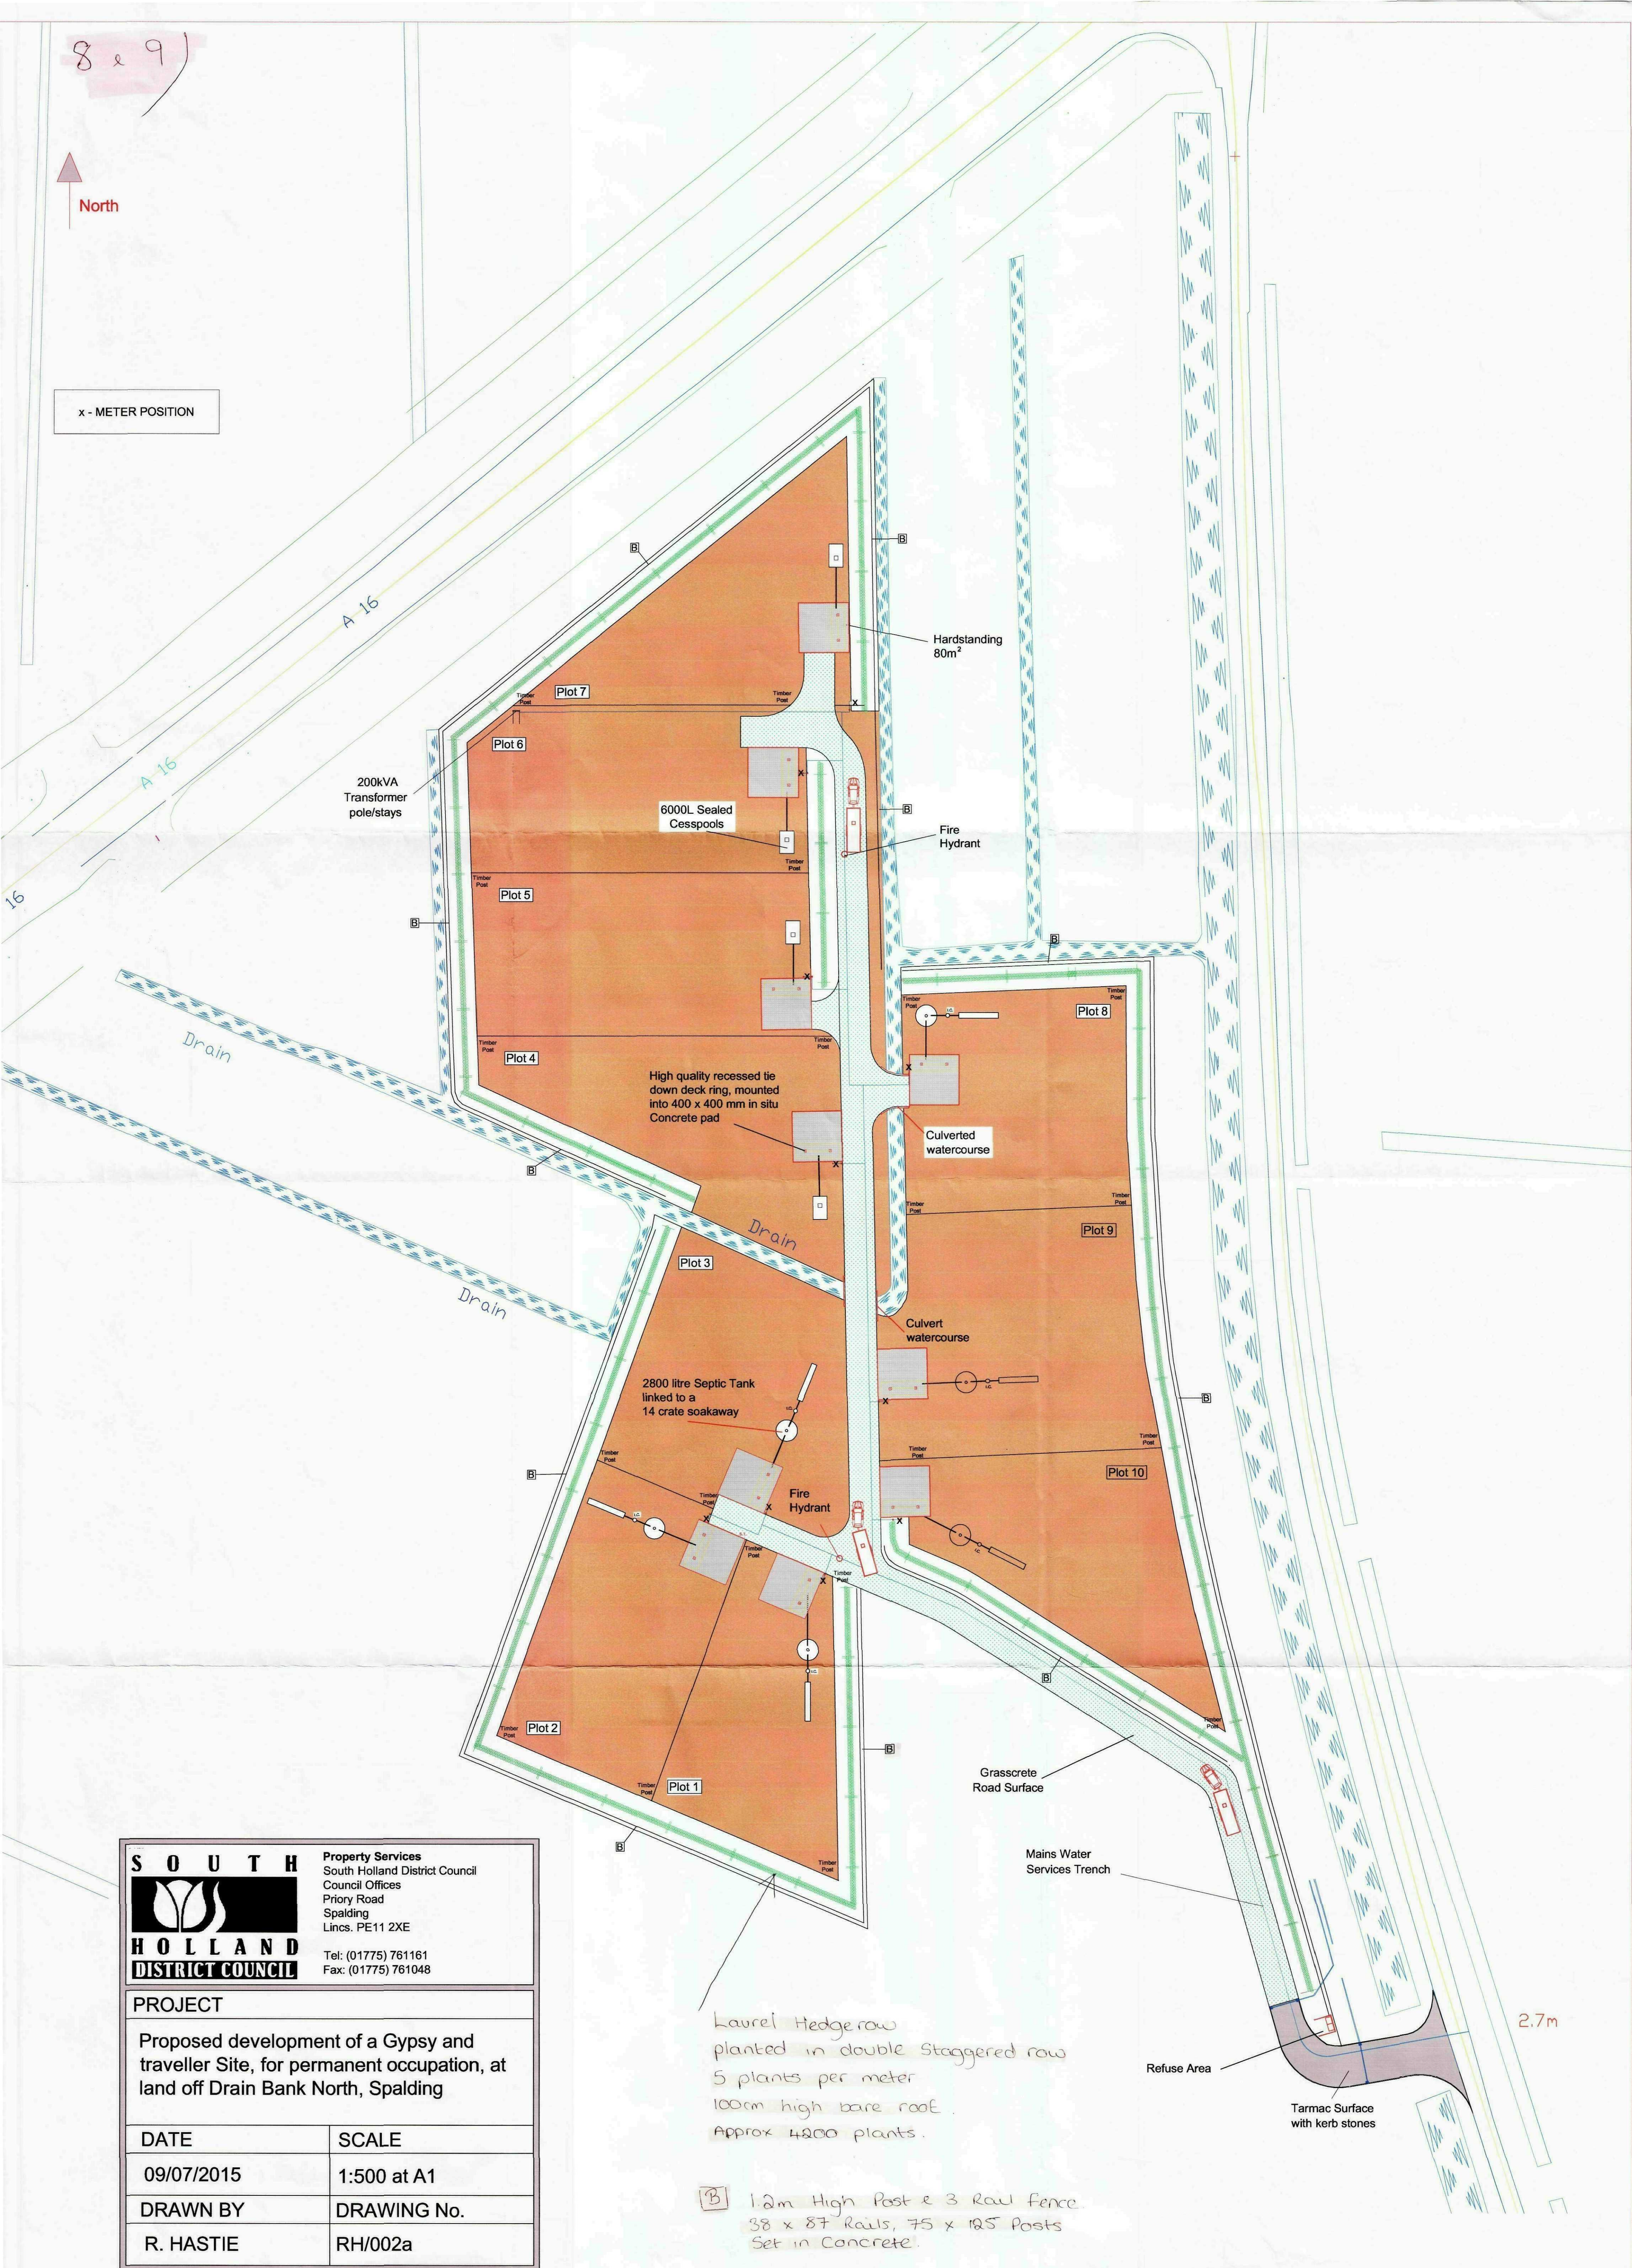

SOUTH

HOLLAND

DISTRICT COUNCIL

Property Services
South Holland District Council
Council Offices
Priory Road
Spalding
Lincs. PE11 2XE

Tel: (01775) 761161
Fax: (01775) 761048

PROJECT

Proposed development of a Gypsy and traveller Site, for permanent occupation, at land off Drain Bank North, Spalding

DATE	SCALE
09/07/2015	1:500 at A1
DRAWN BY	DRAWING No.
R. HASTIE	RH/002a

Laurel Hedgerow
planted in double staggered row
5 plants per meter
100cm high bare root.
Approx 4200 plants.

1.2m High Post & 3 Rail Fence
38 x 87 Rails, 75 x 125 Posts
Set in Concrete.