



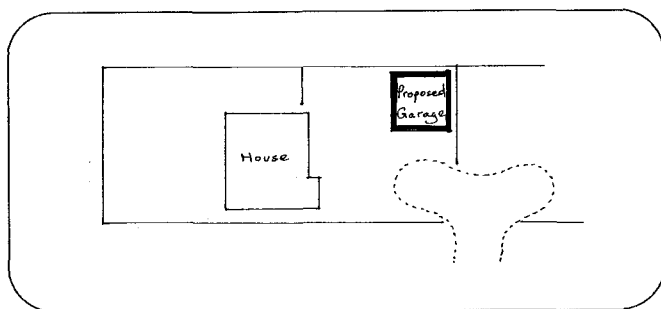

Site Plan

Scale 1 : 500

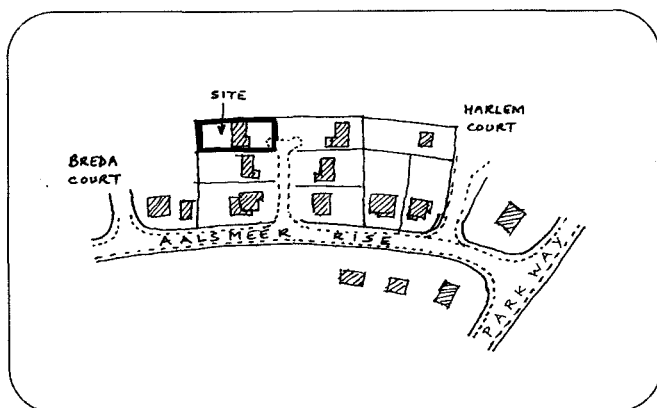


Location Plan

Scale 1 : 2500

**DETERMINED
PLAN**

O.S. Map ref. TF 2321
Crown Copyright Reserved

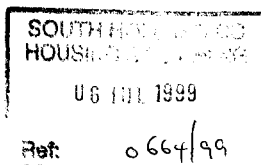

Proposed Double Garage

**10, Aalsmeer Rise,
SPALDING, Lincs.**

Building Design and Plans

A. Roffe,
1, Green Lane, SPALDING,
Lincs. PE11 2YB
Tel : 01775 - 723 680