


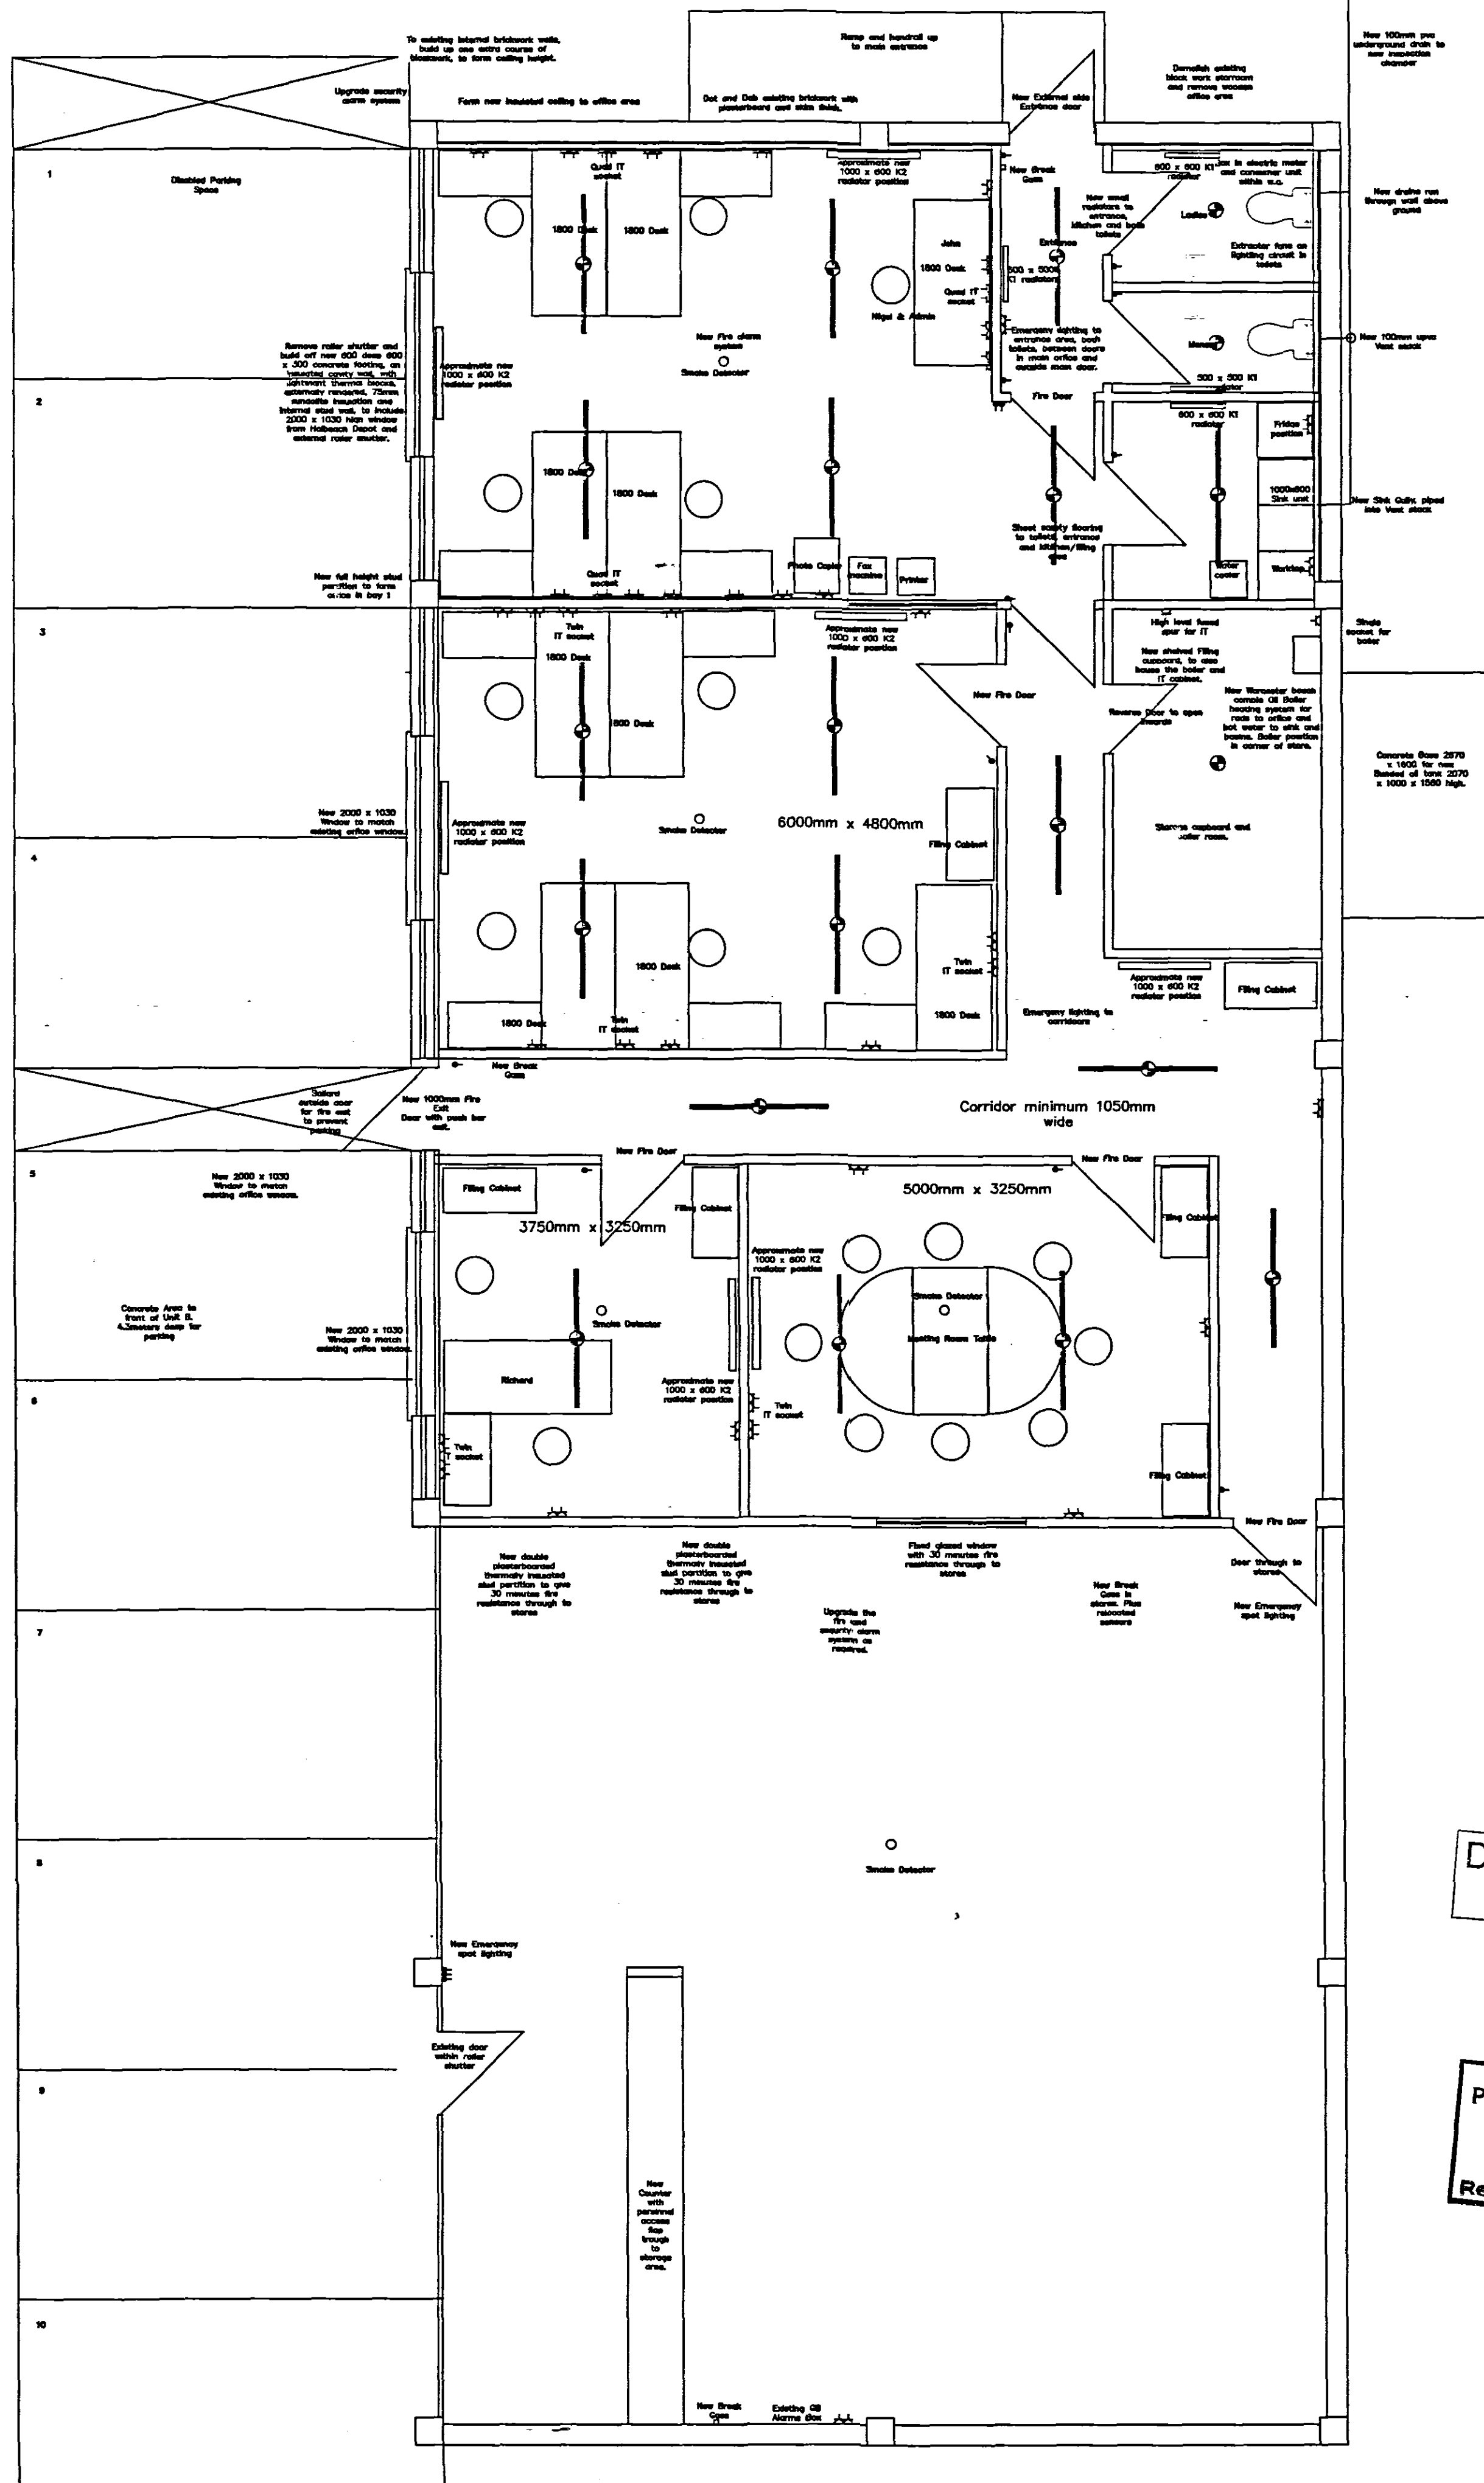

SHDC
Planning & Development
- 5 JUN 2008
Ref: 0667/08