Location Plan. 1:2500

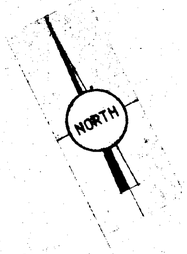

Road & Parking Marshall Keyblock 'Brindle'
Footpath Burnt Ochre.
Kerbs Concrete.

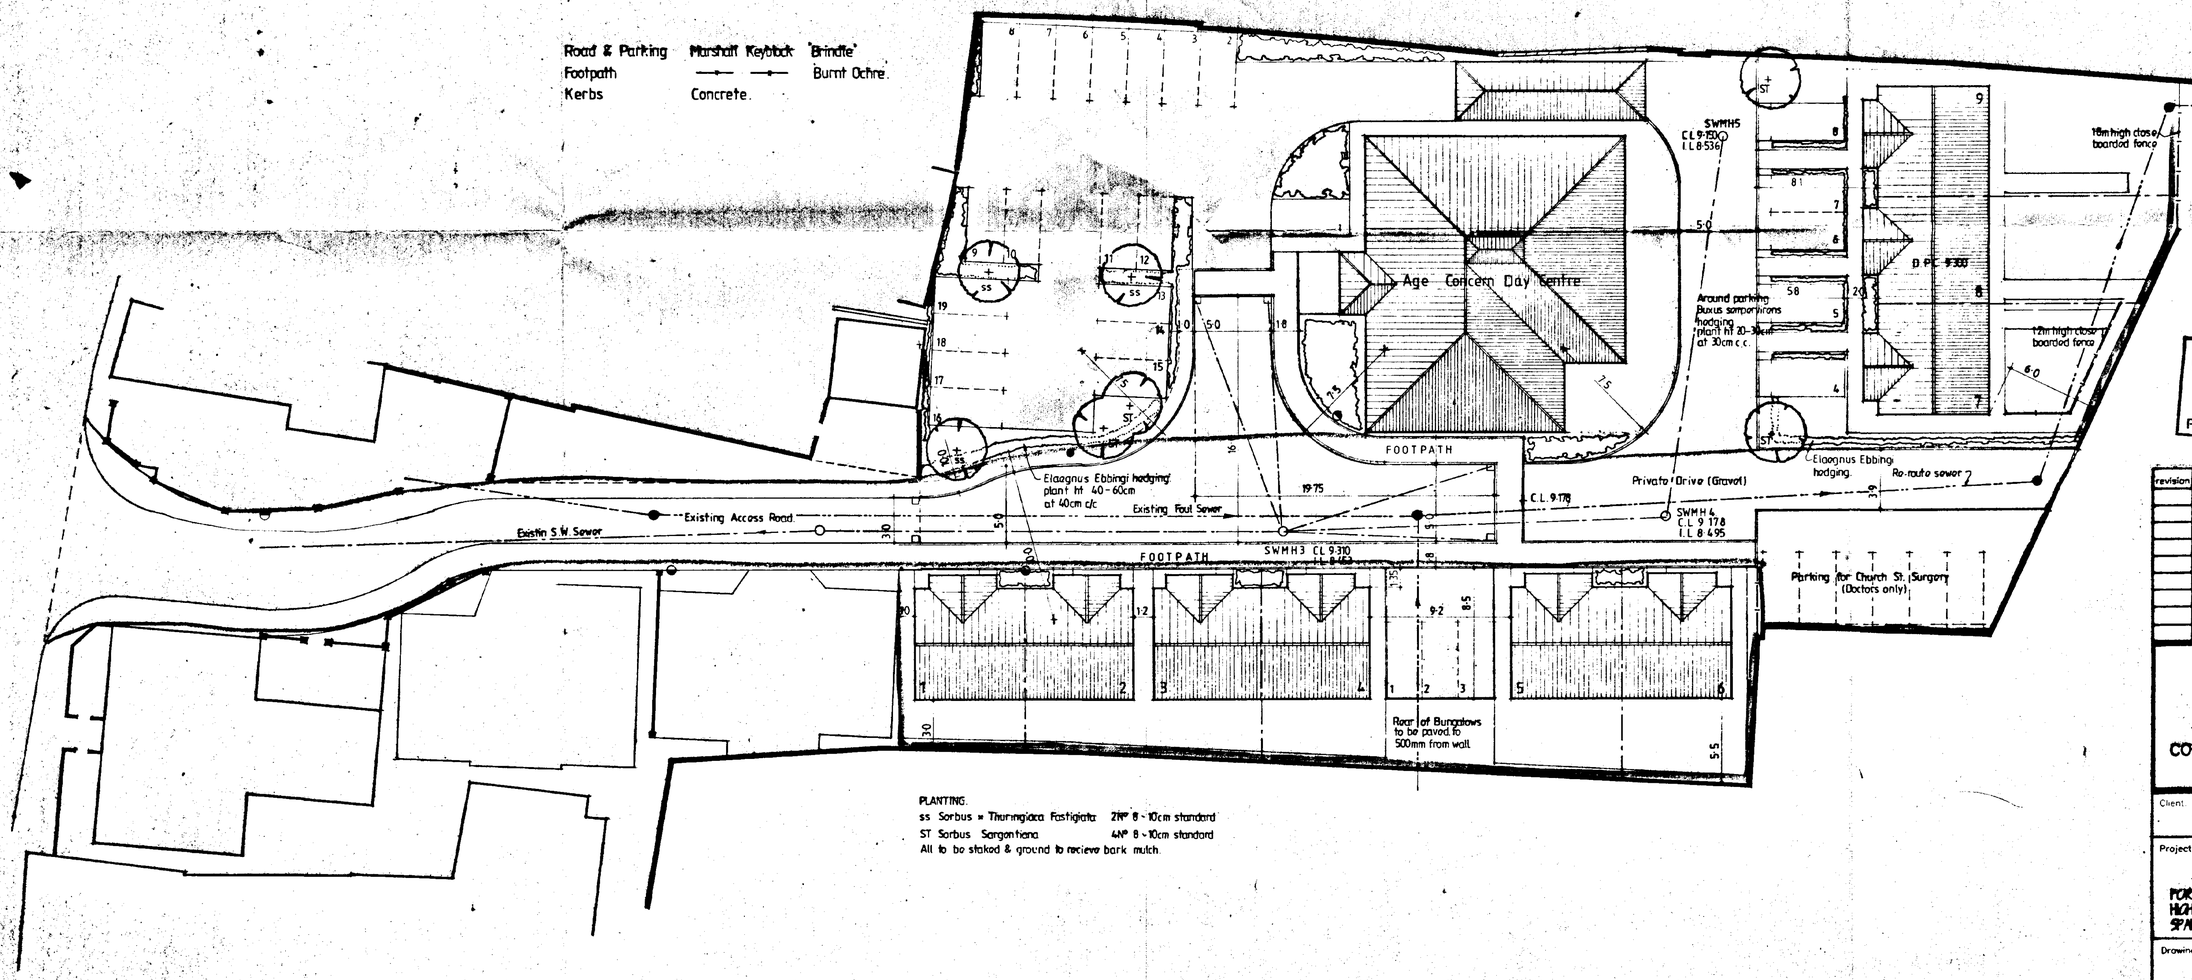

PLANTING.
ss Sorbus = Thuringiaca Fastigiata 21№ 8 - 10cm standard
ST Sorbus Sargentiana 4№ 8 - 10cm standard
All to be staked & ground to recieve bark mulch.

DETERMINED PLAN

SOUTH HOLLAND DC HOUSING & PLANNING
29 JUN 1998
Ref: 0658/98

revision	date	init.	revision details.

COOPER ARCHITECTURAL DESIGN
BIRCHWOOD, HOCKLESGATE, FLEET, SPALDING, LINC'S PE12 8LF
Tel/Fax : 01406 423782 Mobile 0410 298852

Client: PATTERSON HOMES LTD

Project: FORMER JOHNSON BROS. SITE, HIGH STREET, SPALDING.

Drawing: BLOCK & LOCATION PLANS

Scale	Drawing No.
1:200 1:2500	
Sept. 97	J.C.