


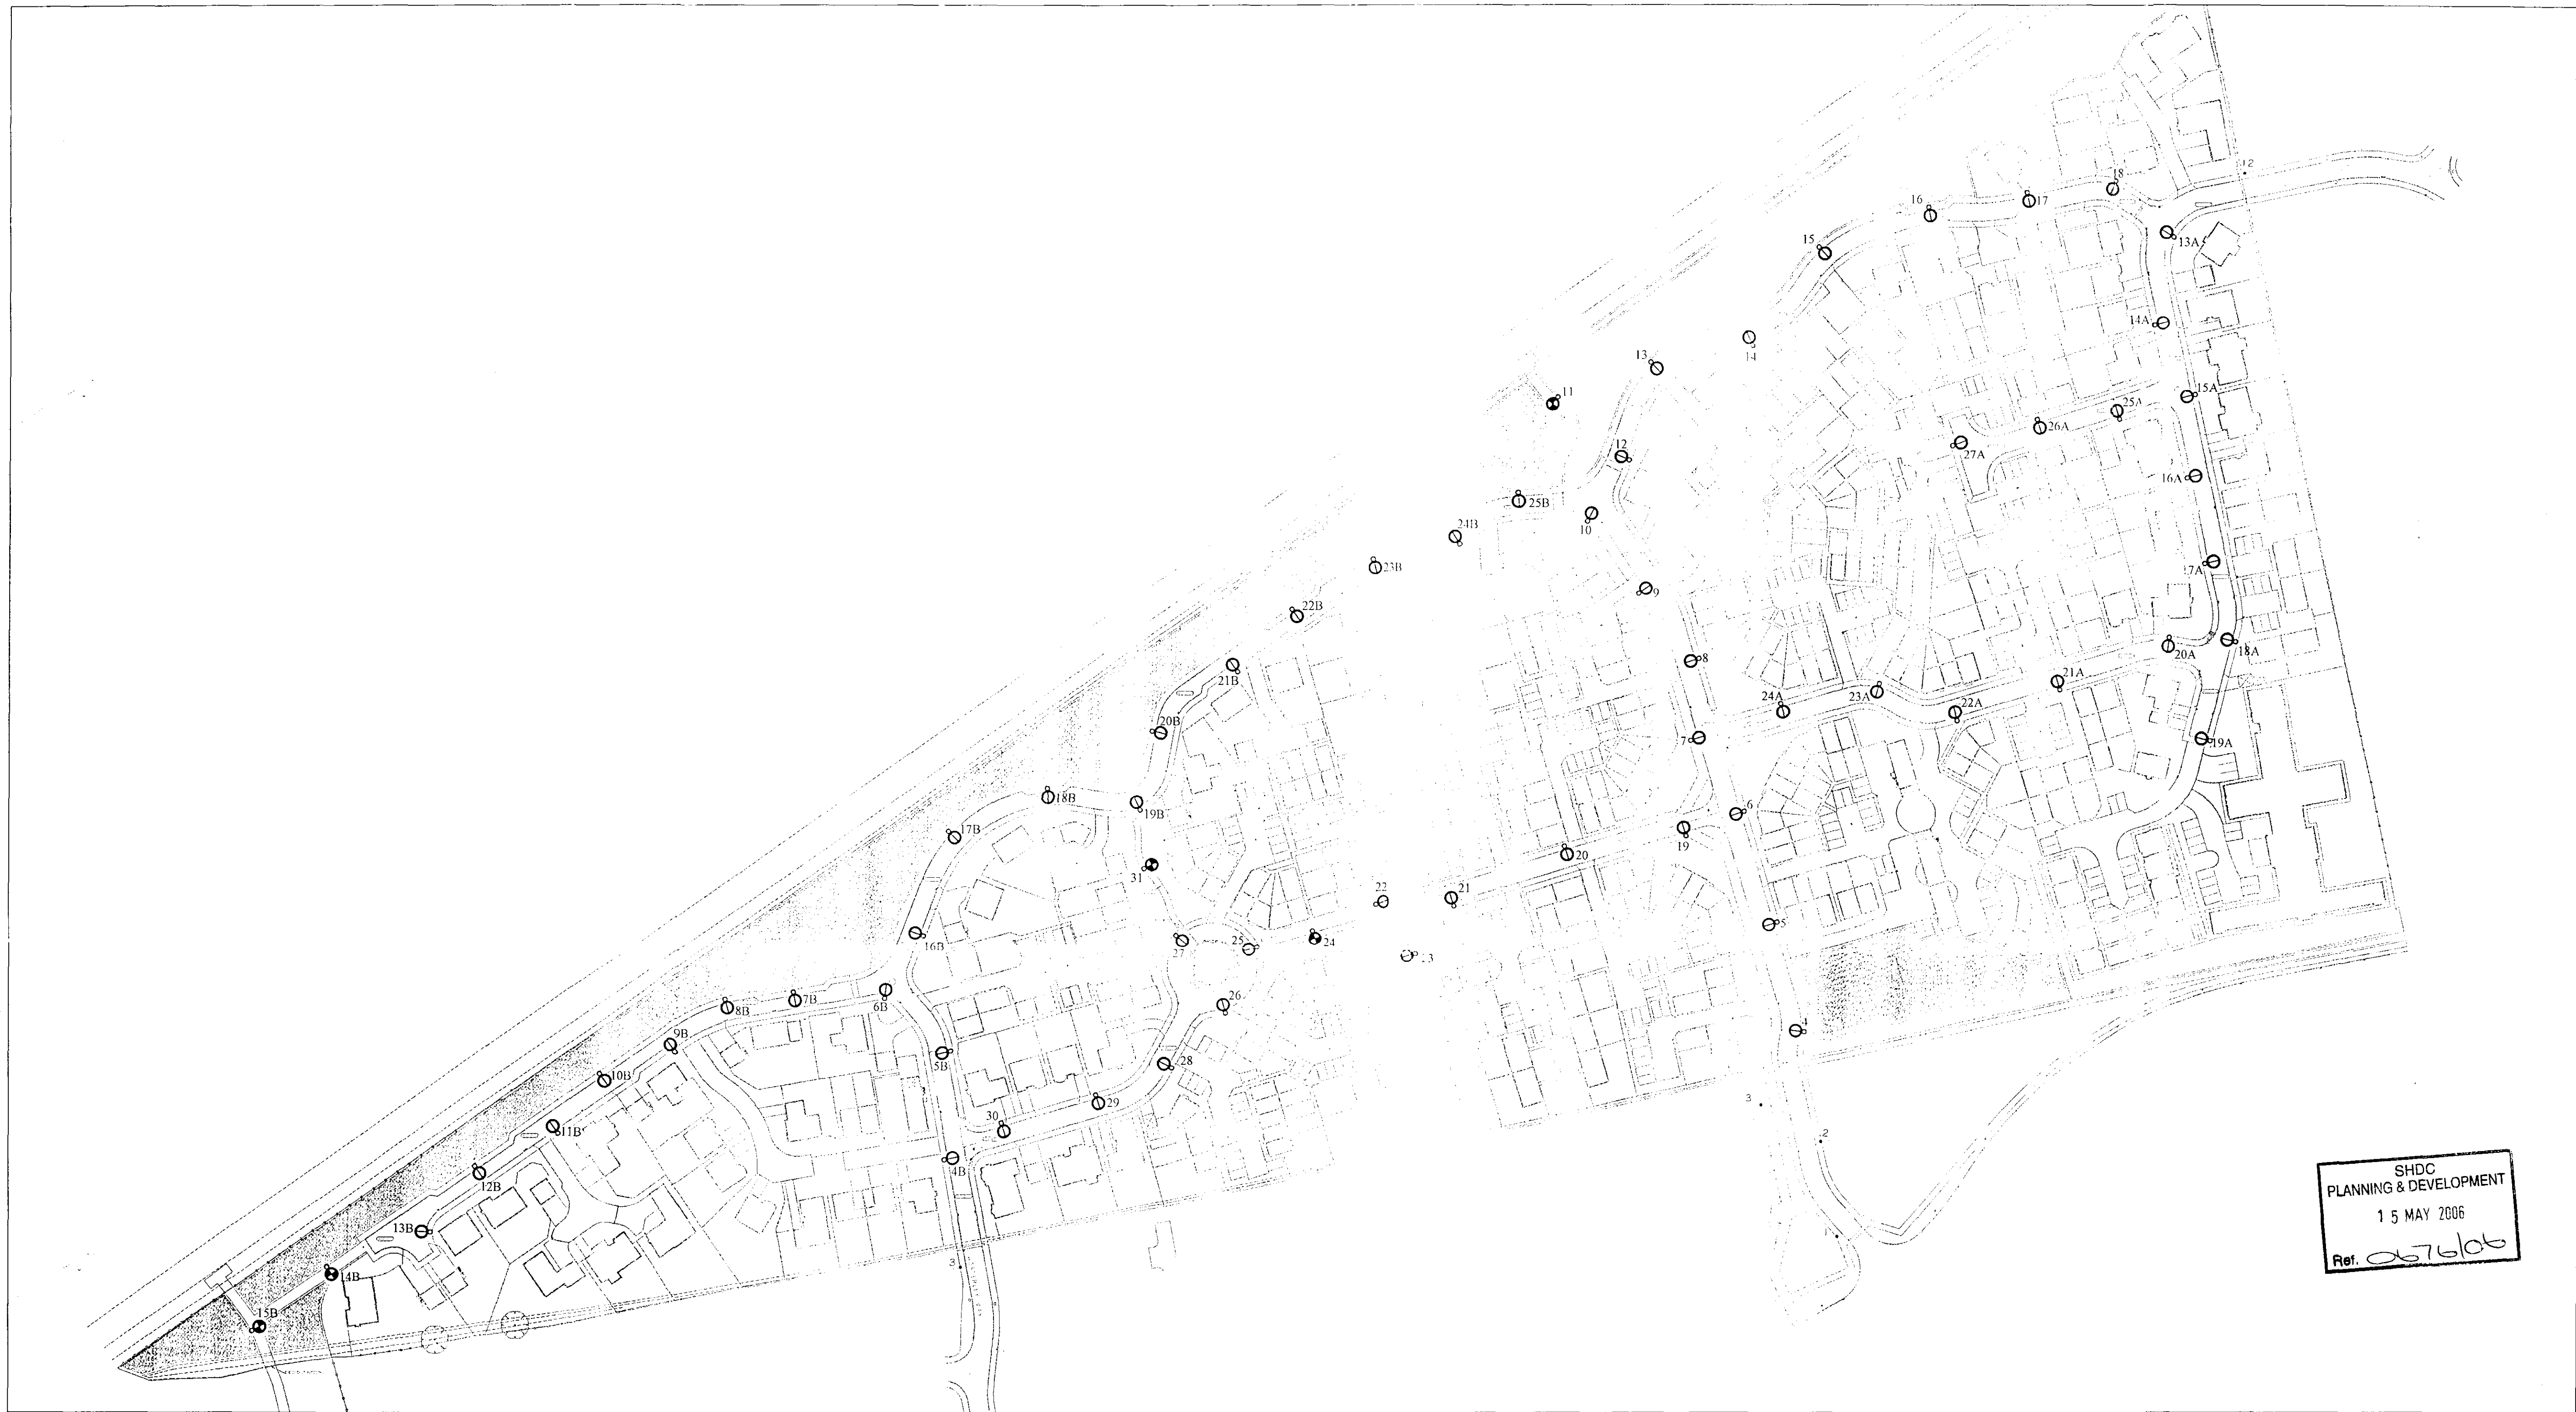

SHDC
PLANNING & DEVELOPMENT
15 MAY 2006
Ref: 0576106

ROAD LIGHTING KEY (CLASS 55)

⊙ 6 METRE TYPE 3MIO COLUMN WITH POST TOP MOUNTED LANTERN TO APPENDIX 14/2 (PHILIPS 563252/42WP5X OR EQUIVALENT).

⊙ 6 METRE TYPE 3MIO RL COLUMN WITH POST TOP LANTERN TO APPENDIX 14/2 (WRL PATHFINDER 42W CFL OR EQUIVALENT).

NOTE
THE DEVELOPER IS MADE AWARE OF THE SEVERAL S.H.W. APPENDICES AND CORRESPONDENCE RELATING THERETO.

CONDITIONS
3, 4, 5

Rev: Date: Description: Approved by:

AMENDMENT DETAILS

FOR THIRD PARTY USE, THIS DRAWING IS VALID ONLY ON THE DATE OF APPROVAL. PLEASE CHECK FOR AMENDMENTS BEFORE USE.

LINCOLNSHIRE COUNTY COUNCIL

Technical Services Partnership

Witham Park House, Witham Park

Waterside South

Lincoln LN5 7JN

Tel: (01522) 552902 Fax: (01522) 552925

Head of Design and Construction: Y.H.Kong, B.Sc., C.Eng., M.I.C.E., M.I.H.T.

Street Lighting Section 38 Design

Drawing No. B/ HREXD5662/5000

Scheme: SPALDING: WYGATE PARK (THE HAYFIELDS)

N.B. This drawing is for Street Lighting design purposes only.

Base information provided by: G.B.M.CIVILS

Drawing Number: 0507/02-A

Scale: 1:1000	Drafted by: MRG	Approved by: SH	Approval Date: 5/4/06
---------------	-----------------	-----------------	-----------------------