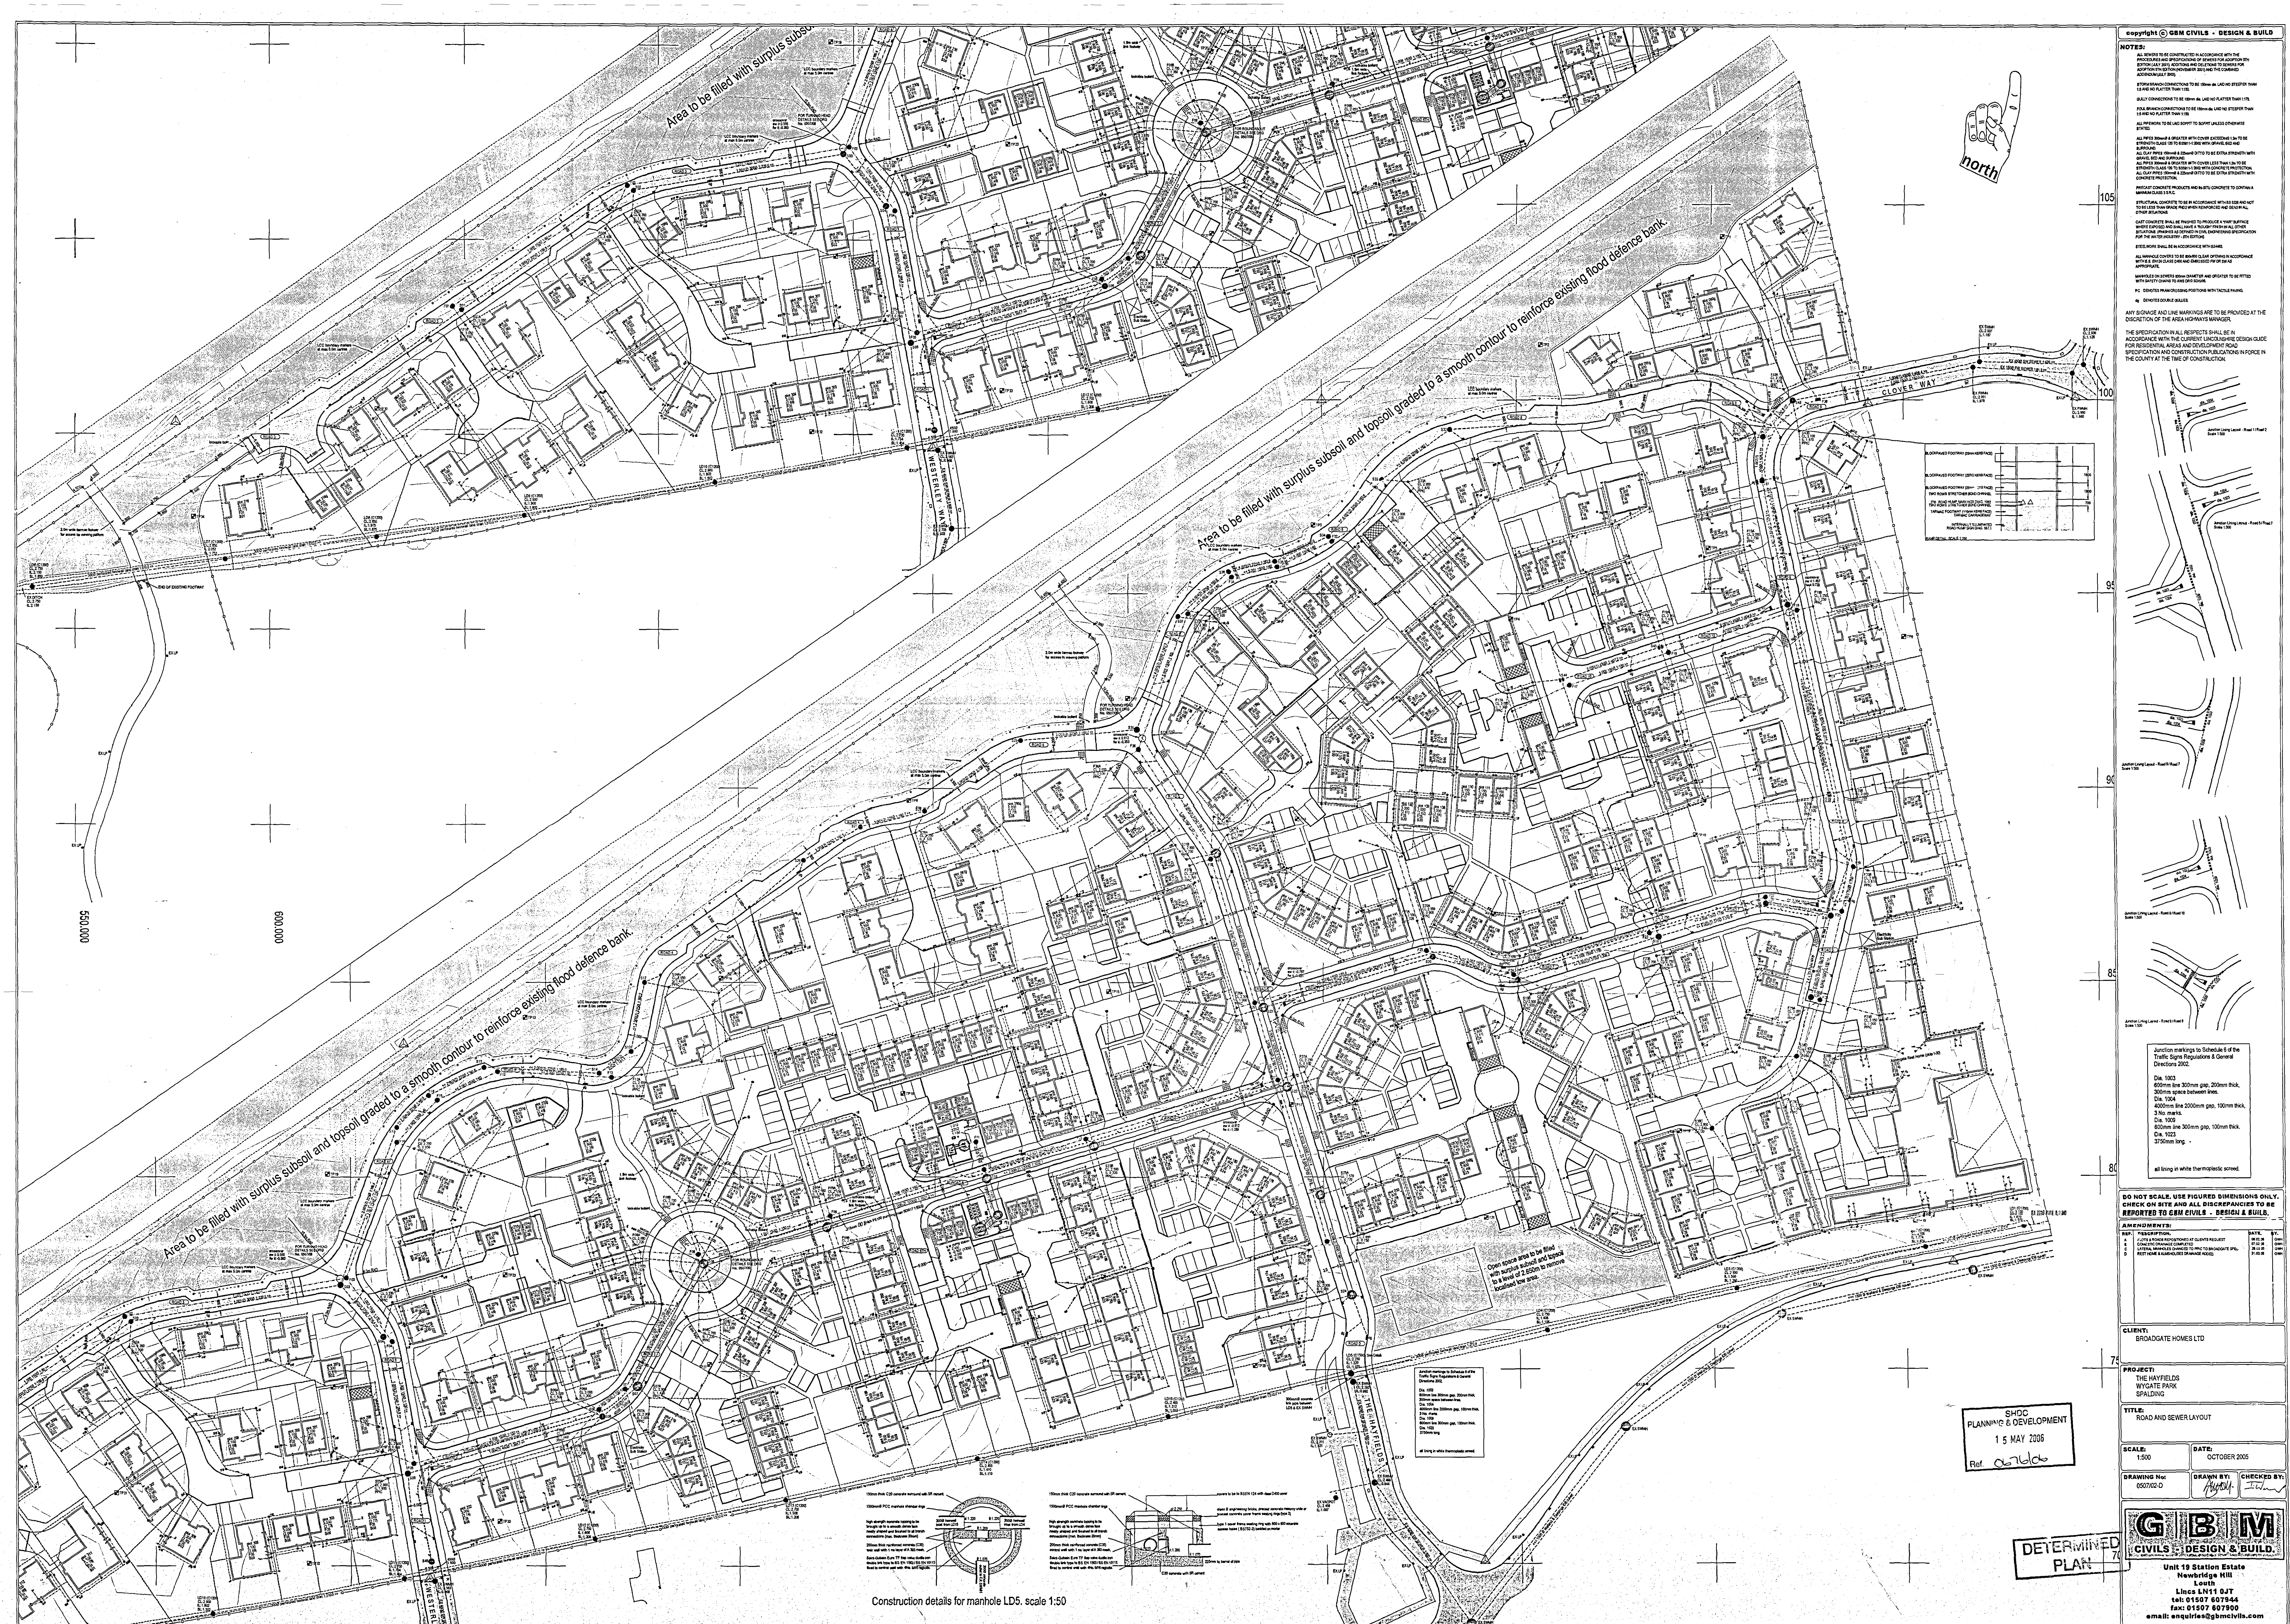


[illegible]



Junction markers to Schedule 8 of the Traffic Signs Regulations & General Directions 2002.

Dia. 1003


Dia. 1009
600mm dia 300mm gap, 100mm thick.

Dia. 1023
3750mm long.

all lining in white thermoplastic spread.

NOT SCALE. USE FIGURED DIMENSIONS ONLY.
CHECK ON SITE AND ALL DISCREPANCIES TO BE

DESCRIPTION	DATE	BY
FLOTS & ROAD REPOSITIONED AT CLIENTS REQUEST	18.02.98	GMH
CONCRETE DRAINAGE COMPLETED	17.03.98	GMH
LATERAL MANHOLES CHANGED TO PPC TO BROADGATE SPG.	28.11.98	GMH
REST HOME & ALMSHOUSES DRAINAGE ADDED	21.03.98	GMH

ENT:
BROADGATE HOMES LTD

OBJECT:
THE HAYFIELD

THE HAYFIELDS
WYGATE PARK
SPALDING

ROAD AND SEWER LAYOUT

DATE:	OCTOBER 2005	
SALE:	1:500	
DRAWN BY:	CHECKED BY:	
AMOUNT:		

------------------------------	--------------------------------	----------------------------------



GBM

CIVILS - DESIGN & BUILD.
Unit 19 Station Estate
Newbridge Hill

Louth
Lines LN11 0JT
tel: 01507 607944
fax: 01507 607900

email: enquiries@gbmcivils.com