


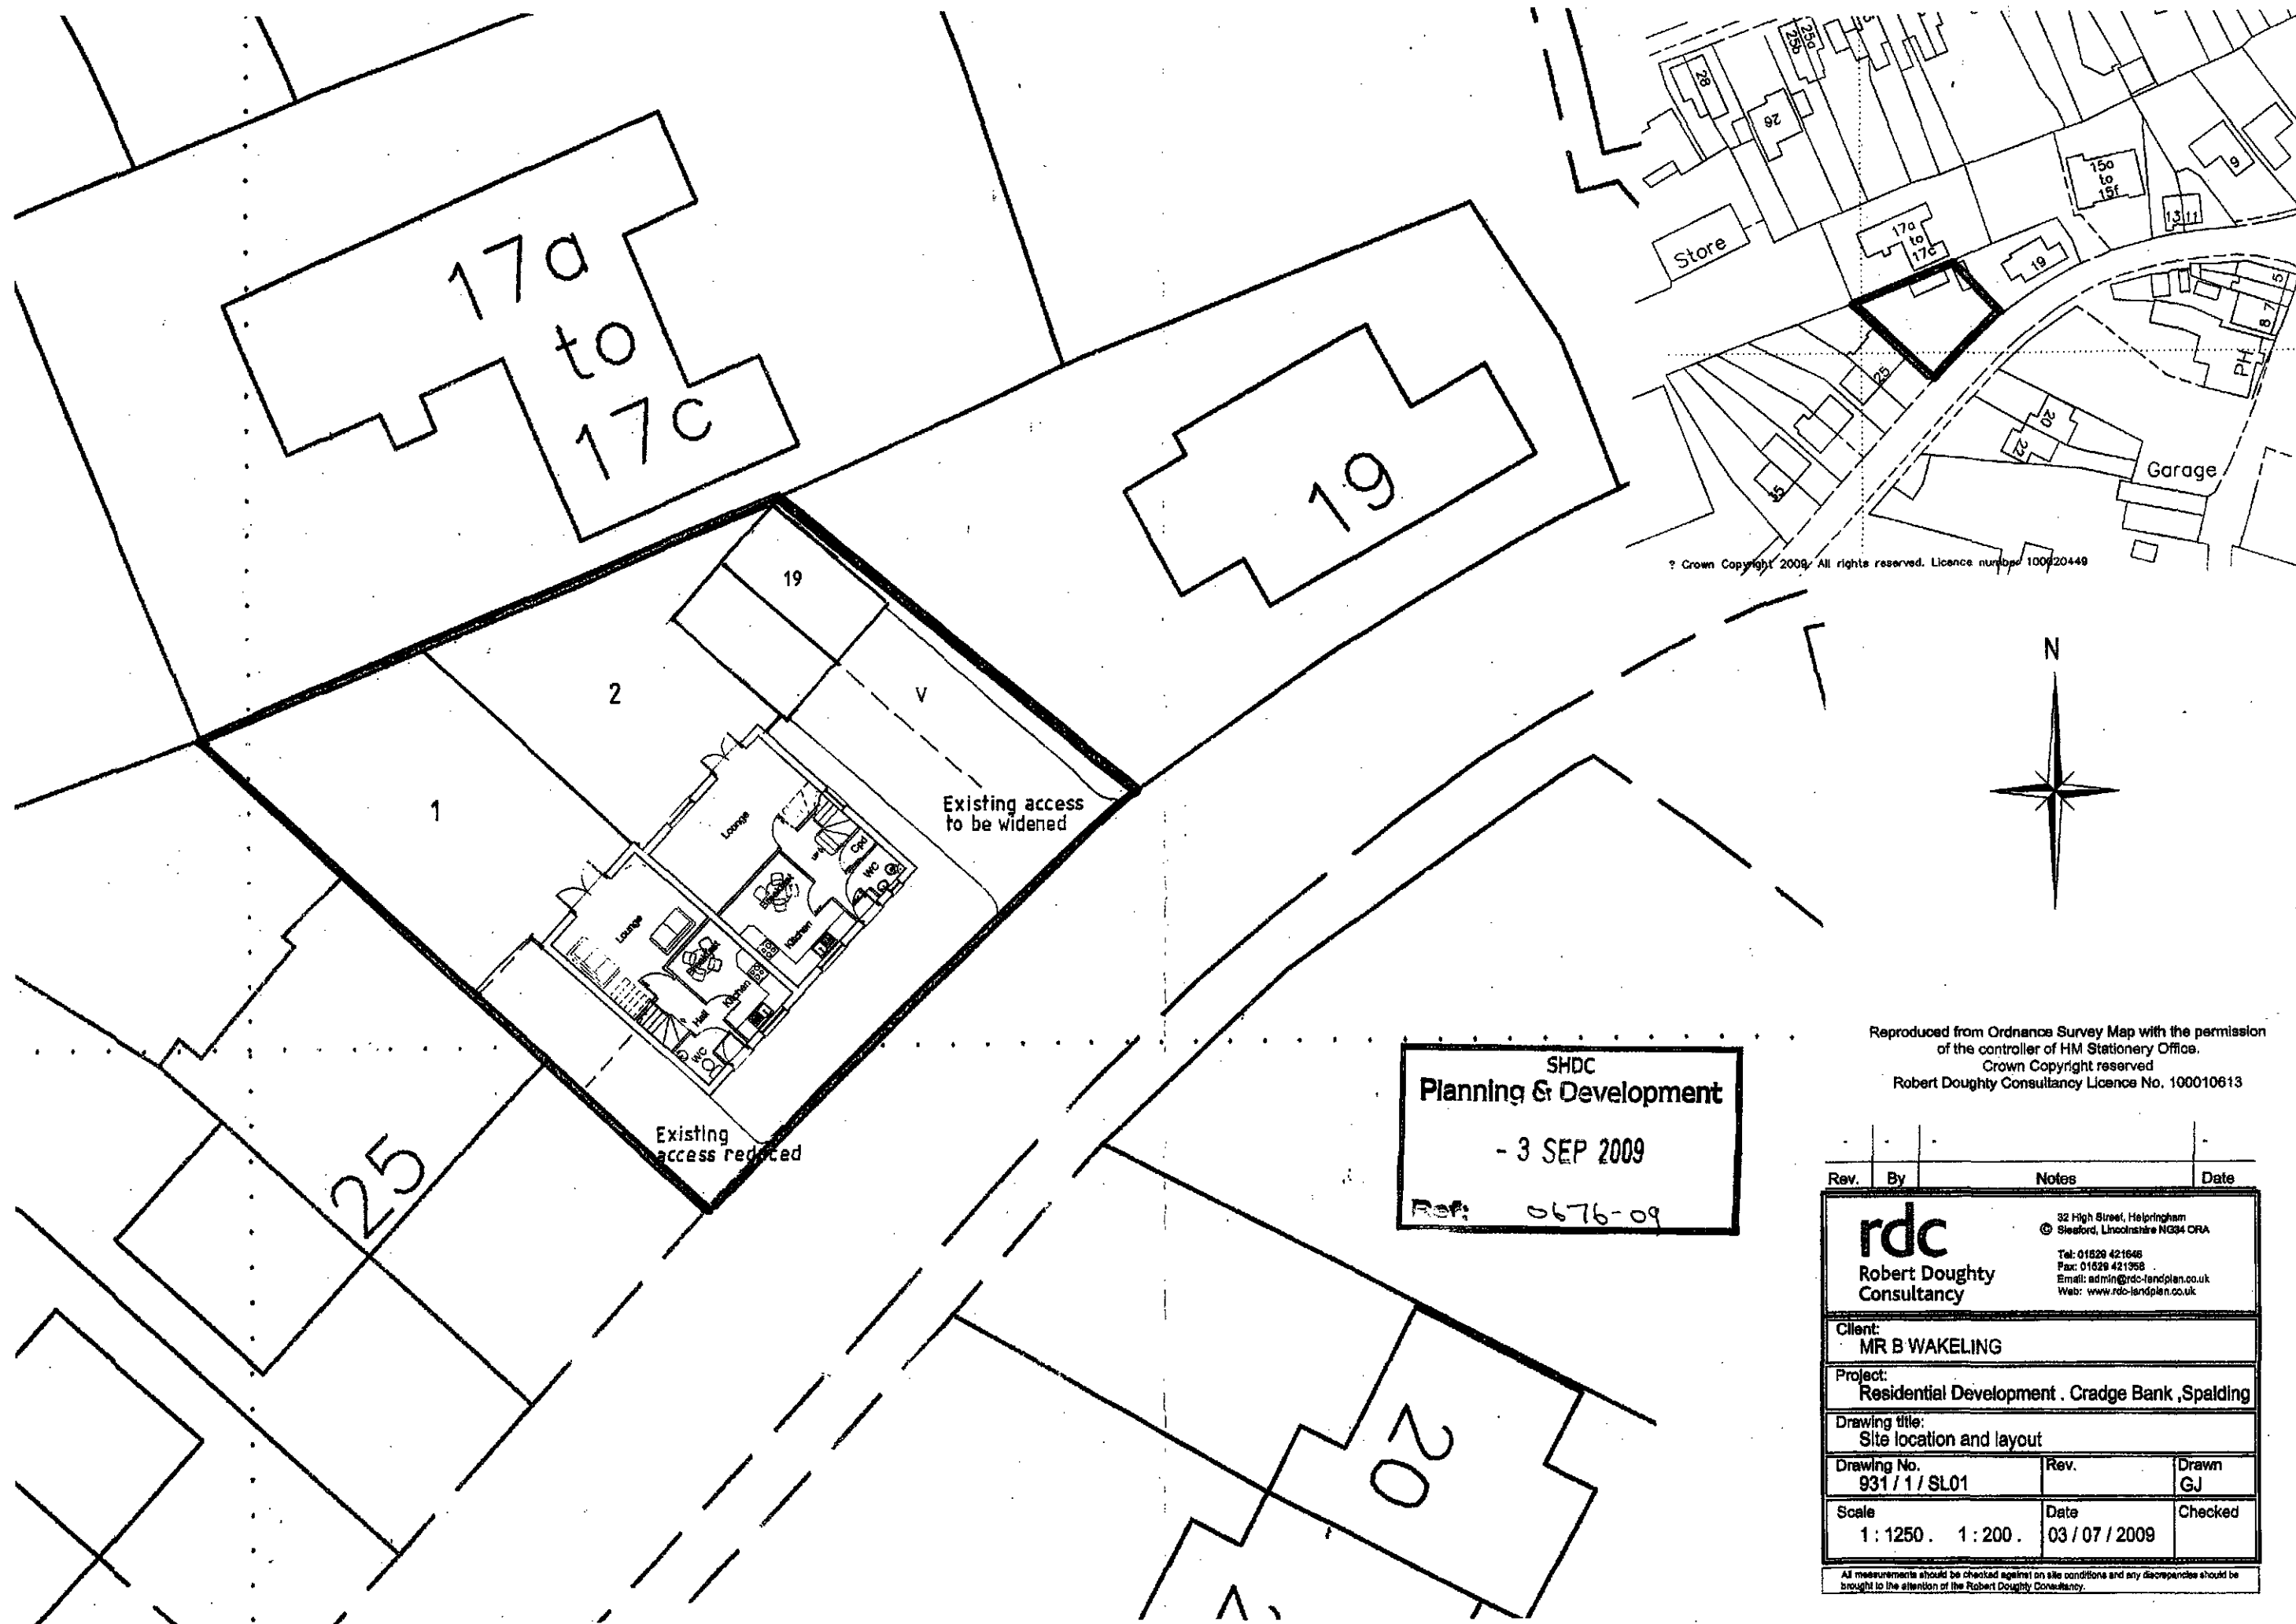


Existing access
to be widened

Existing
access reduced

SHDC
Planning & Development
- 3 SEP 2009
Ref: 0676-09

Reproduced from Ordnance Survey Map with the permission
of the controller of HM Stationery Office.
Crown Copyright reserved
Robert Doughty Consultancy Licence No. 100010613

Rev.	By	Notes	Date
rdc Robert Doughty Consultancy			
32 High Street, Helpingham © Shefford, Lincolnshire NG34 0RA Tel: 01829 421546 Fax: 01829 421958 Email: admin@rdc-landplan.co.uk Web: www.rdc-landplan.co.uk			
Client: MR B WAKELING			
Project: Residential Development, Cradge Bank, Spalding			
Drawing title: Site location and layout			
Drawing No. 931 / 1 / SL01		Rev.	Drawn GJ
Scale 1 : 1250 . 1 : 200 .		Date 03 / 07 / 2009	Checked
All measurements should be checked against on site conditions and any discrepancies should be brought to the attention of the Robert Doughty Consultancy.			

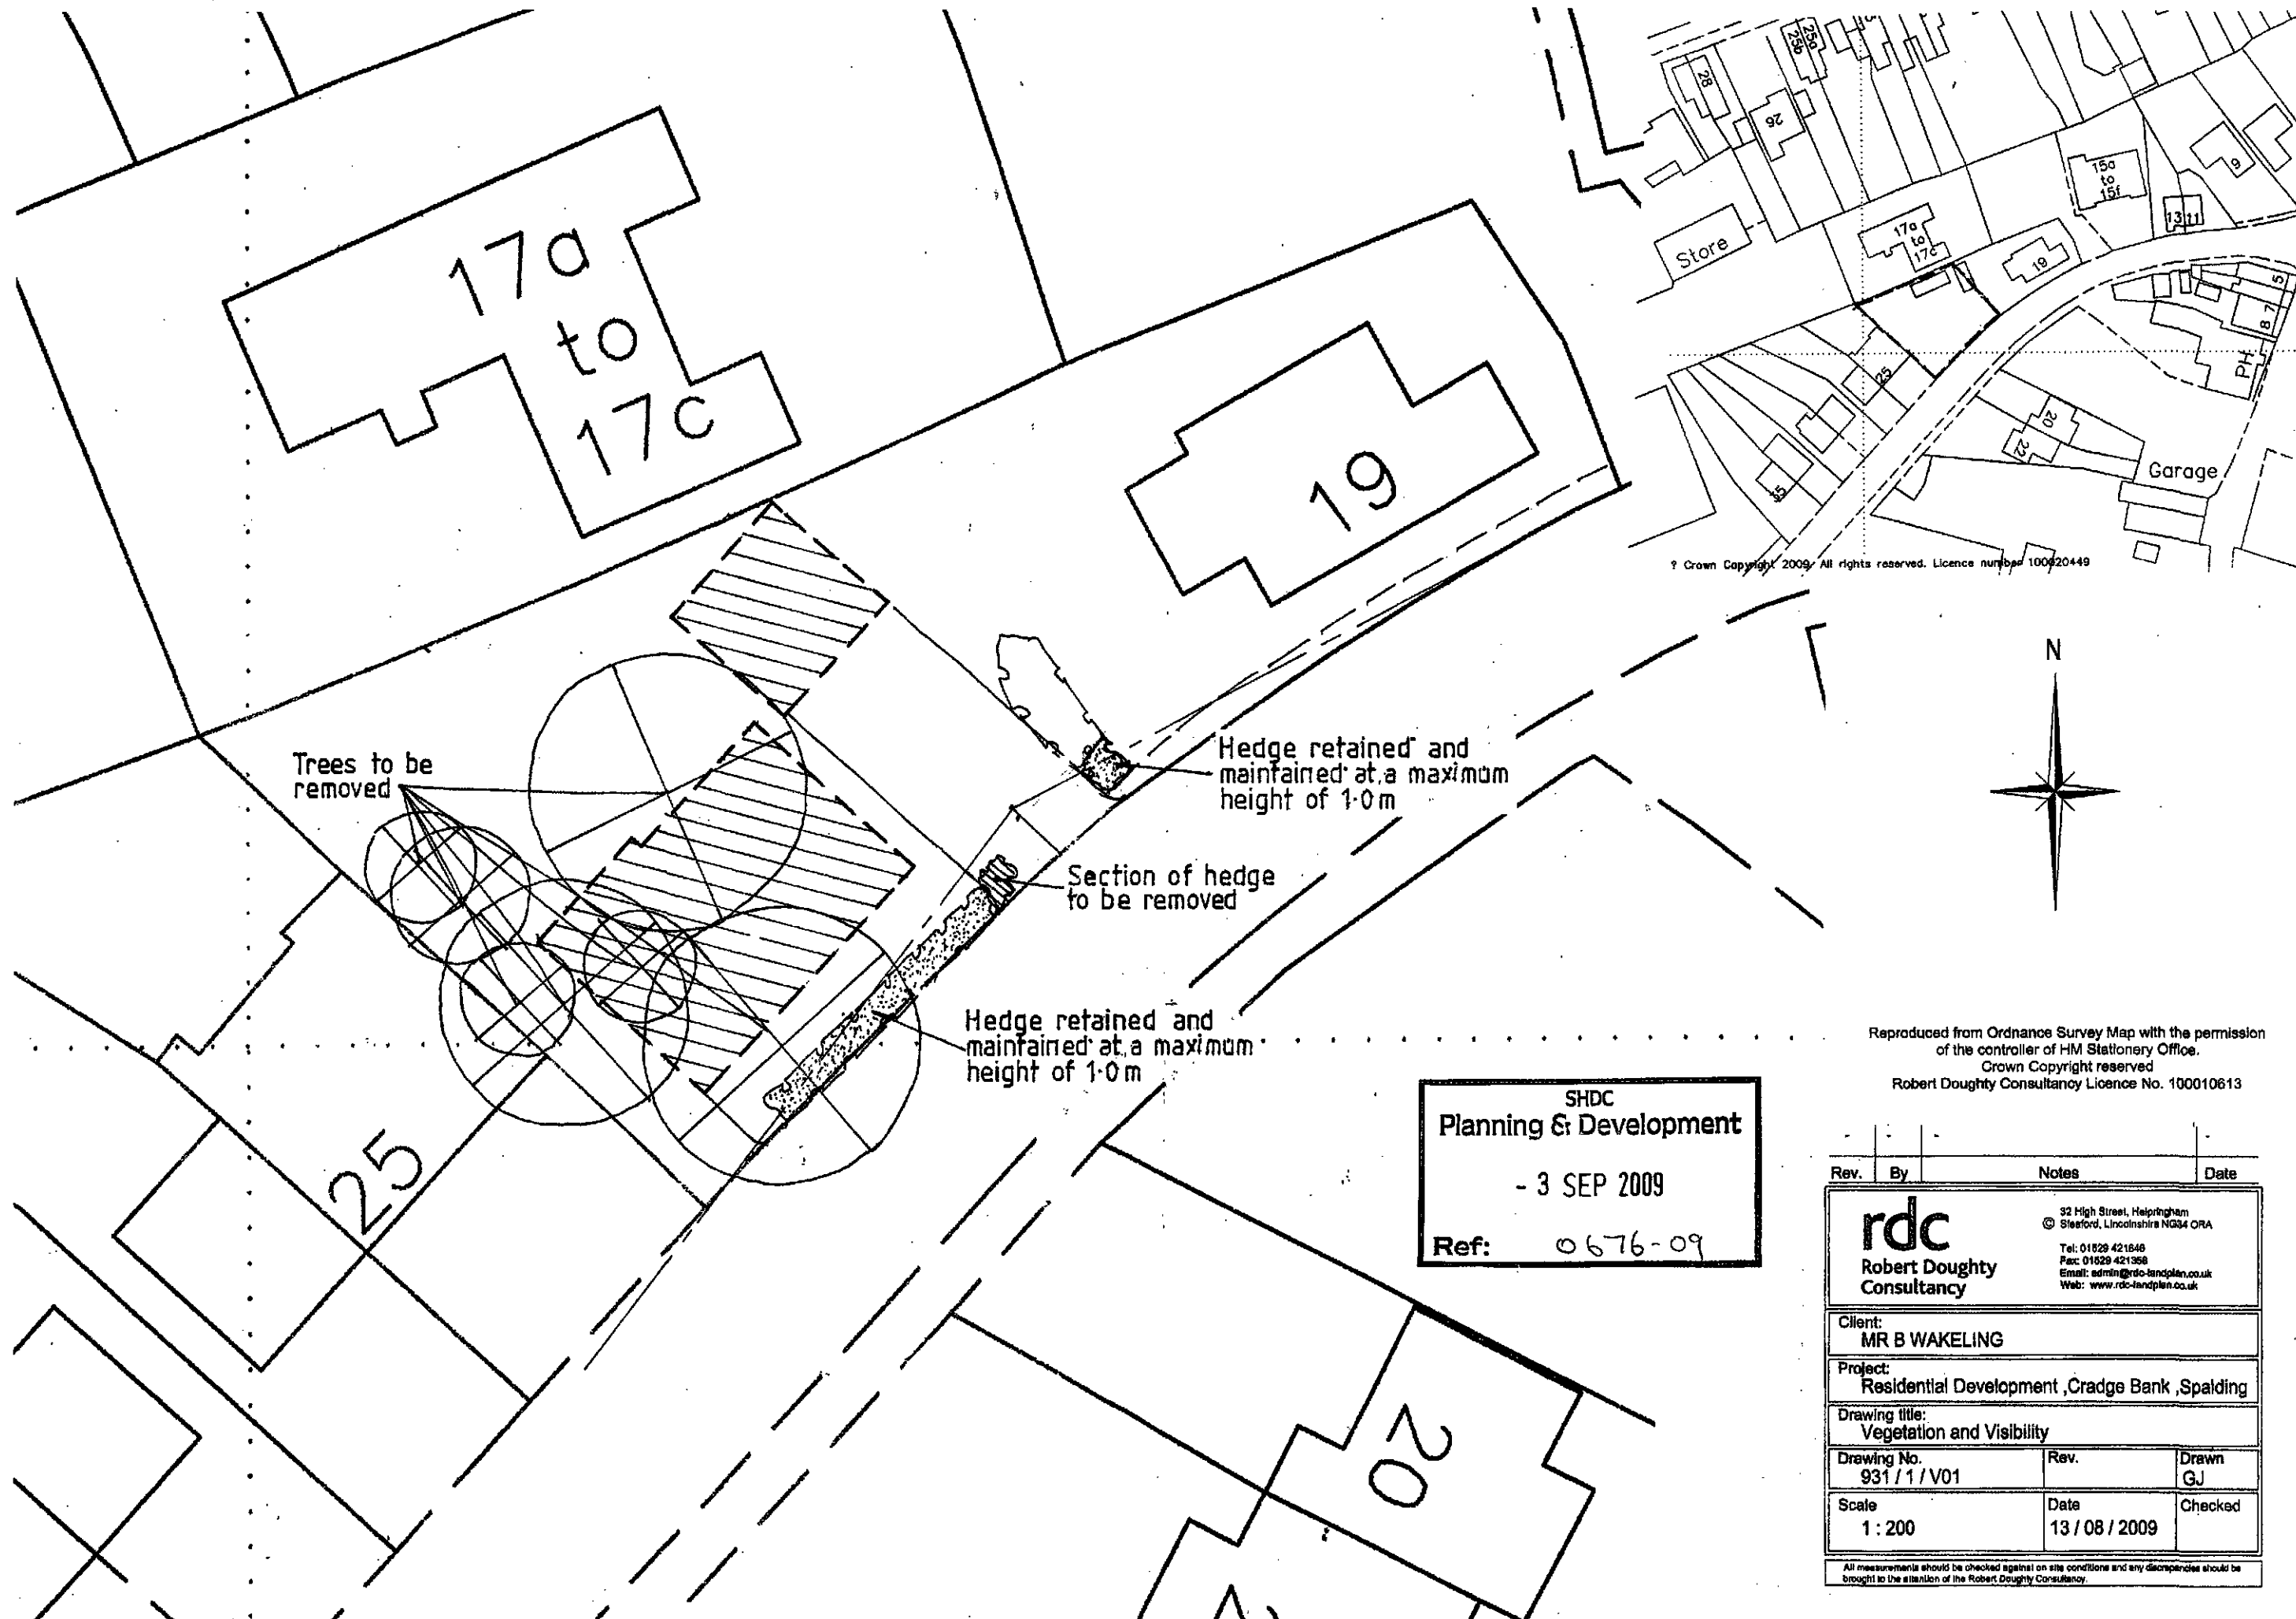

© Crown Copyright 2009. All rights reserved. Licence number 100020449



Reproduced from Ordnance Survey Map with the permission of the controller of HM Stationery Office.
Crown Copyright reserved
Robert Doughty Consultancy Licence No. 100010613

SHDC
Planning & Development
- 3 SEP 2009
Ref: 0676-09

Rev.	By	Notes	Date
rdc Robert Doughty Consultancy 32 High Street, Helpington Stearford, Lincolnshire NG34 0RA Tel: 01529 421848 Fax: 01529 421368 Email: admin@rdc-landplan.co.uk Web: www.rdc-landplan.co.uk			
Client: MR B WAKELING			
Project: Residential Development, Cradge Bank, Spalding			
Drawing title: Vegetation and Visibility			
Drawing No. 931 / 1 / V01	Rev.	Drawn GJ	
Scale 1 : 200	Date 13 / 08 / 2009	Checked	

All measurements should be checked against on site conditions and any discrepancies should be brought to the attention of the Robert Doughty Consultancy.