


tg 12


extg 13

extg 14


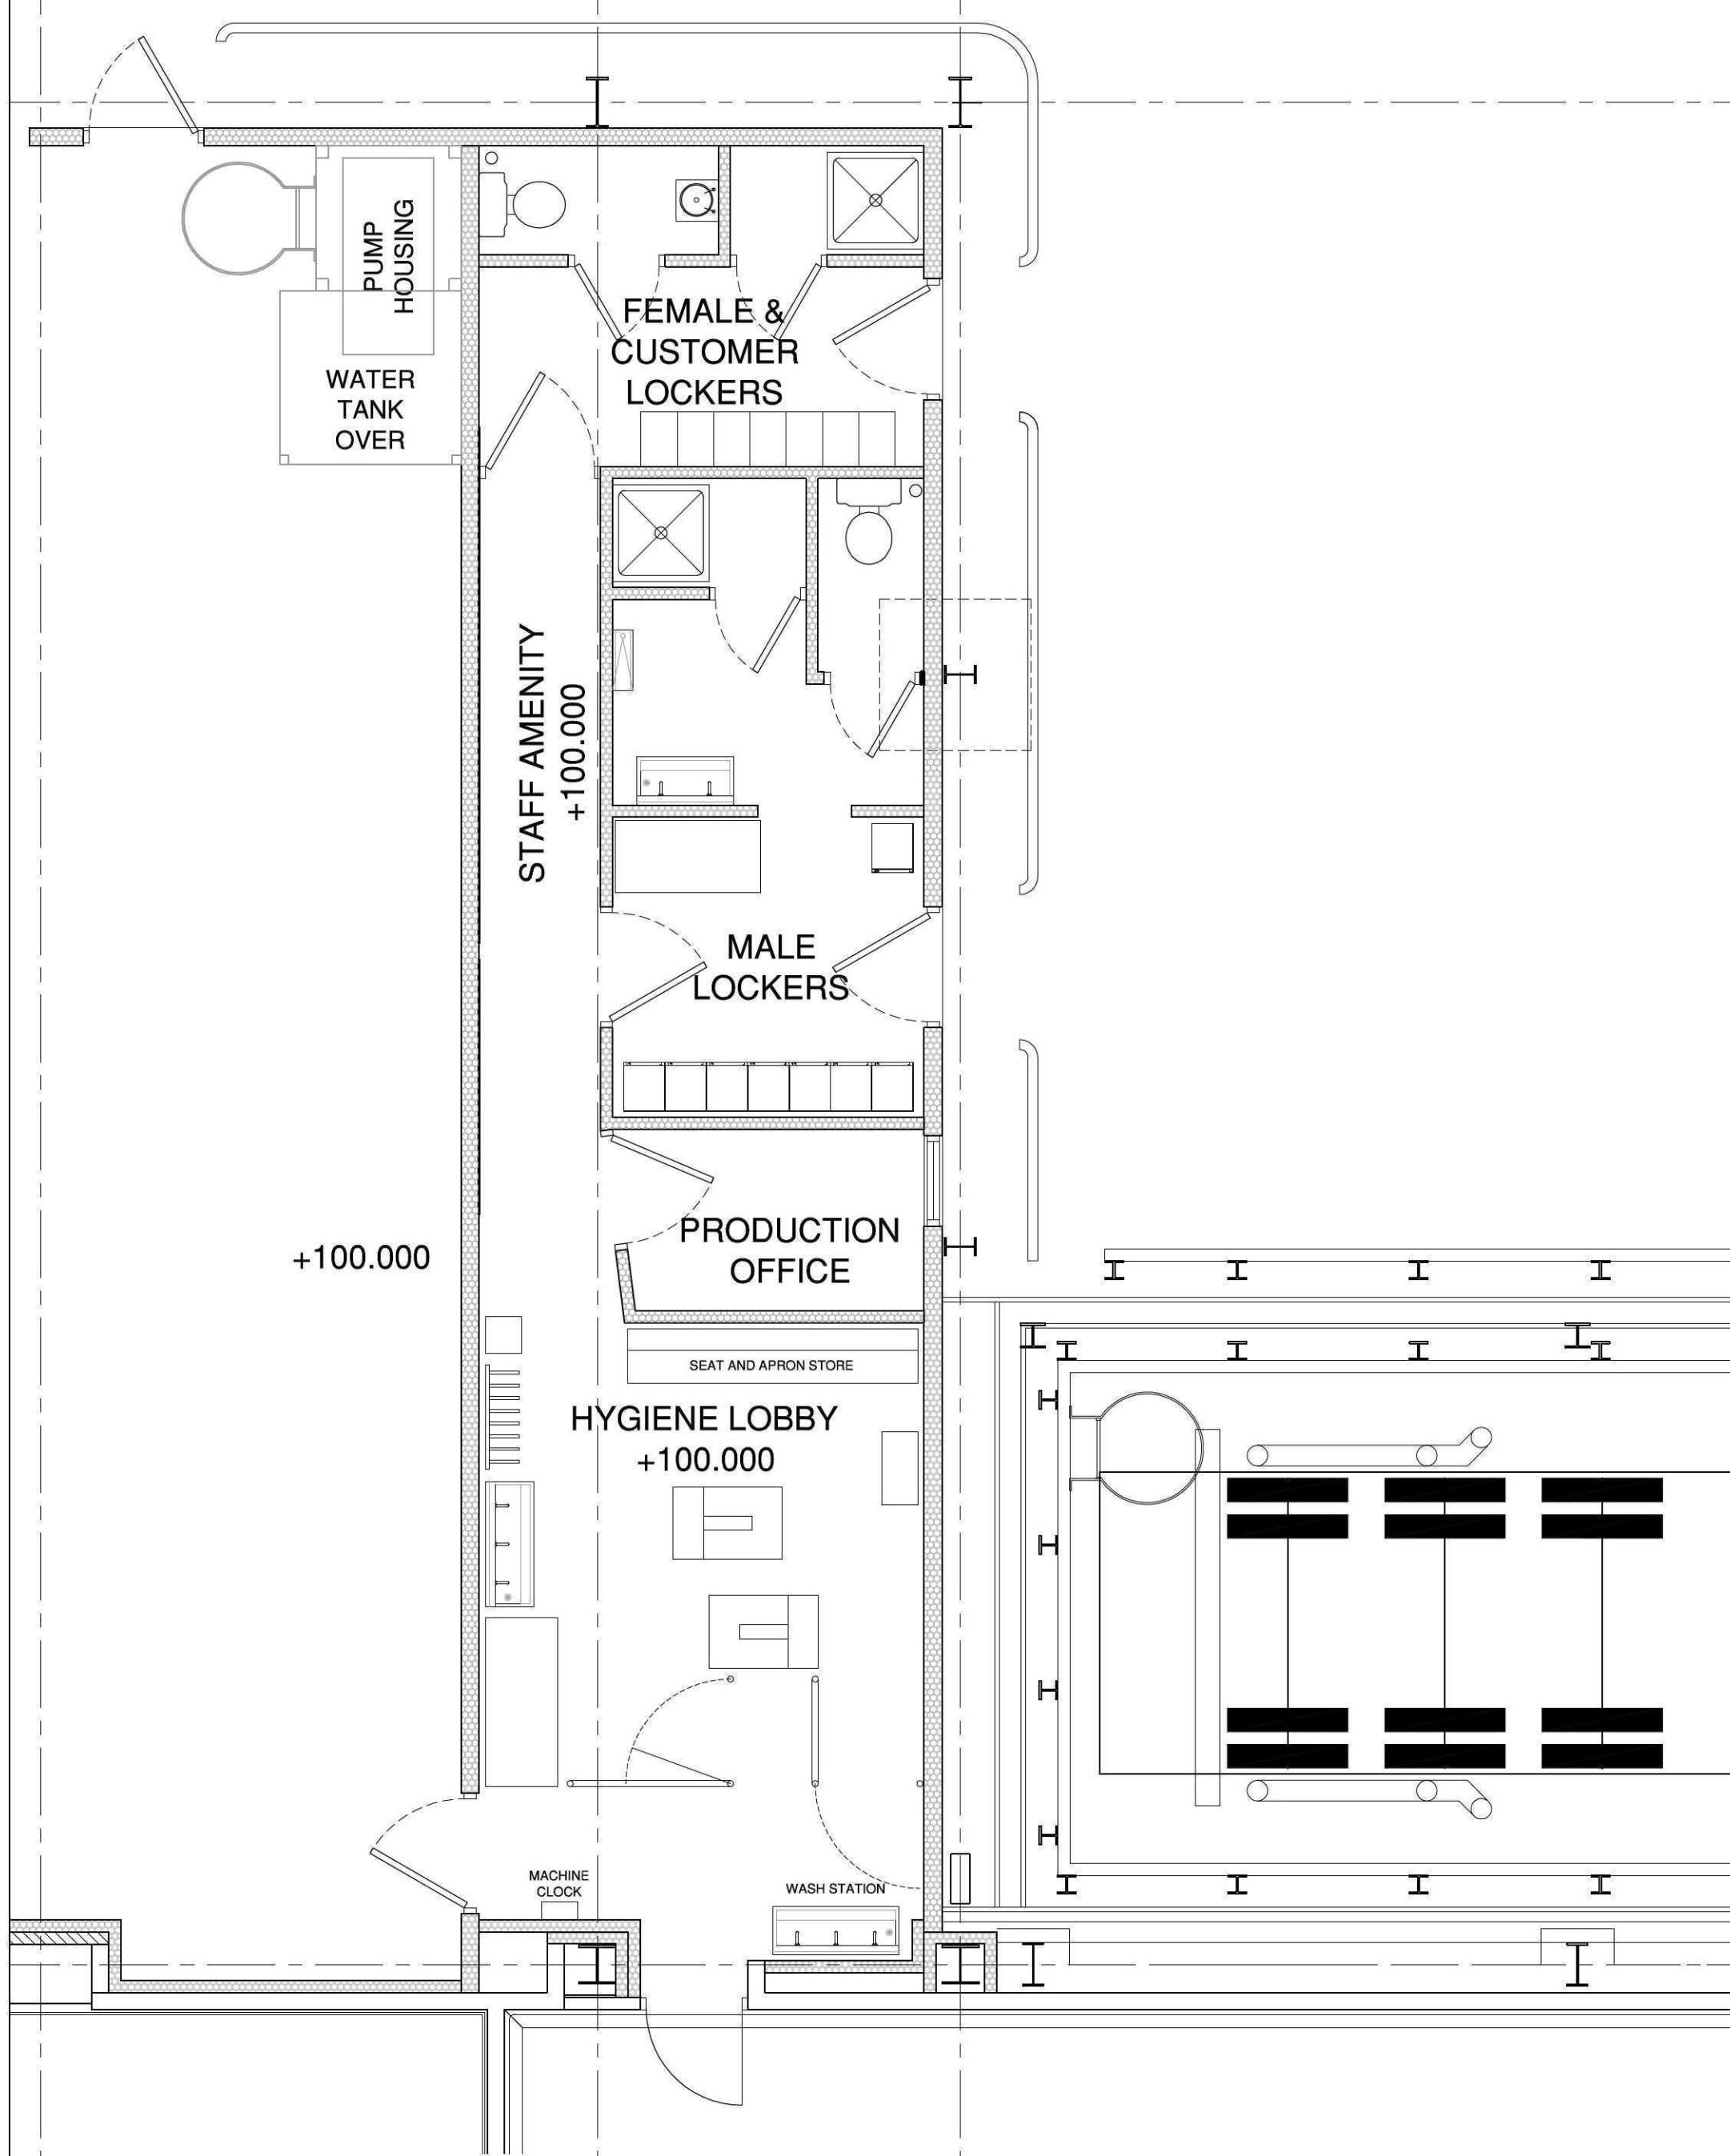


Existing Plan

C - C

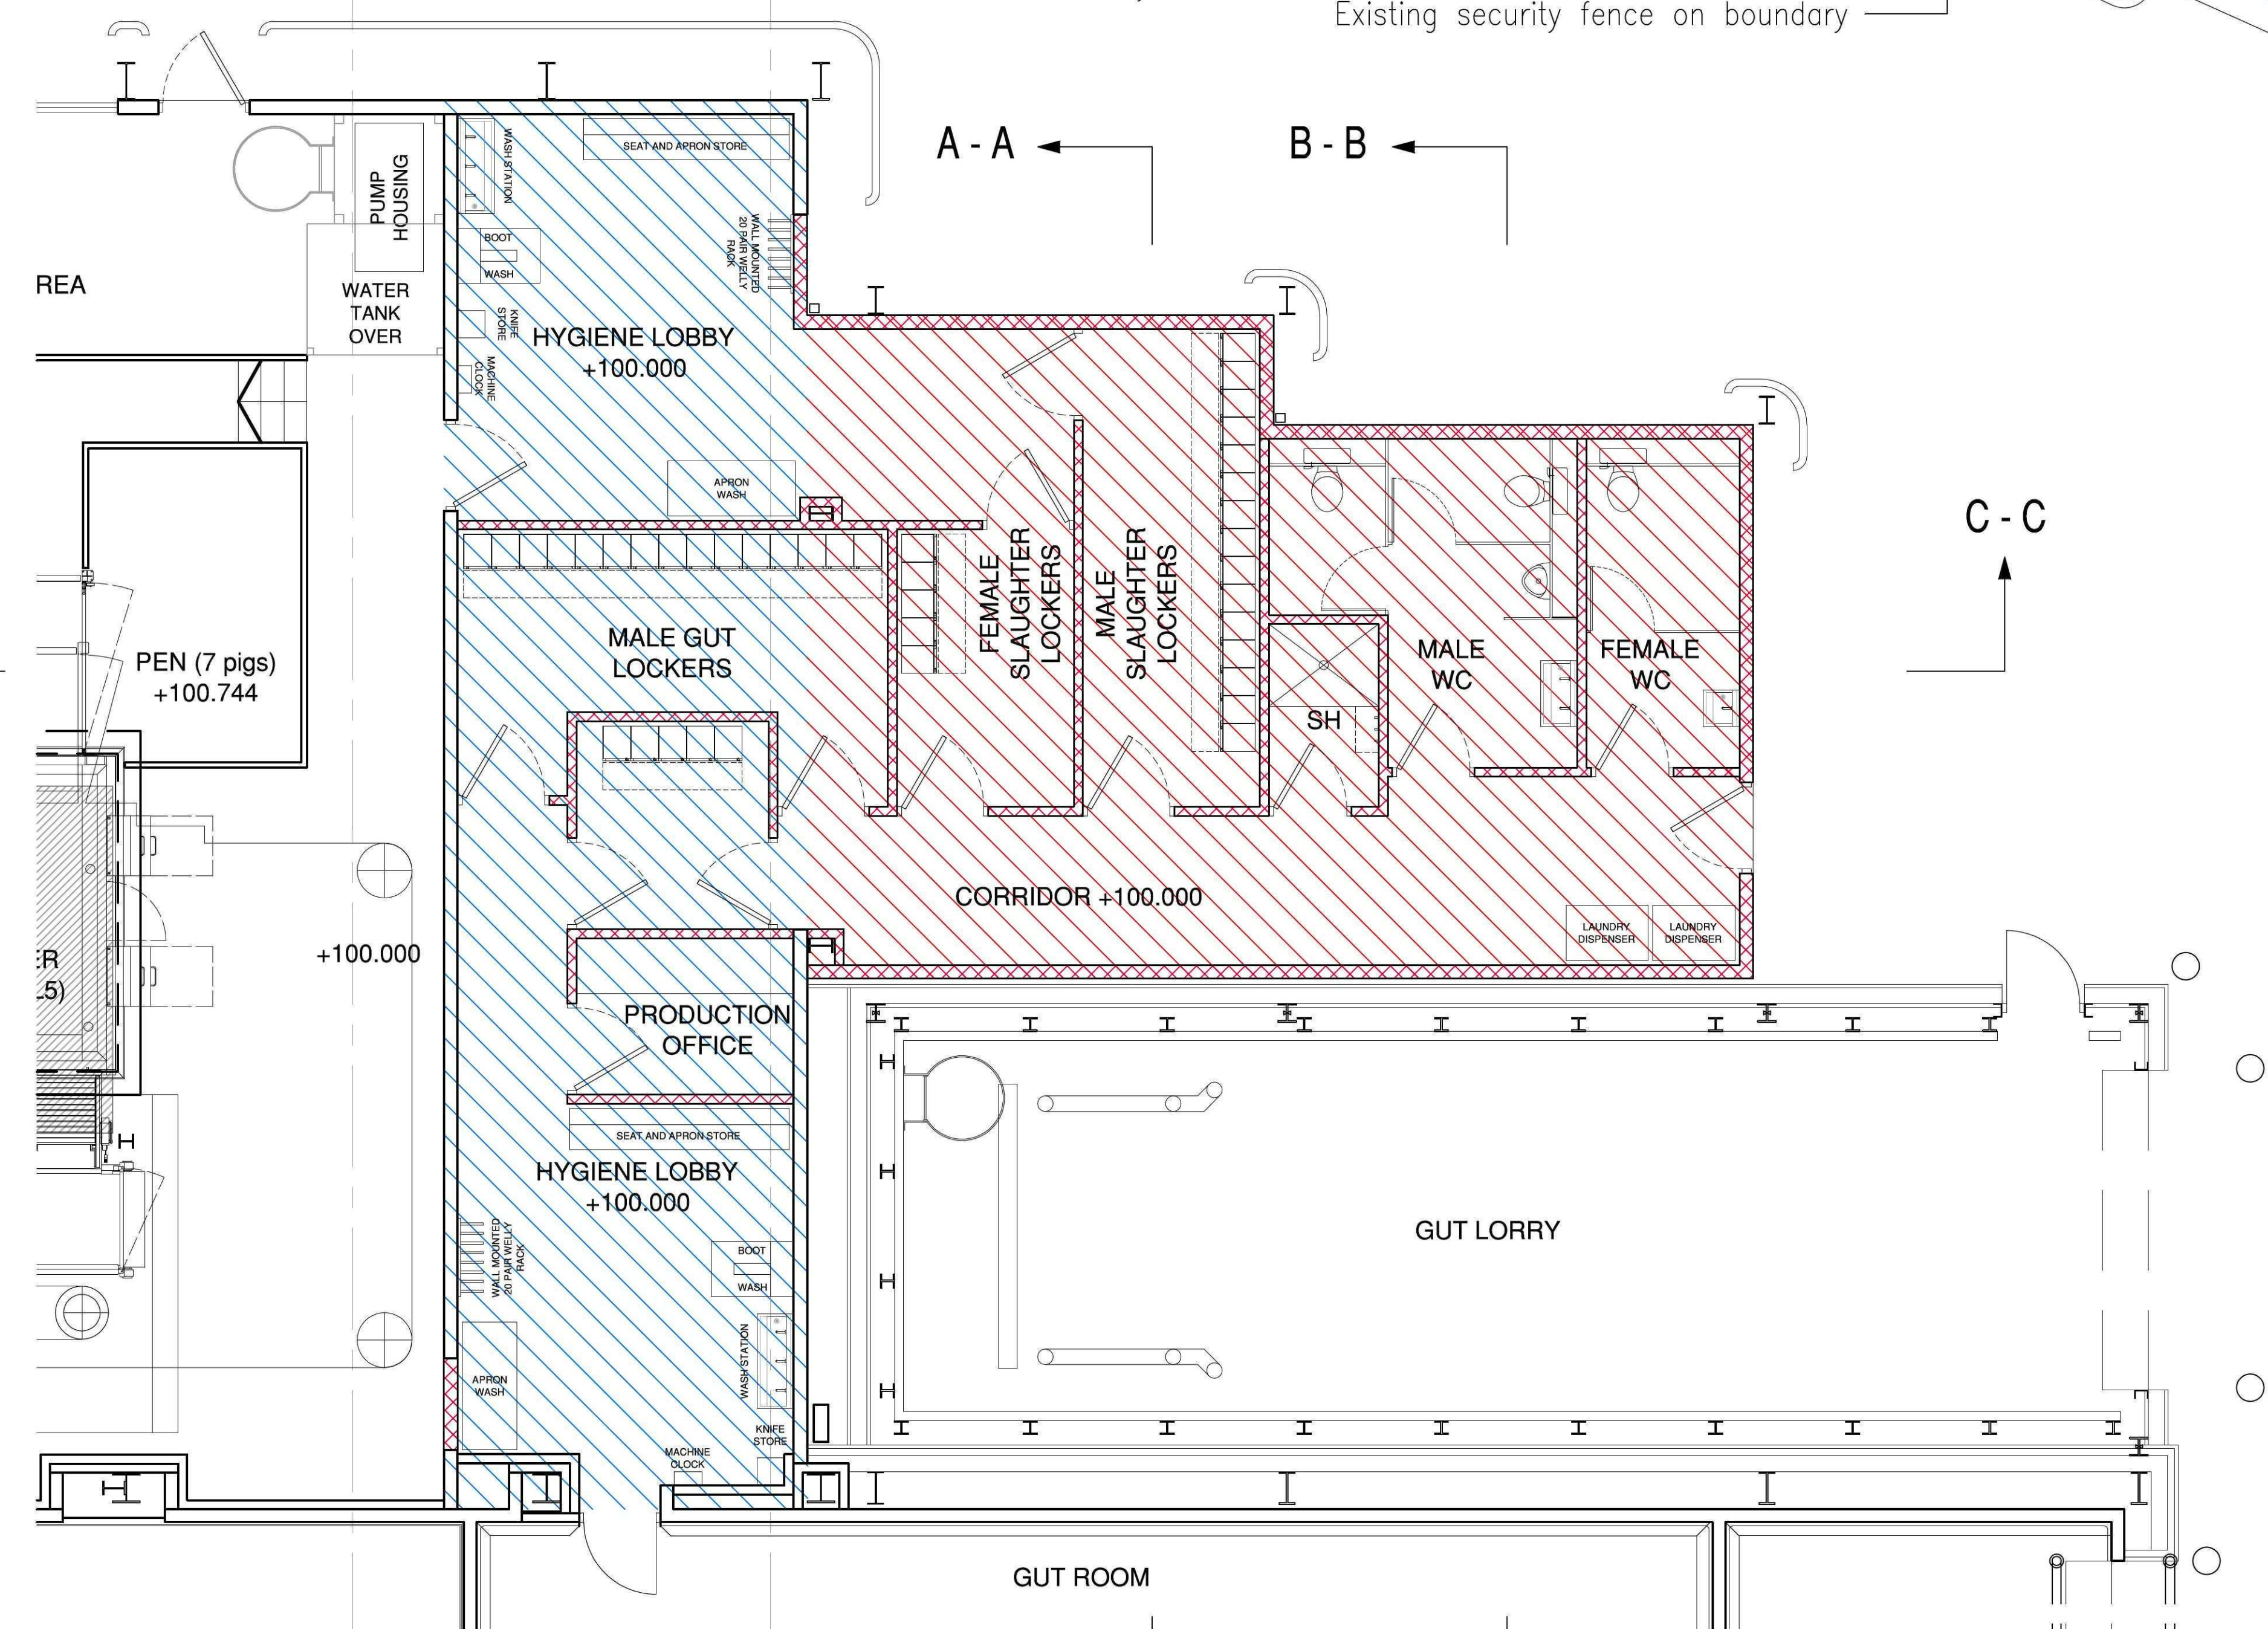

Proposed Plan

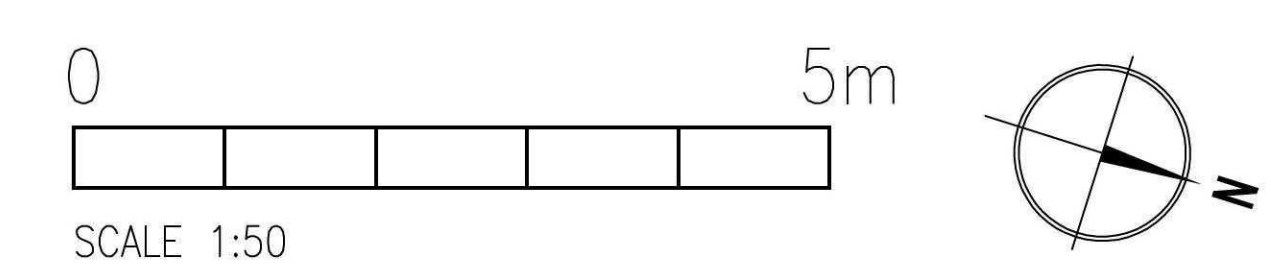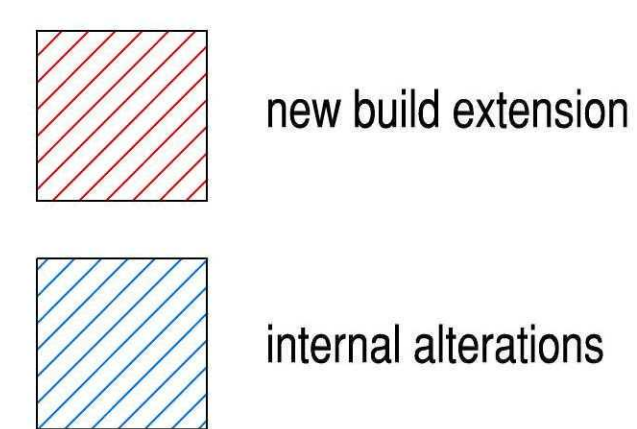

New Armco protection barrier provided locally to extension only
Existing security fence on boundary

pHp architects

USDA AMENITY BLOCK
DALEHEAD LTD
DALEHEAD, SPALDING
Proposed Dirty Slaughter / Gut Room Amenity Plan

P2: Plans updated following scheme review.		01.09.11 cw	
P1: First Issue		08.08.11 CB	
Rev		Date/Checked	
The Old Rectory Rectory Lane Milton Malsor			
NORTHAMPTON NN7 3AQ			
t: +44 (0)1604 858916 f: +44 (0)1604 859123			
www.peter-haddon.com			
Issue Purpose: PLANNING			
Drawn by: OB		Checked by: CF	
Scale @ A1: 1:50		Date: August 2011	
CAD ref: Dwg no.: 3861/100		Rev:	
USDA 06		P2	
Copyright reserved. Dimensions to be checked on site. Discrepancies to be reported before proceeding			