


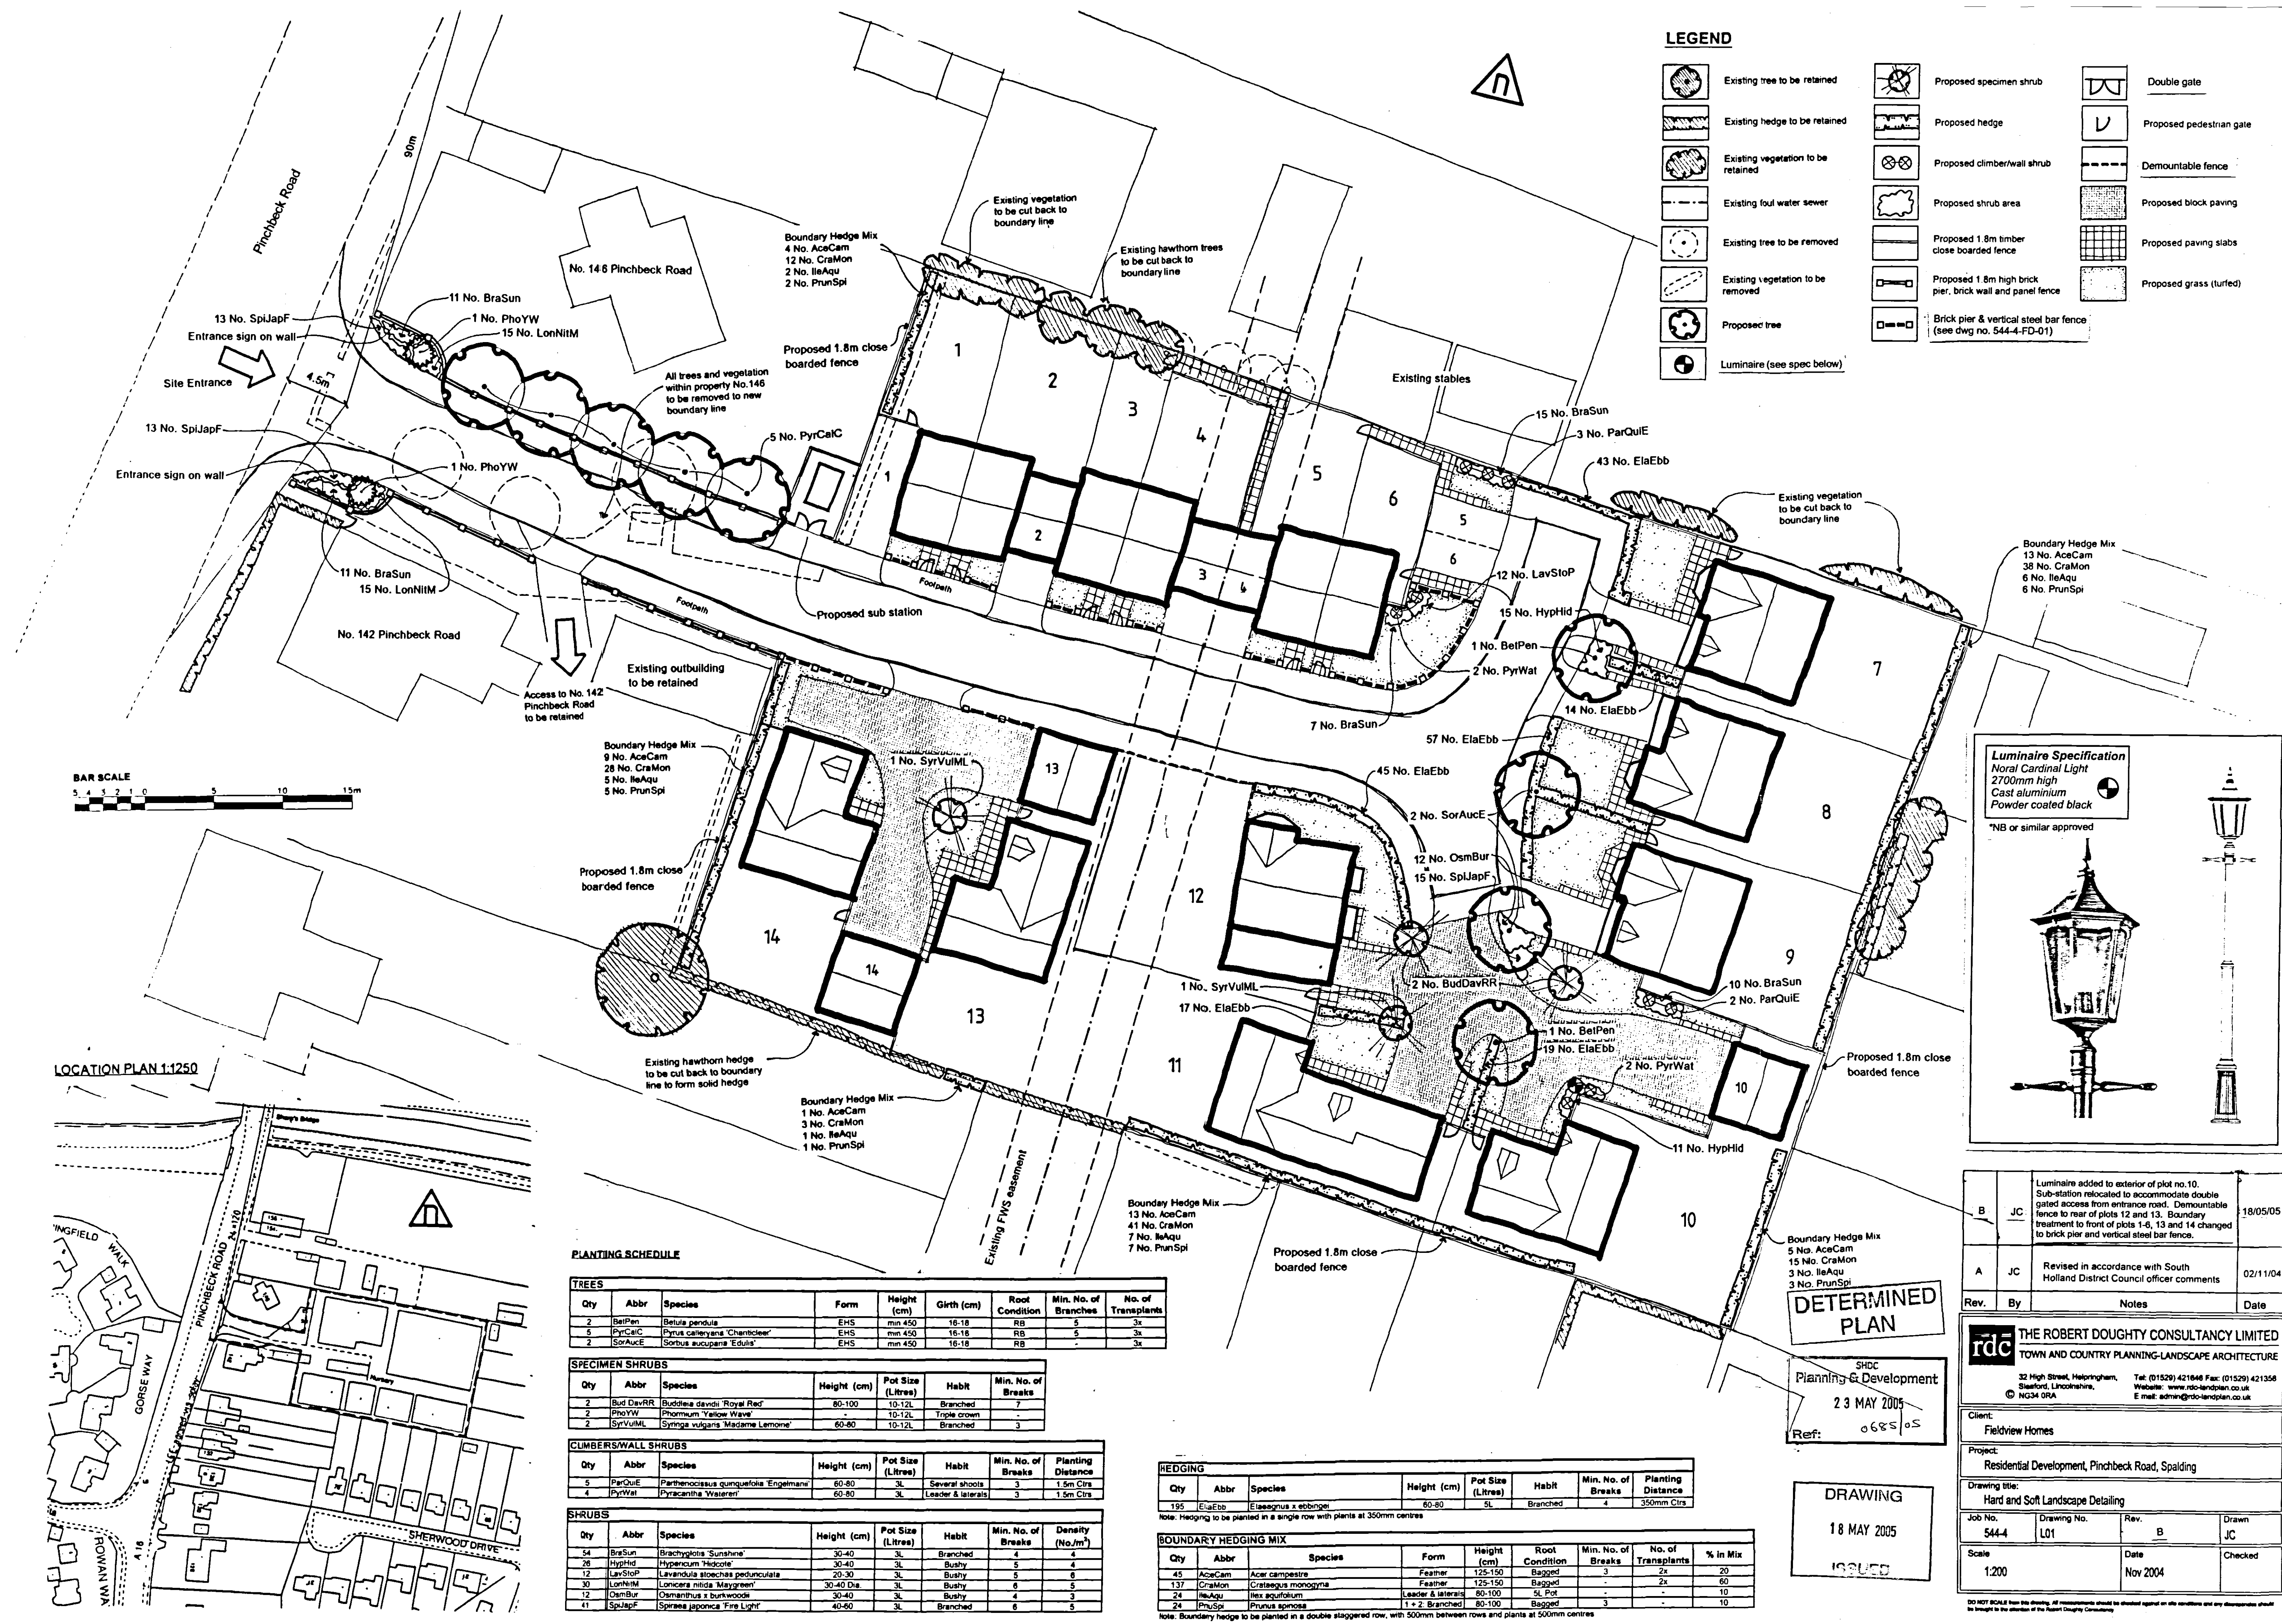

LEGEND

- Existing tree to be retained
- Existing hedge to be retained
- Existing vegetation to be retained
- Existing foul water sewer
- Existing tree to be removed
- Existing vegetation to be removed
- Proposed tree
- Luminaire (see spec below)
- Proposed specimen shrub
- Proposed hedge
- Proposed climber/wall shrub
- Proposed shrub area
- Proposed 1.8m timber close boarded fence
- Proposed 1.8m high brick pier, brick wall and panel fence (see dwg no. 544-4-FD-01)
- Brick pier & vertical steel bar fence (see dwg no. 544-4-FD-01)
- Double gate
- Proposed pedestrian gate
- Demountable fence
- Proposed block paving
- Proposed paving slabs
- Proposed grass (turfed)

Luminaire Specification
Noral Cardinal Light
2700mm high
Cast aluminium
Powder coated black
*NB or similar approved

PLANTING SCHEDULE

TREES									
Qty	Abbr	Species	Form	Height (cm)	Girth (cm)	Root Condition	Min. No. of Branches	No. of Transplants	
2	BelPen	Betula pendula	EHS	min 450	10-18	RB	5	3x	
5	PyrCalC	Pyrus calleryana 'Chanticleer'	EHS	min 450	16-18	RB	5	3x	
2	SorAucE	Sorbus aucuparia 'Edulis'	EHS	min 450	16-18	RB	-	3x	

SPECIMEN SHRUBS						
Qty	Abbr	Species	Height (cm)	Pot Size (Litres)	Habit	Min. No. of Breaks
2	BudDavRR	Buddleia davidii 'Royal Red'	80-100	10-12L	Branched	7
2	PhoYW	Phormium 'Yellow Wave'	-	10-12L	Triple crown	-
2	SyrVuML	Syringa vulgaris 'Madame Lemone'	60-80	10-12L	Branched	3

CLIMBERS/WALL SHRUBS						
Qty	Abbr	Species	Height (cm)	Pot Size (Litres)	Habit	Min. No. of Breaks
5	ParQuiE	Parthenocissus quinquefolia 'Engelmanni'	60-80	3L	Several shoots	3
4	PyrWat	Pyracantha 'Watereri'	60-80	3L	Leader & laterals	3

SHRUBS						
Qty	Abbr	Species	Height (cm)	Pot Size (Litres)	Habit	Min. No. of Breaks
54	BraSun	Brachyglottis 'Sunshine'	30-40	3L	Branched	4
26	HypHid	Hypericum 'Hidcole'	30-40	3L	Bushy	5
12	LavStoP	Lavandula stoechas pedunculata	20-30	3L	Bushy	5
30	LonNiIM	Loncera nitida 'Maygreen'	30-40 Dia.	3L	Bushy	6
12	OsmBur	Osmanthus x burkwoodii	30-40	3L	Bushy	4
41	SpJapF	Spirea japonica 'Fire Light'	40-60	3L	Branched	6

HEDGING									
Qty	Abbr	Species	Height (cm)	Pot Size (Litres)	Habit	Min. No. of Breaks	Planting Distance		
195	ElaEbb	Elaeagnus x ebbingei	60-80	5L	Branched	4	350mm Ctrs		

Note: Hedging to be planted in a single row with plants at 350mm centres

BOUNDARY HEDGING MIX									
Qty	Abbr	Species	Form	Height (cm)	Root Condition	Min. No. of Breaks	No. of Transplants	% in Mix	
45	AceCam	Acer campestre	Feather	125-150	Bagged	3	2x	20	
137	CraMon	Crataegus monogyna	Feather	125-150	Bagged	-	2x	60	
24	IleAgu	Ilex aquifolium	Leader & laterals	80-100	5L Pot	-	-	10	
24	PrunSpi	Prunus spinosa	1 + 2 Branched	80-100	Bagged	3	-	10	

Note: Boundary hedge to be planted in a double staggered row, with 500mm between rows and plants at 500mm centres

SHDC
Planning & Development
23 MAY 2005
Ref: 068505

DRAWING
18 MAY 2005
ISSUED

B	JC	Luminaire added to exterior of plot no.10. Sub-station relocated to accommodate double gated access from entrance road. Demountable fence to rear of plots 12 and 13. Boundary treatment to front of plots 1-4, 13 and 14 changed to brick pier and vertical steel bar fence.	18/05/05
A	JC	Revised in accordance with South Holland District Council officer comments	02/11/04
Rev.	By	Notes	Date

rdc THE ROBERT DOUGHTY CONSULTANCY LIMITED
TOWN AND COUNTRY PLANNING-LANDSCAPE ARCHITECTURE

32 High Street, Helmingham, Spalding, Lincolnshire, NG34 0RA
Tel: (01529) 421848 Fax: (01529) 421356
Web: www.rdc-landplan.co.uk E-mail: admin@rdc-landplan.co.uk

Client: Fieldview Homes

Project: Residential Development, Pinchbeck Road, Spalding

Drawing title: Hard and Soft Landscape Detailing

Job No. 544-4	Drawing No. L01	Rev. B	Drawn JC
---------------	-----------------	--------	----------

Scale 1:200	Date Nov 2004	Checked
-------------	---------------	---------

DO NOT SCALE from this drawing. All measurements should be checked against an official plan and any discrepancies should be brought to the attention of the Robert Doughty Consultancy.