




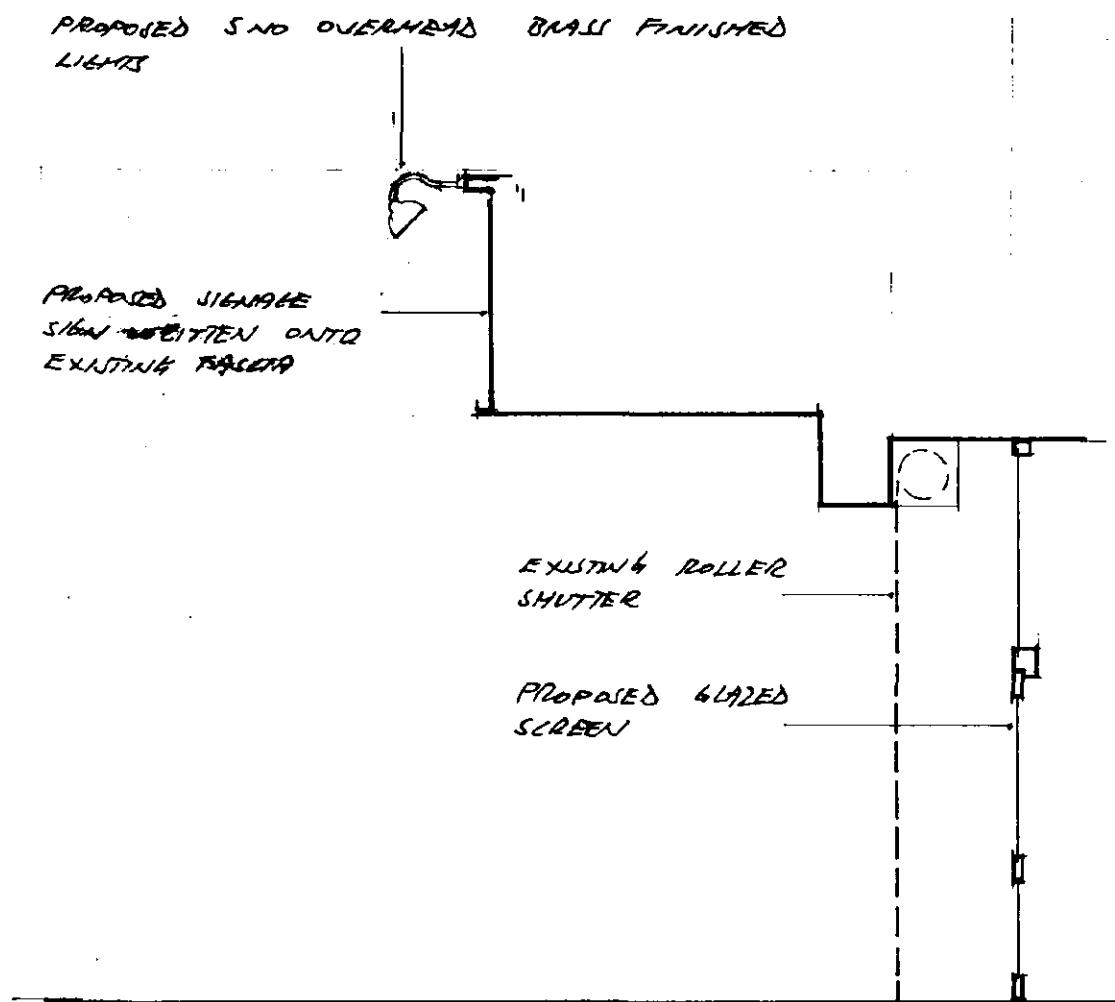

SECTION AS PROPOSED scale 1-50

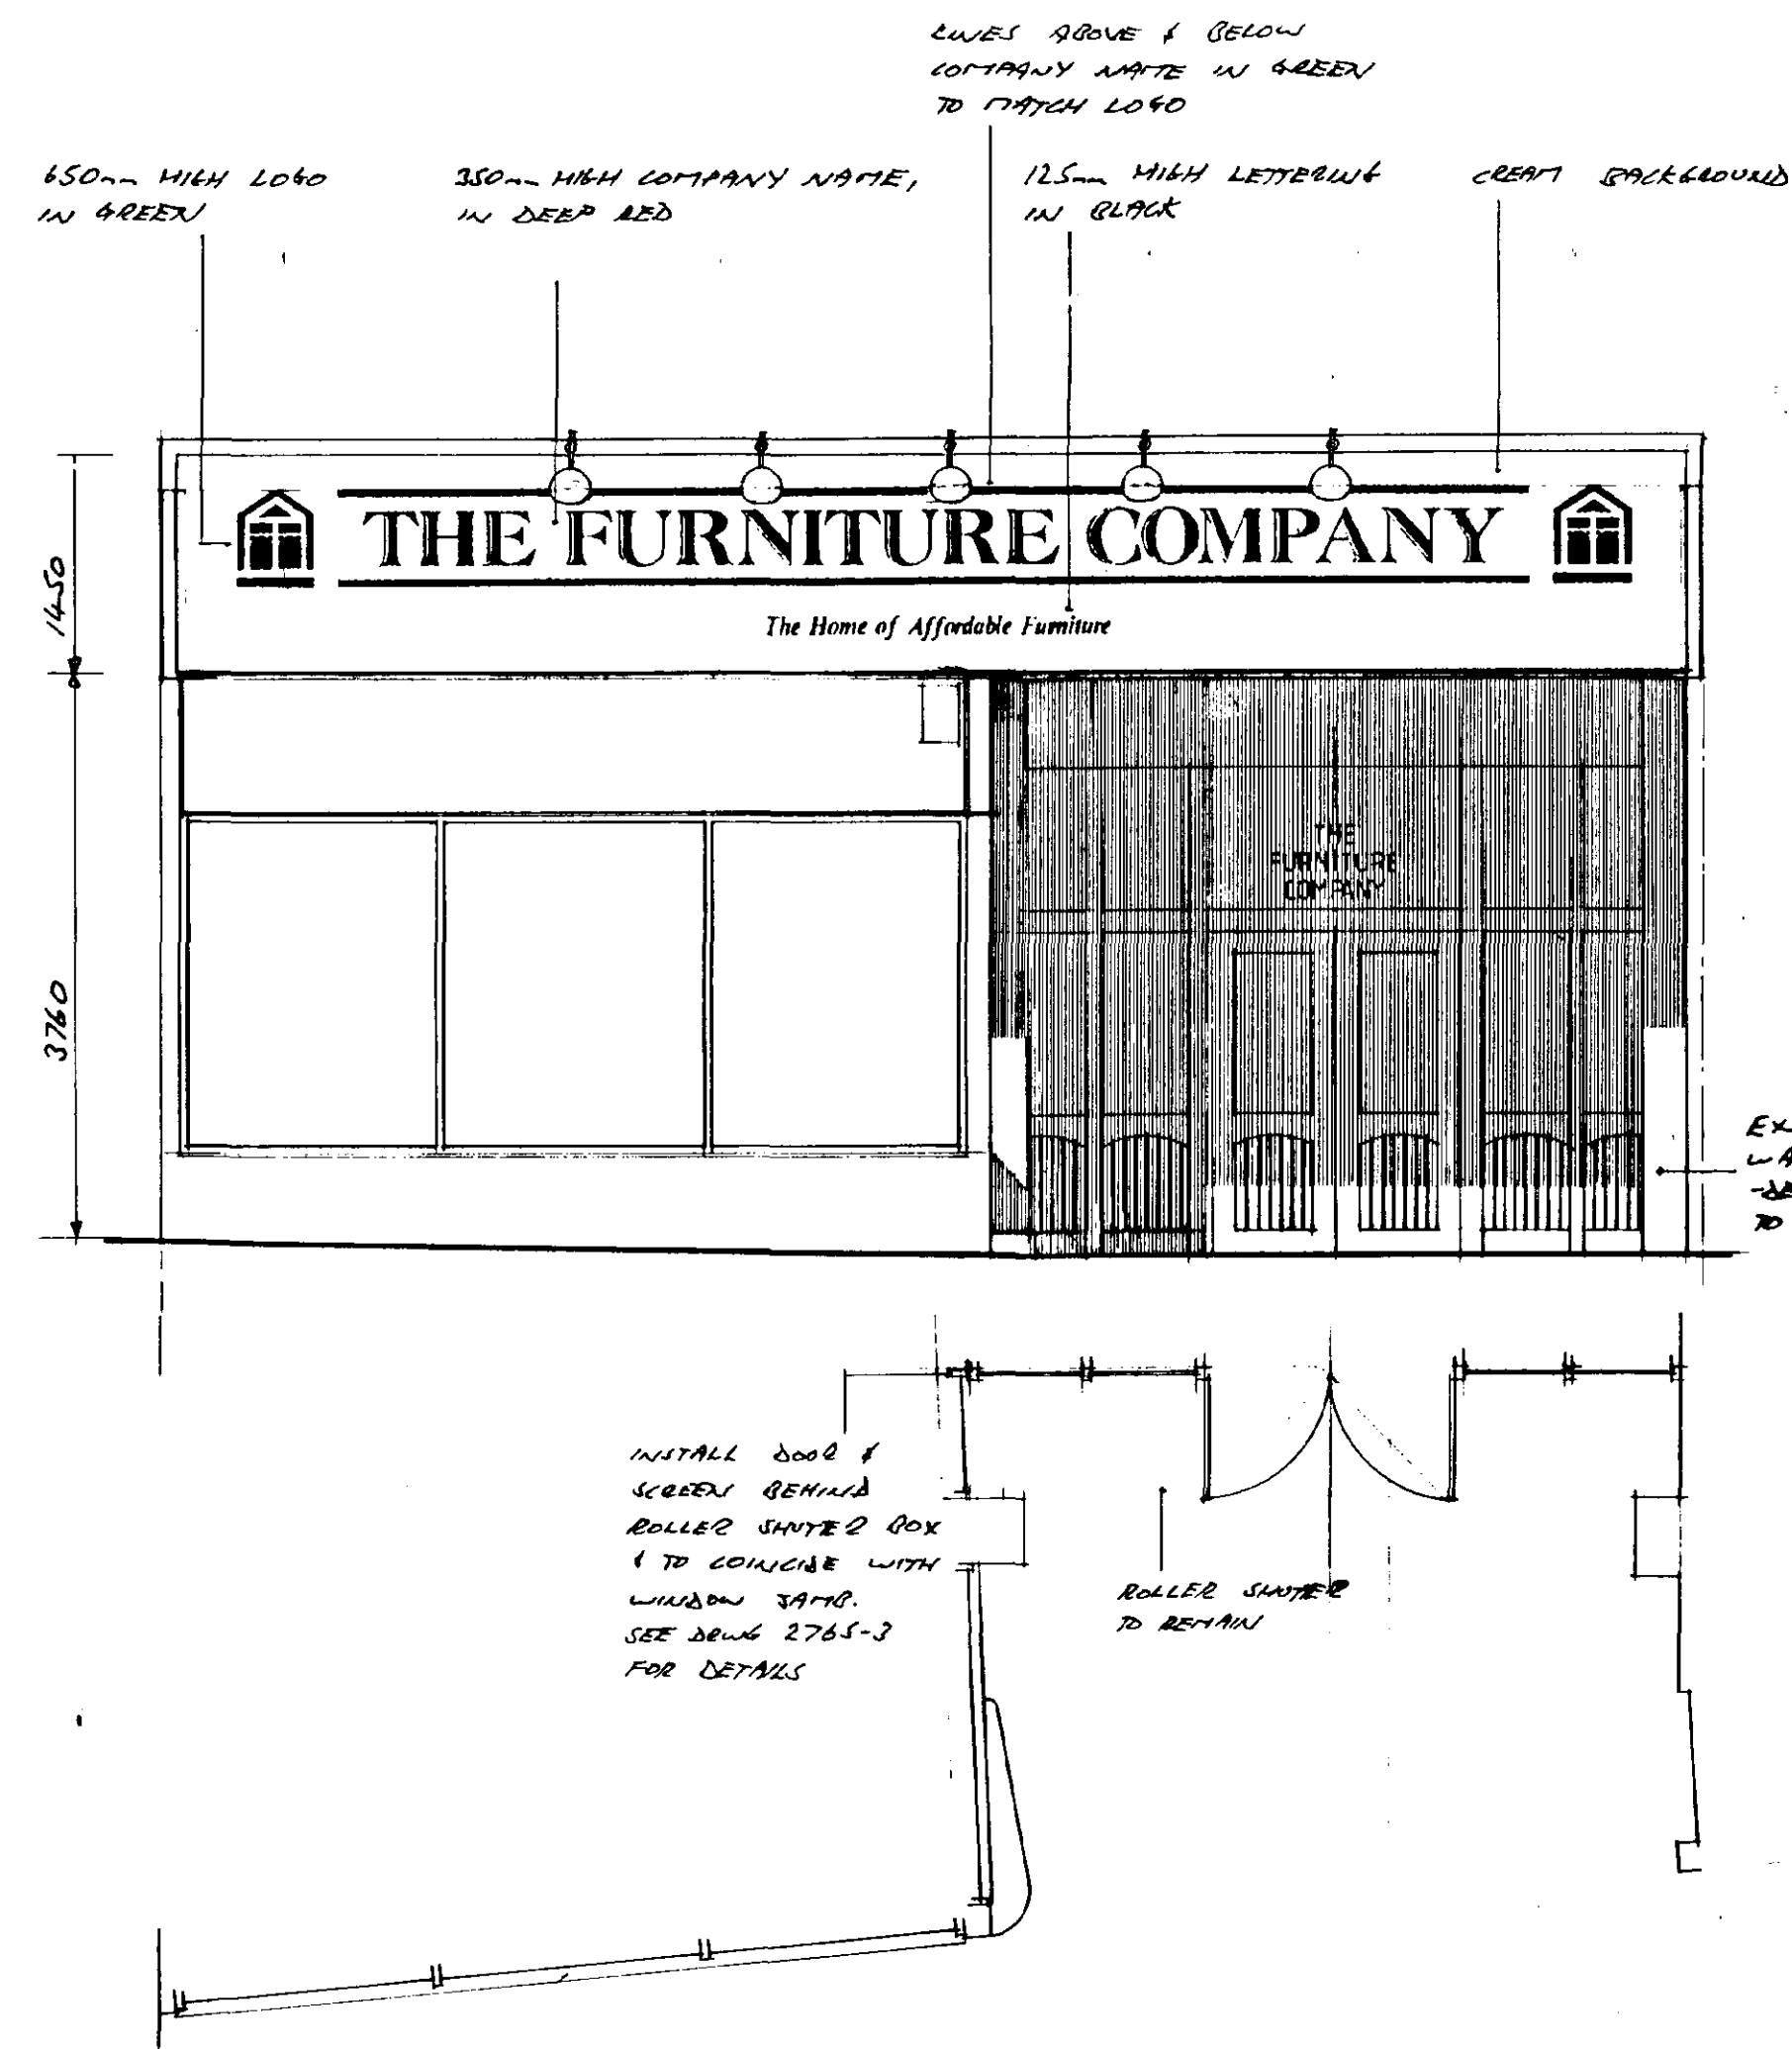


PLAN & ELEVATION AS PROPOSED scale 1-50

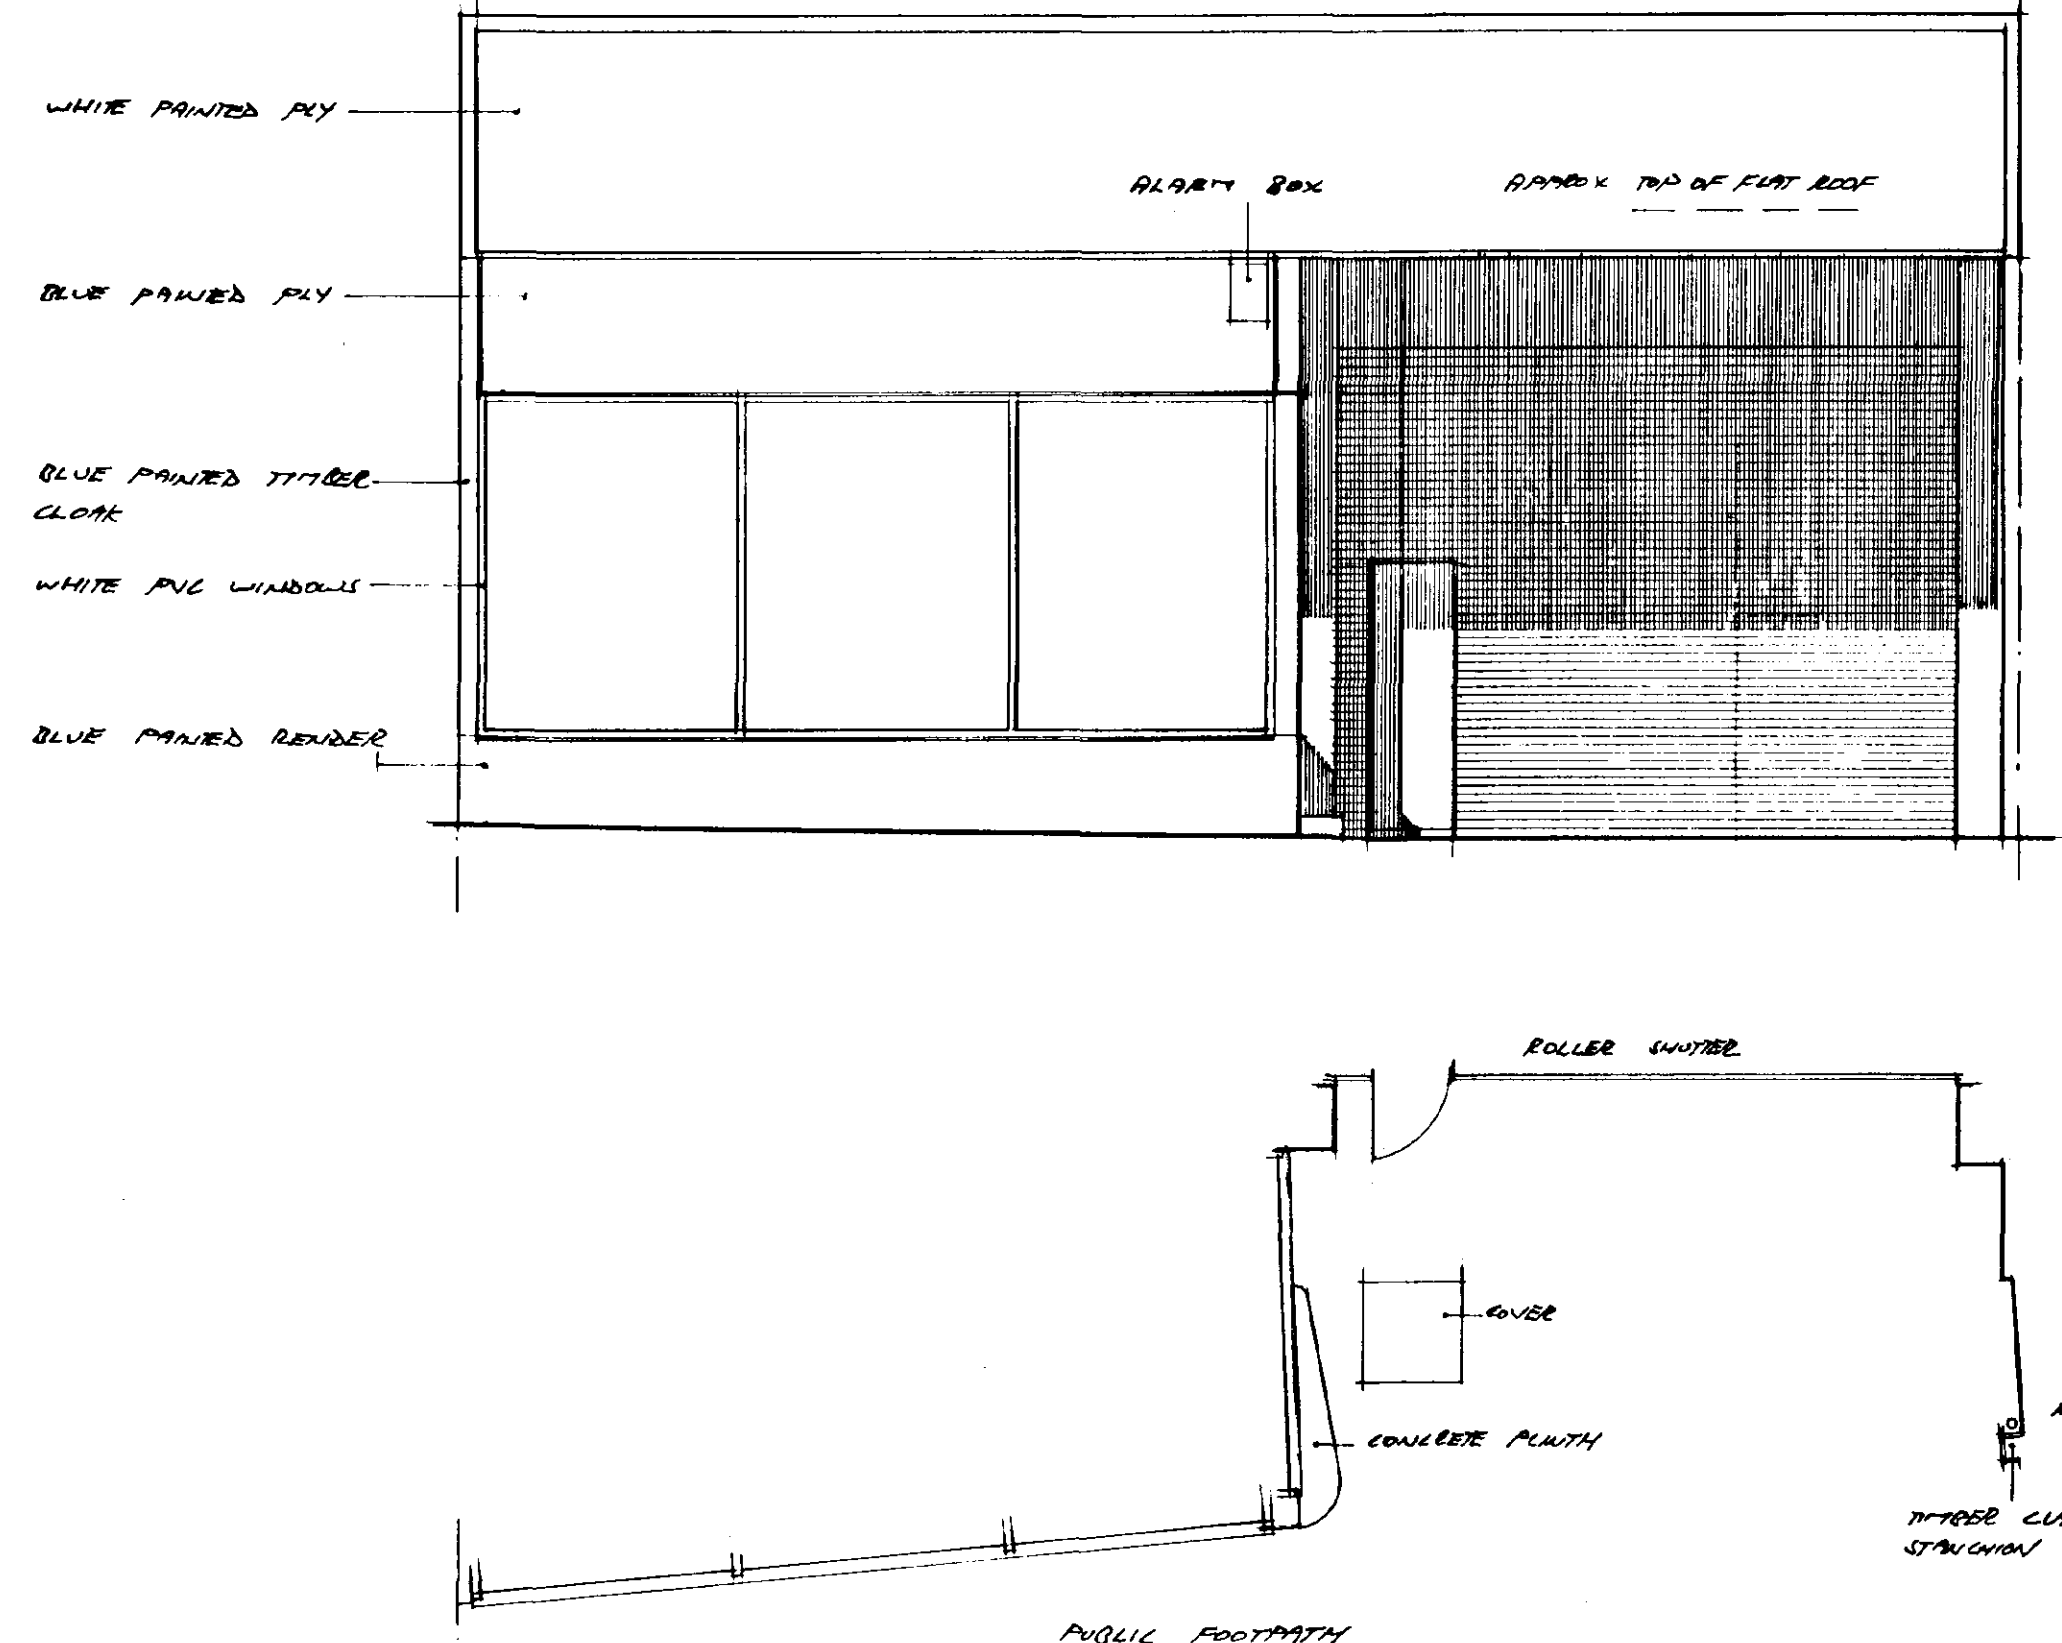

PLAN & ELEVATION AS EXISTING scale 1-50

FULLY SURVEYED

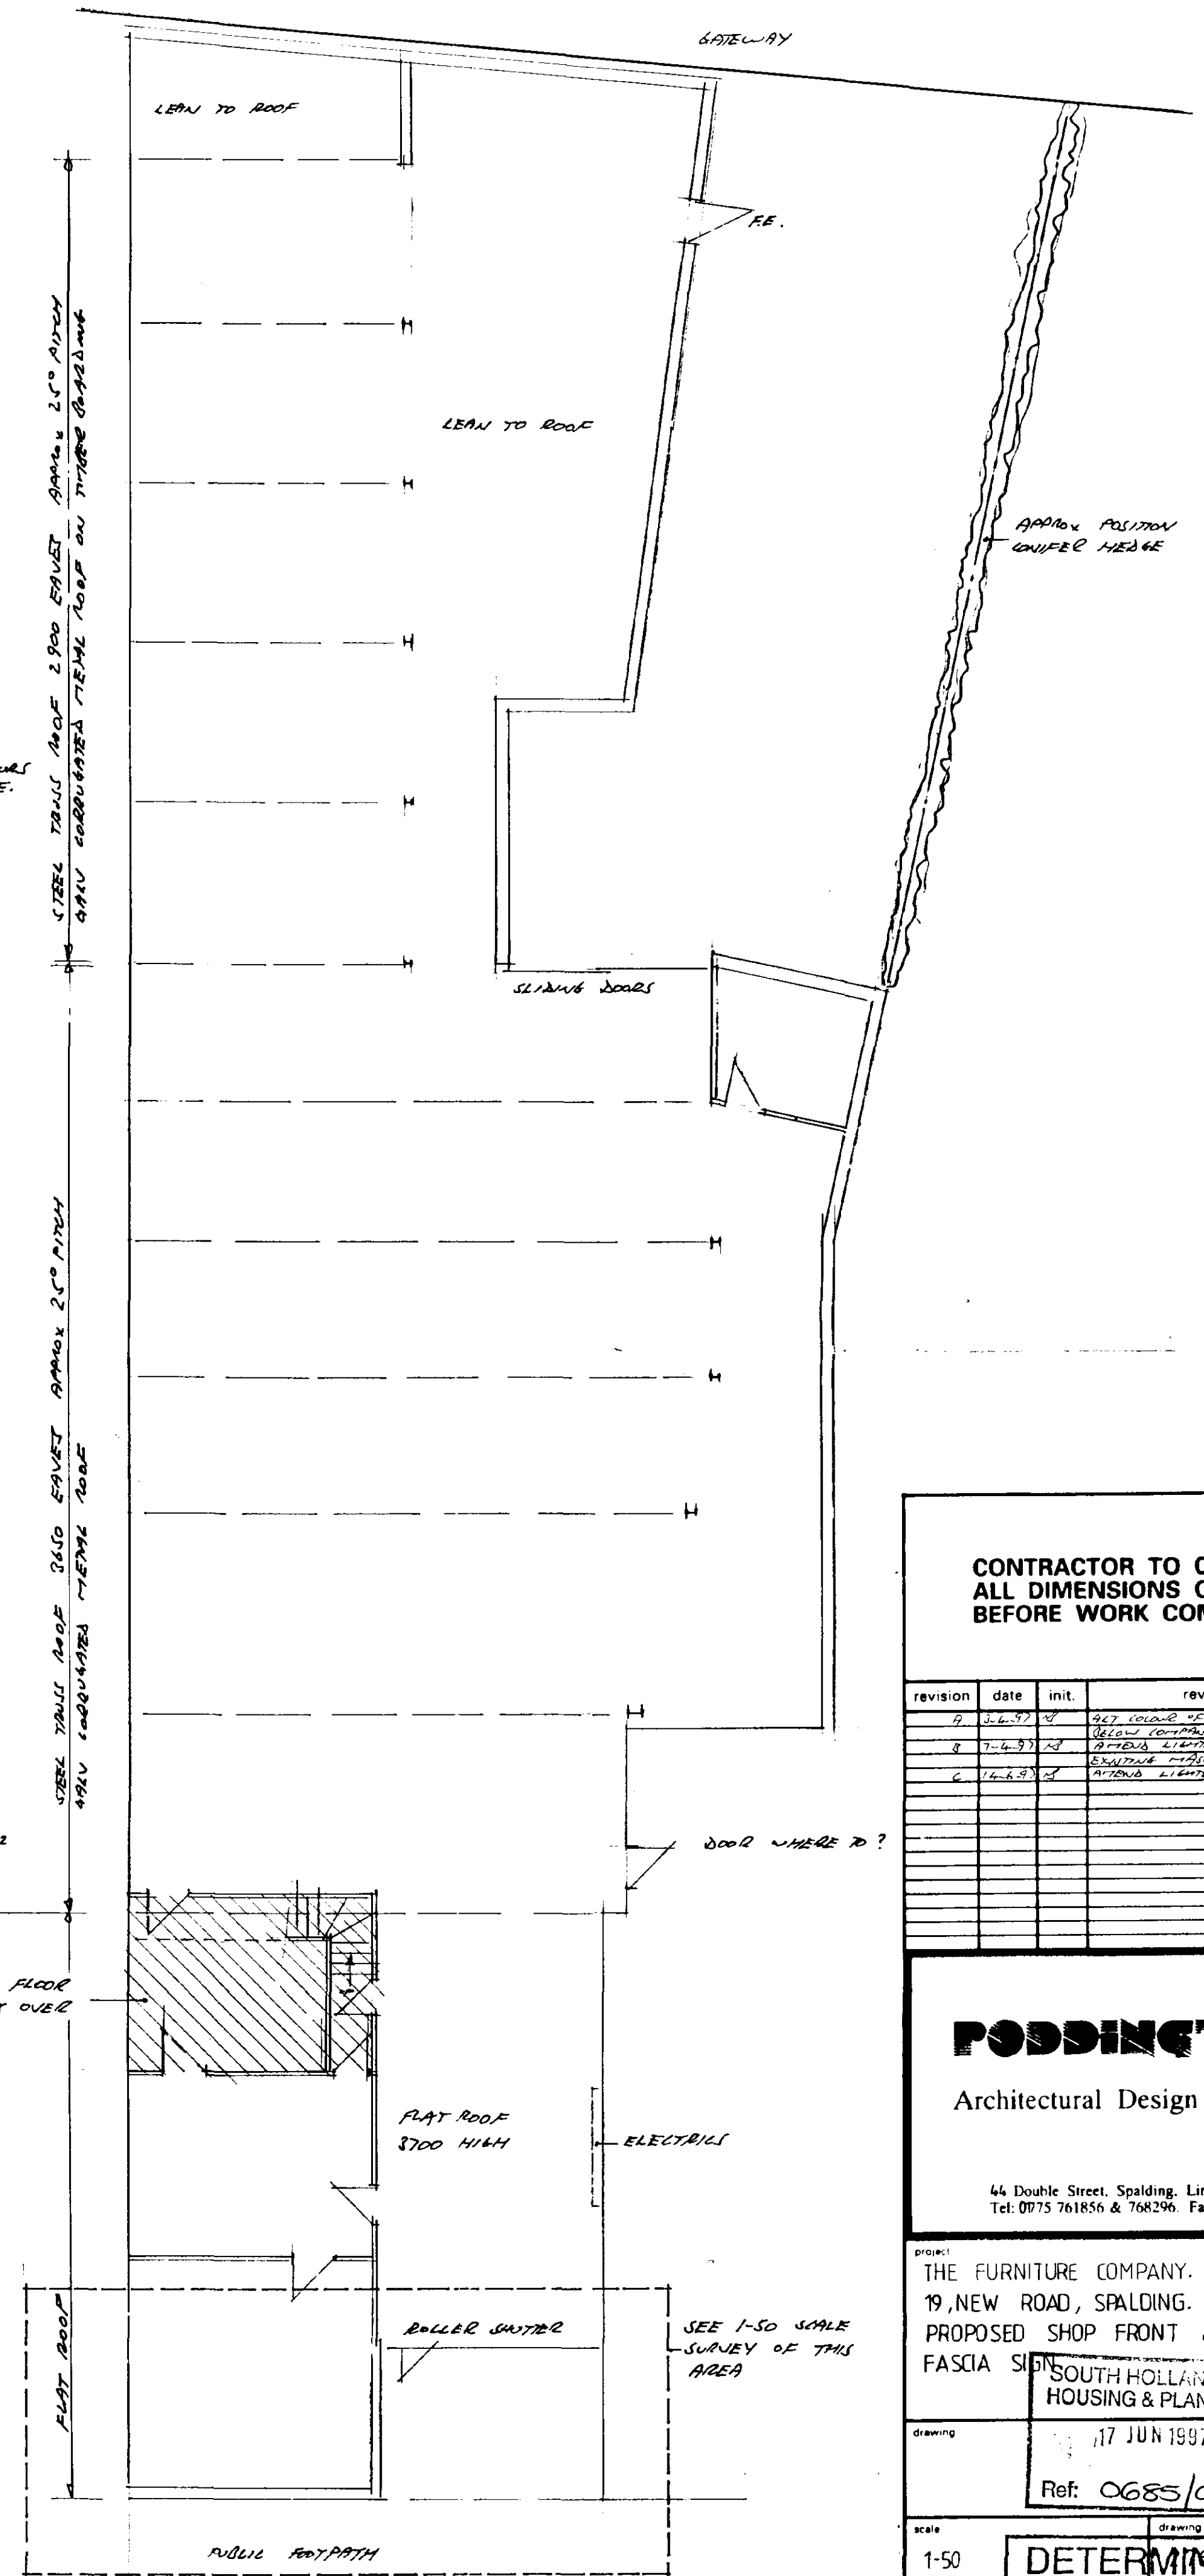

SKETCH PLAN AS EXISTING scale approx 1-100

BASED ON CURSORY SURVEY

CONTRACTOR TO CHECK
ALL DIMENSIONS ON SITE
BEFORE WORK COMMENCES.

revision	date	init.	revision details

PODDINGTONS

Architectural Design Consultants

44 Double Street, Spalding, Lincs. PE11 2AB
Tel: 0775 761856 & 768296 Fax: 0775 710218

PROJECT:
THE FURNITURE COMPANY,
19, NEW ROAD, SPALDING.
PROPOSED SHOP FRONT &
FASCIA SIGN
SOUTH HOLLAND DC
HOUSING & PLANNING

DATE: 17 JUN 1997

Ref: 0685/97

scale: 1-50

DETERMINED PLAN

date: MARCH 97

checked: [signature]