


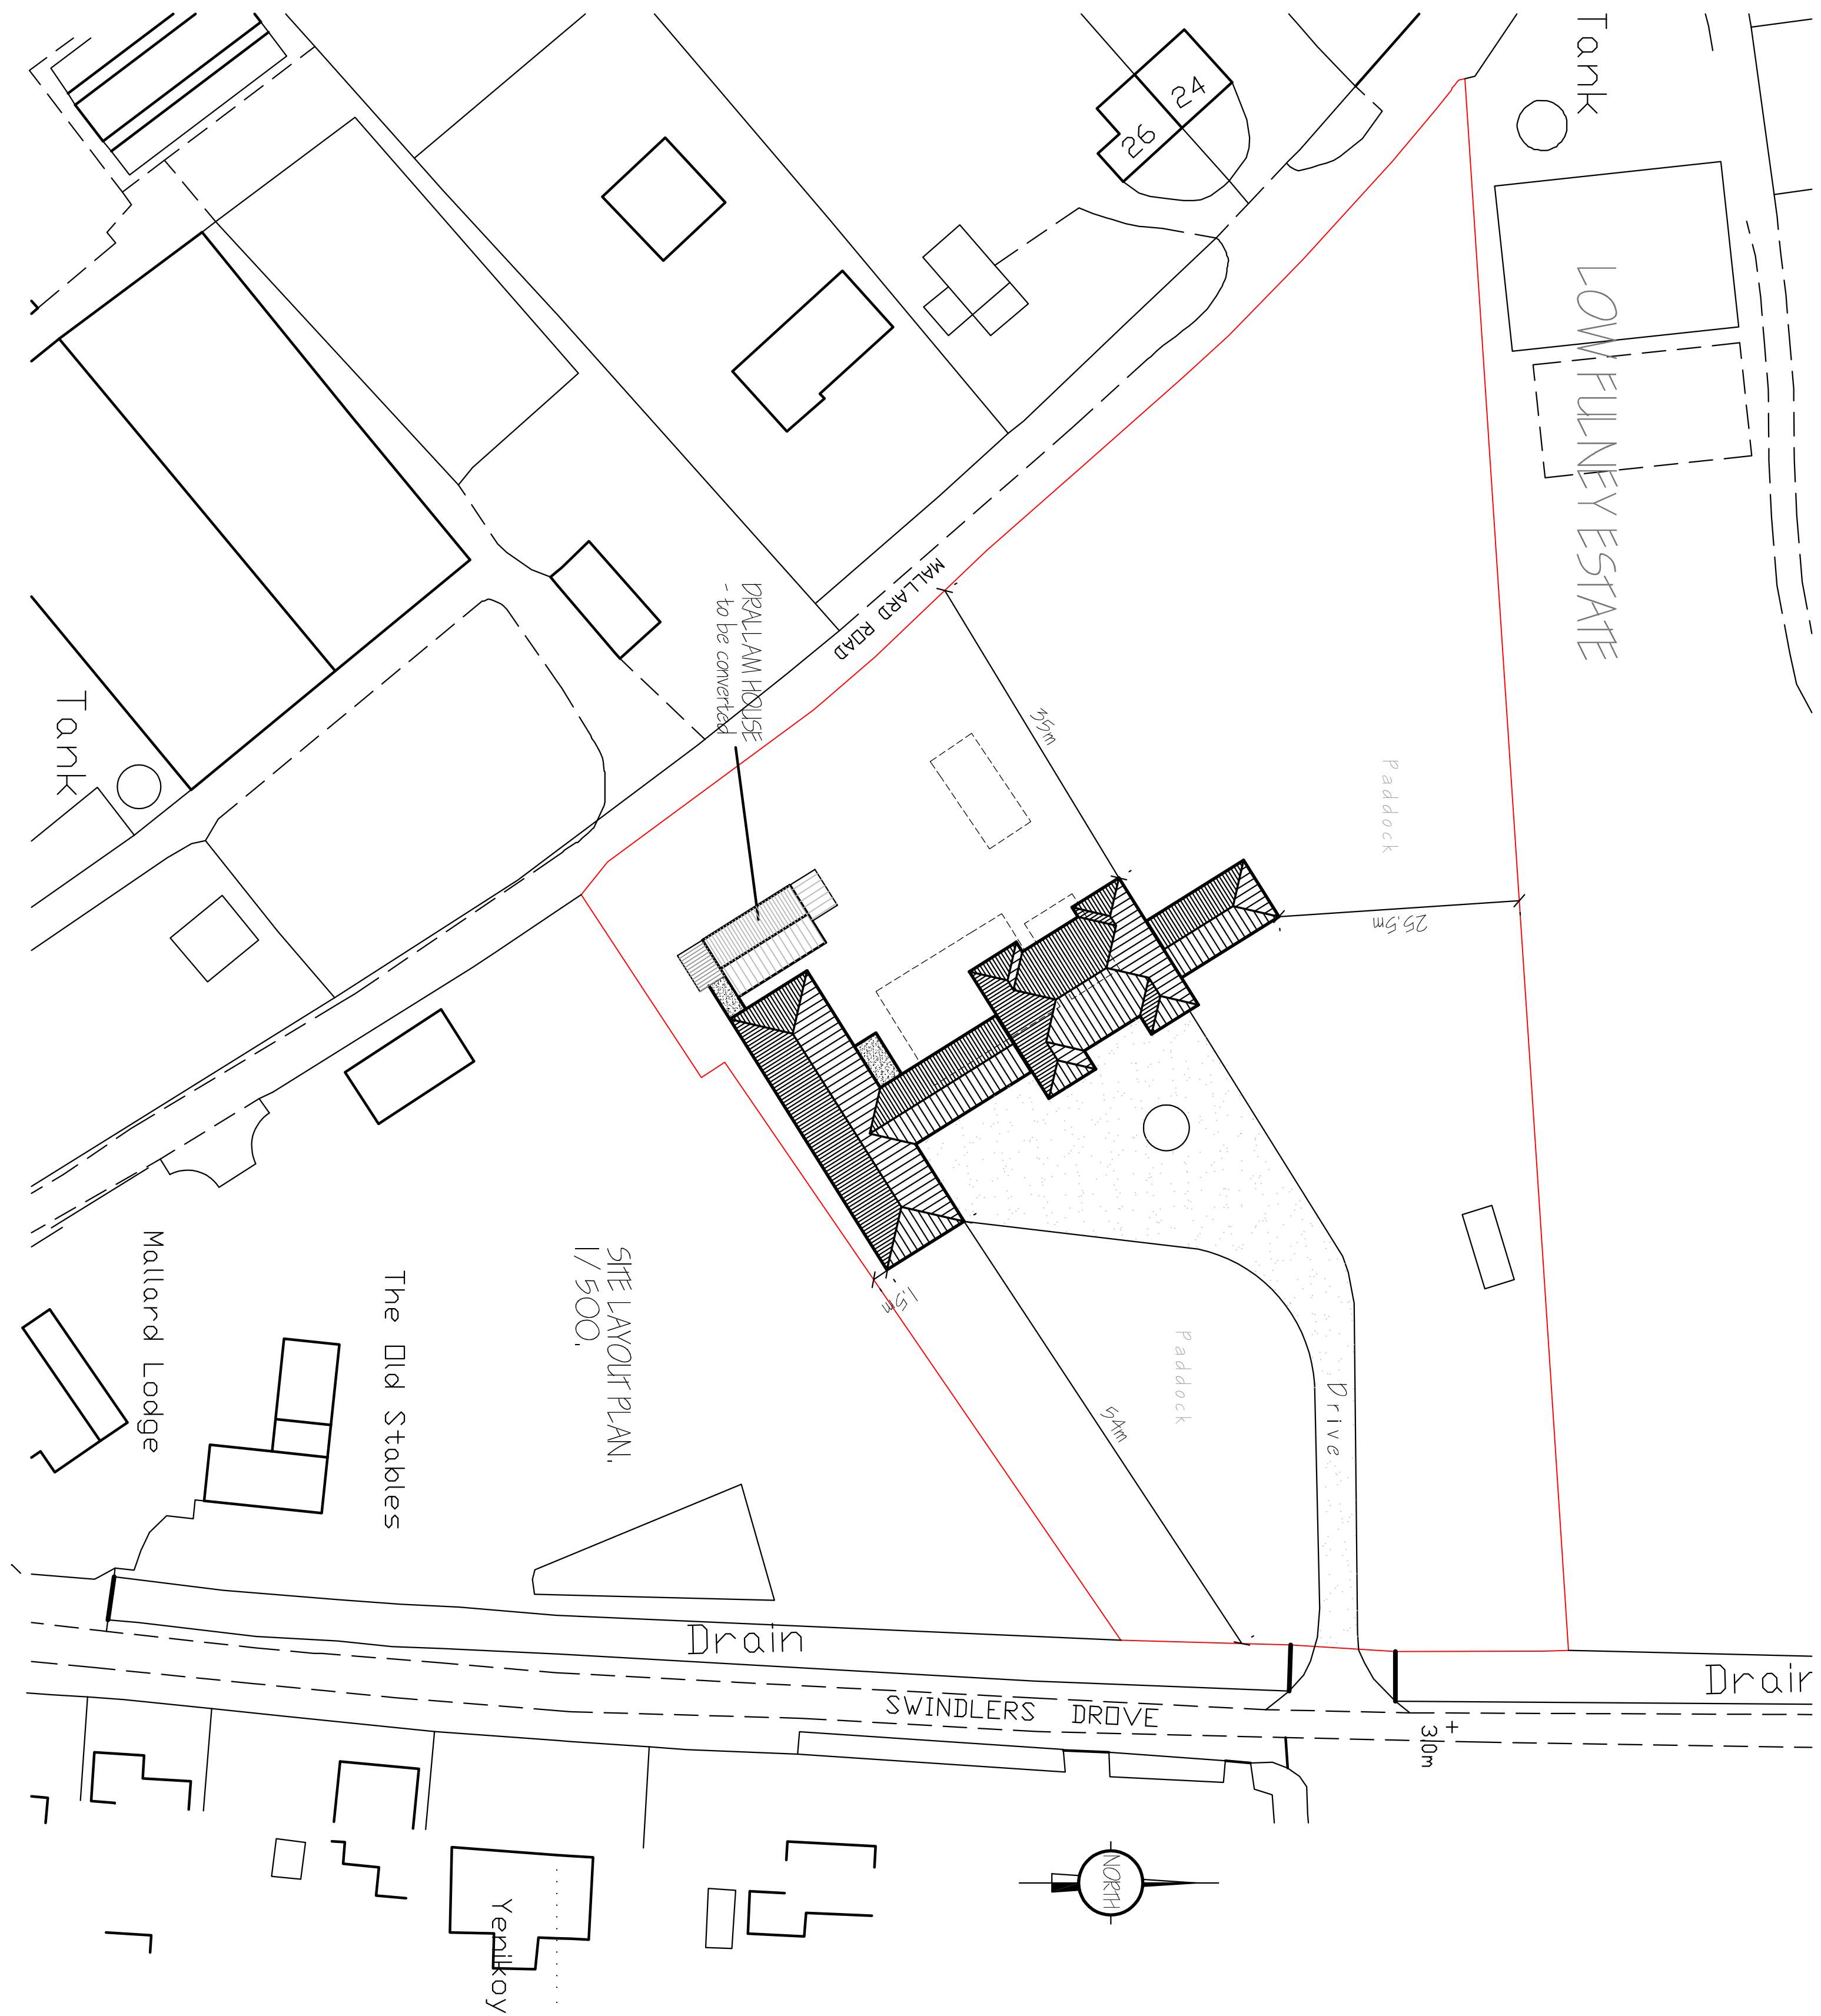

Dr. Prudence Survey (c) Crown Copyright 2014. All rights reserved. Licence number 100022432

LOCATION PLAN.
1/2500.[illegible]

refi | revision

data

G. R. MERCHANT LTD.
I.ENG AMICE FIWO

**ARCHITECTURAL, STRUCTURAL
AND LAND DRAINAGE
CONSULTANTS**

4 Wrights Mews
12A Park Road, Holbeach,
Spalding, Lincs. PE12 7EE
Tel: 01406 490800
Fax: 01406 425744

E-Mail: gr-merchant@btconnect.com

Project EXTENSIONS & ALTERATIONS,
'DRALAM HOUSE',
SWINDERS GROVE, LOW FULNEY,
SPALDING, LINC'S, PELL SRY.

Client
MR. & MRS. M. WOODCOCK,

Drawing

SITE & LOCATION PLANS.
- PROPOSED.

Job Ref. 2729-14.	Drawing No. 02.
-----------------------------	---------------------------

Date	Drawn
JULY 2015,	GRM,

Scales

AS INDICATED.

DO NOT SCALE FROM THIS DRAWING

[illegible]