STUDIO 11 ARCHITECTURE

All discrepancies are to be brought to the attention of the below office.

The copyright to this drawing is owned by studio 11 architecture.

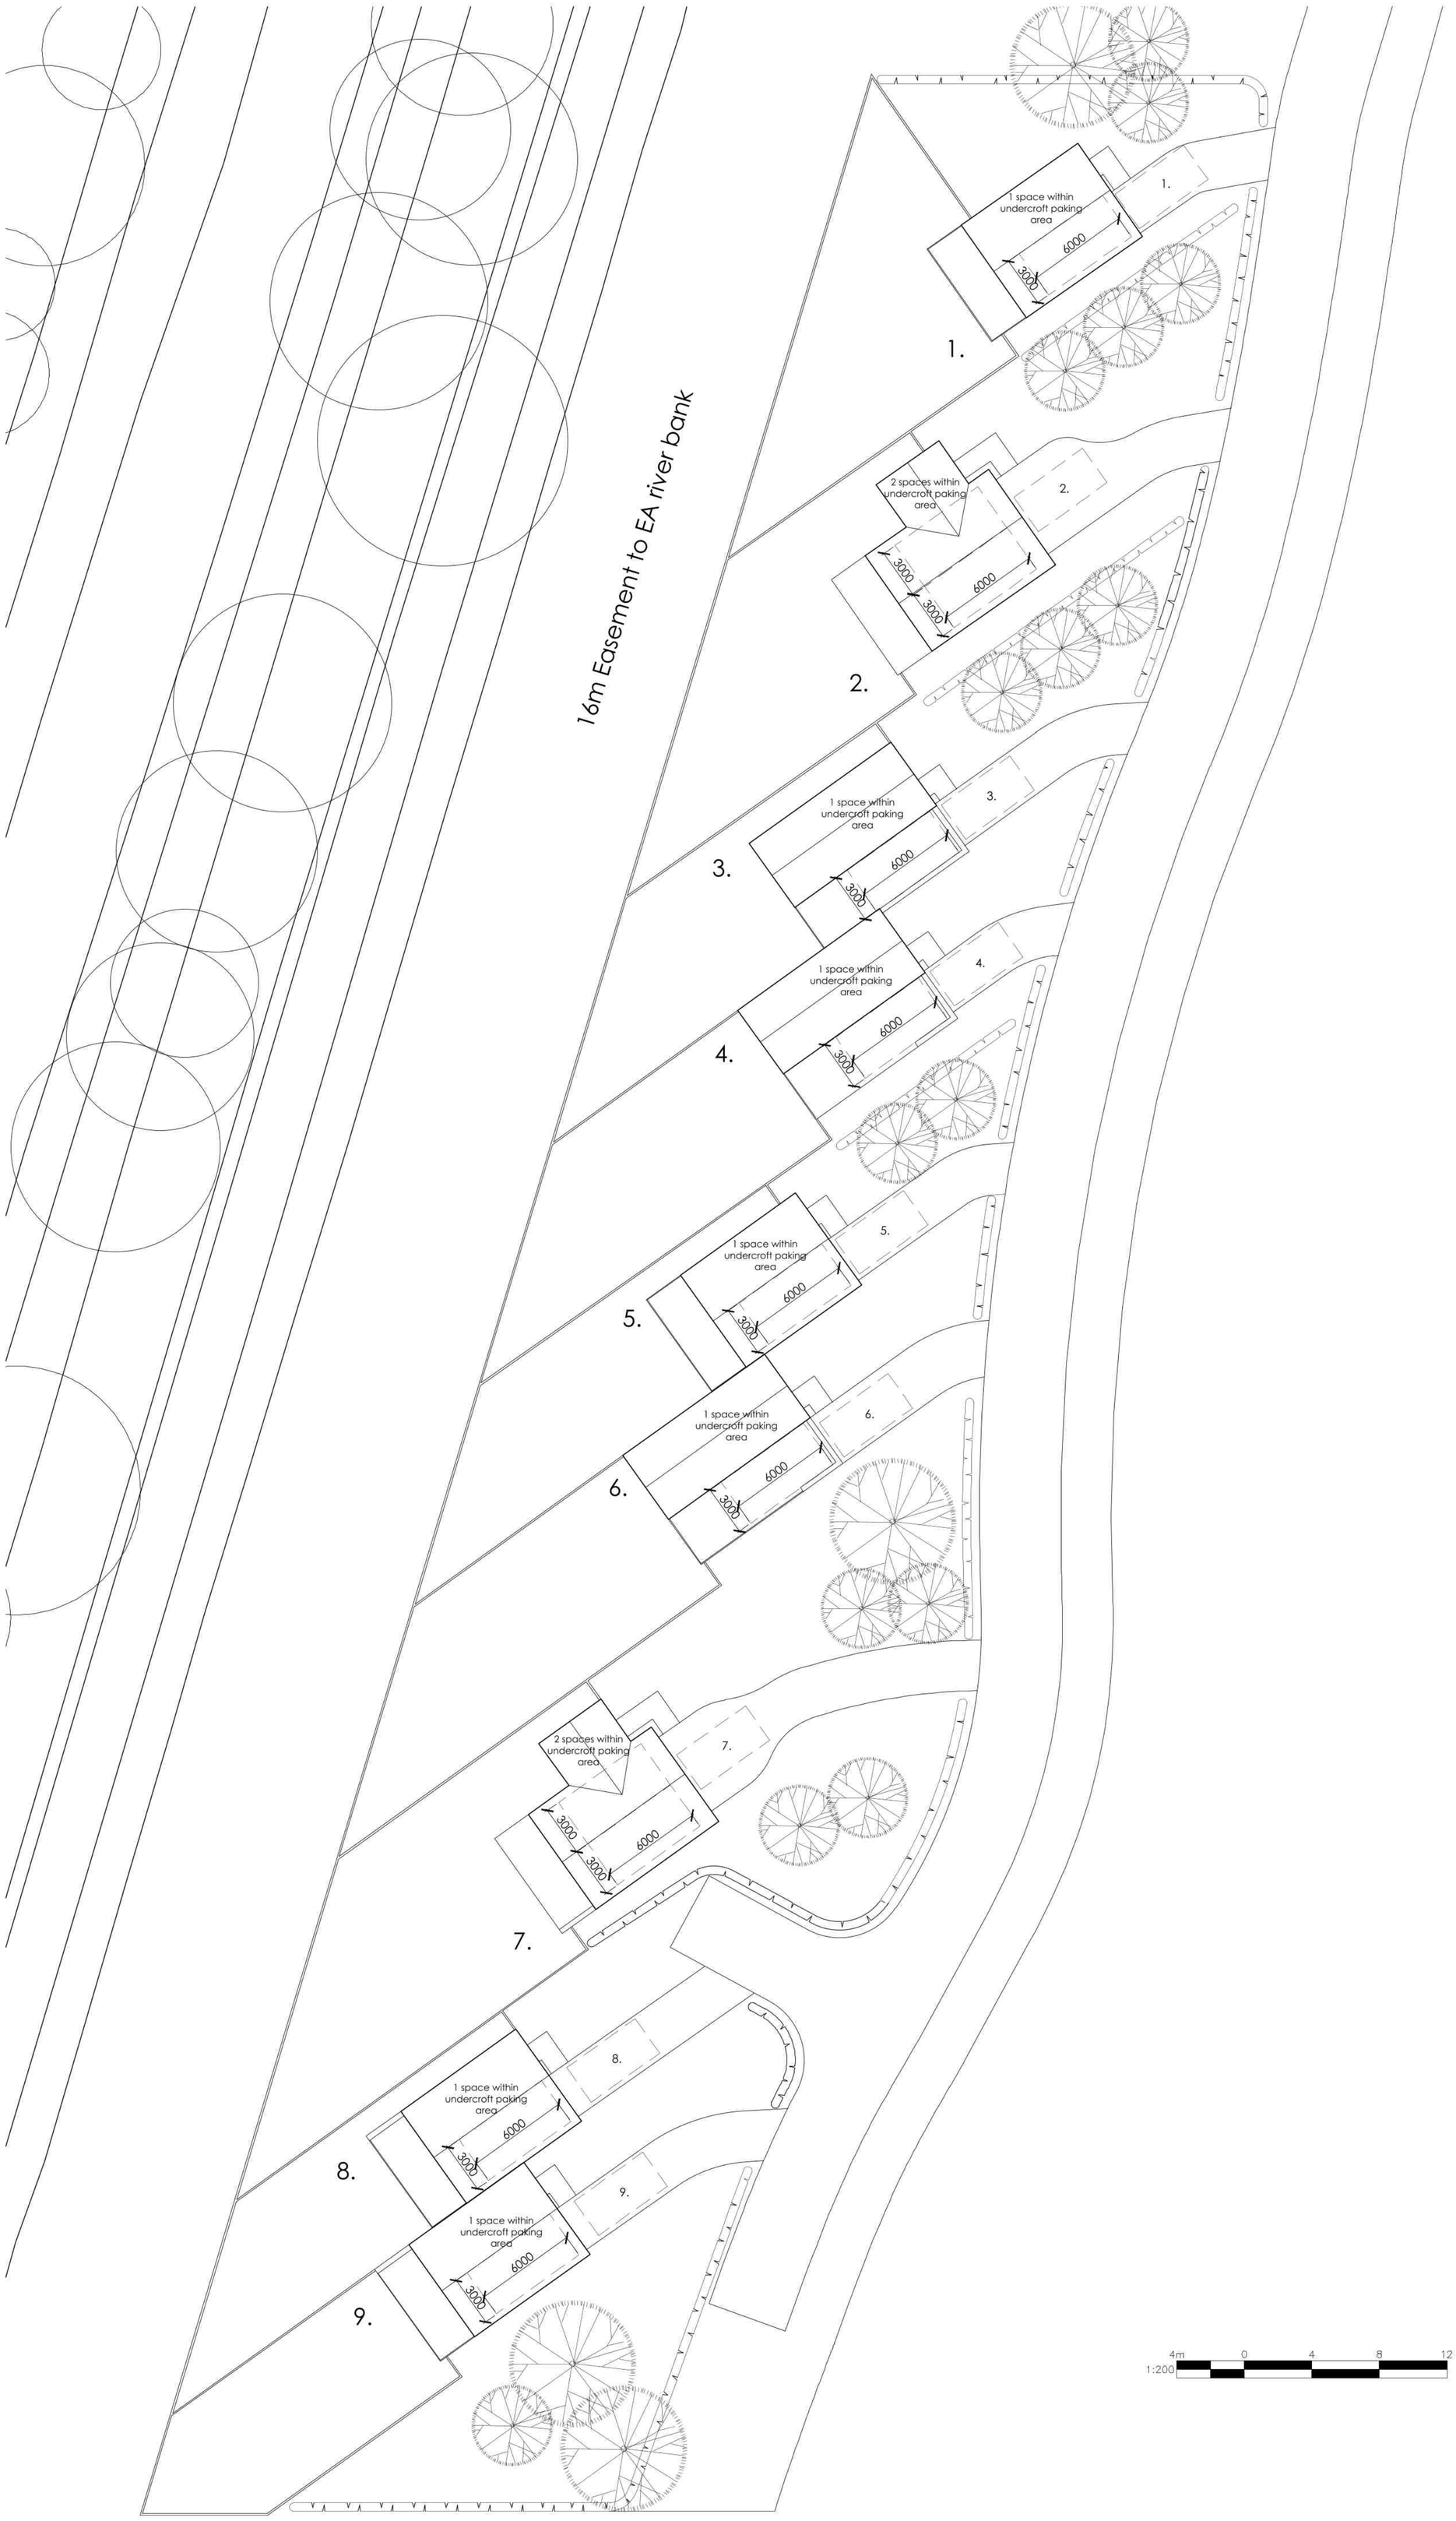

4m 0 4 8 12
1:200

REVISION DATE DRAWN DESCRIPTION

ISSUE STATUS

PLANNING

STUDIO11 architecture

KING'S LYNN INNOVATION CENTRE,
INNOVATION DRIVE, KING'S LYNN,
PE30 5BY

T: 01553 970033
E: design@studio11architecture.co.uk
W: www.studio11architecture.co.uk

CLIENT Water Lane Nurseries

PROJECT Proposed residential development on land at Water Lane Nurseries, Spalding

DRAWING Parking Provisions Plan

DRAWN	PROJECT DESIGNER	PROJECT DIRECTOR
EG	EG	KB
DATE	**SCALE**	**PAPER SIZE**
19.09.2024	1:200	A1

DRAWING NUMBER

594.PP.01

ARCHITECTURE