


The Accuracy of the drawings are based on details supplied by the client and no guaranty to the accuracy can be assured.

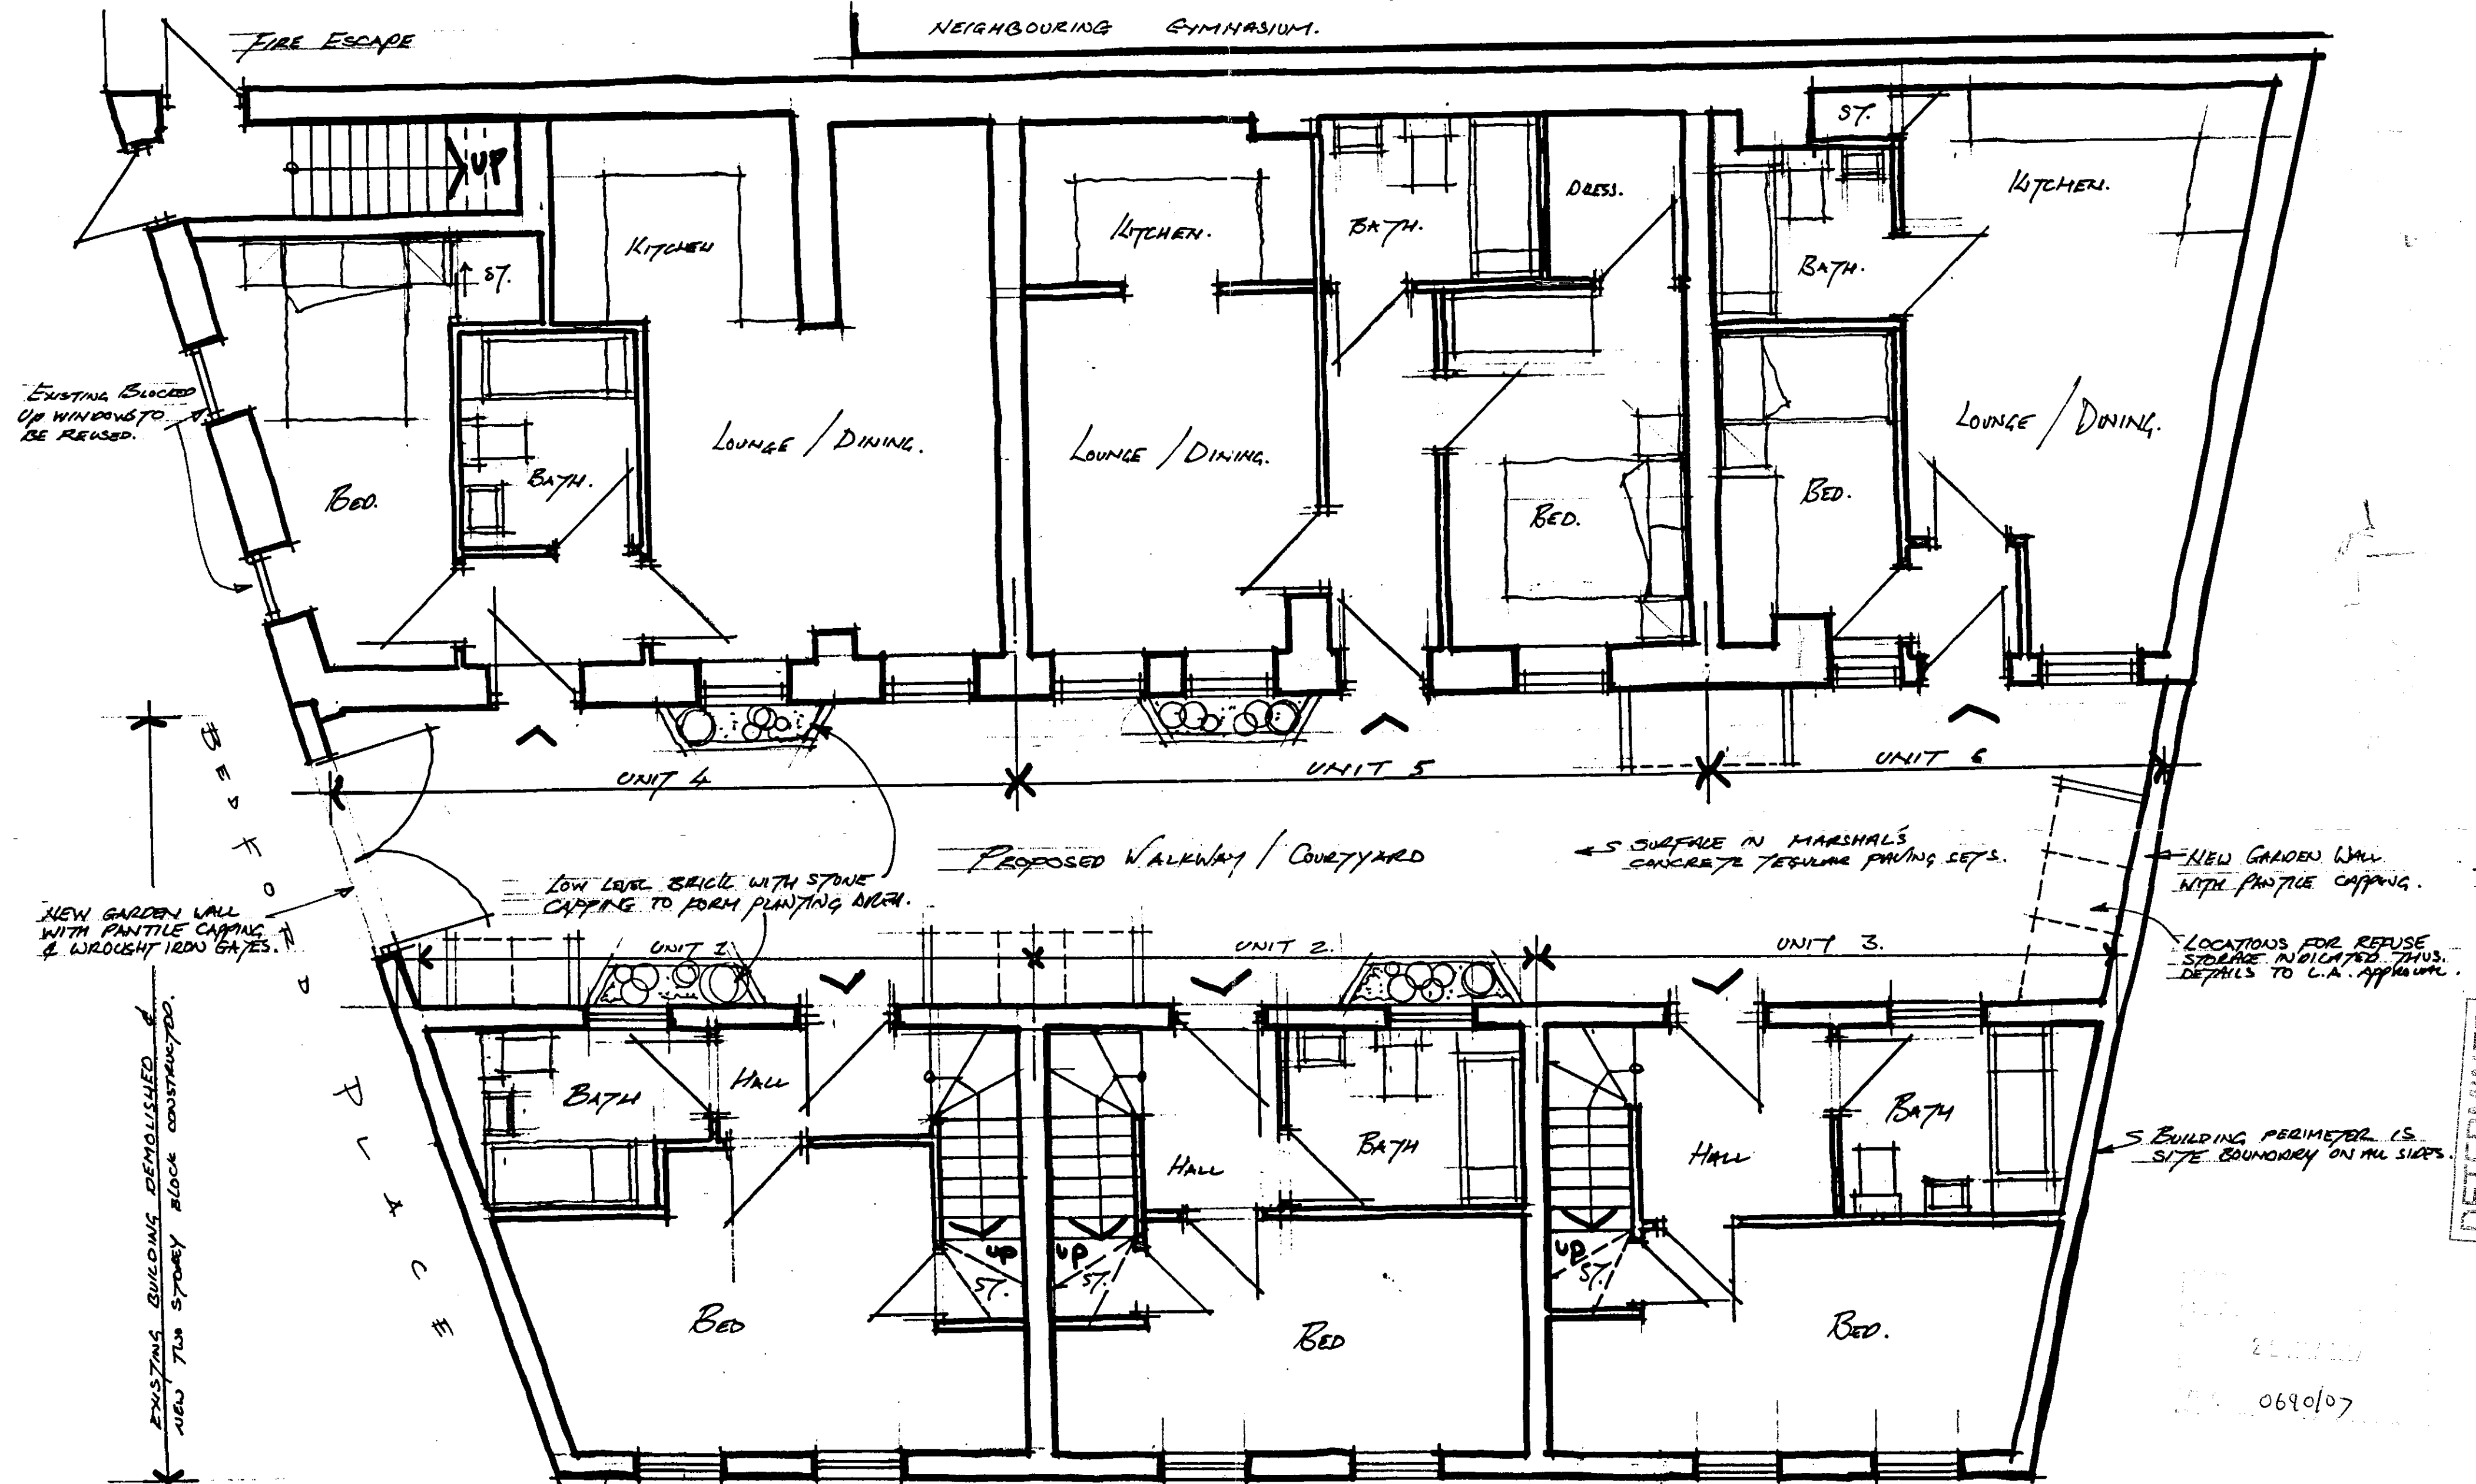

DETERMINED PLAN


Oglesby & Limb Ltd

Chartered Architects
and Building Surveyors

67 London Road
Newark, Notts
NG24 1RZ

Tel: 01636 702030
Fax: 01636 703740

e-mail: design@o-ltd.co.uk

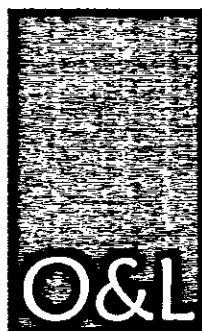

DO NOT SCALE THIS DRAWING. THE CONTRACTOR IS DEEMED TO HAVE CHECKED ALL DIMENSIONS ON SITE AND REPORT ANY DISCREPANCIES TO OGLESBY & LIMB LTD. THE CONTENTS OF THIS DRAWING ARE COVERED BY COPYRIGHT AND REMAIN THE PROPERTY OF OGLESBY & LIMB LTD. WRITTEN APPROVAL MUST BE OBTAINED FROM OGLESBY & LIMB LTD PRIOR TO DUPLICATION OR REPRODUCTION OF THIS DRAWING OR ITS CONTENTS. ANY DIMENSIONS NOT SHOWN ARE TO BE CHECKED AND AGREED WITH OGLESBY & LIMB LTD.

Client:

Intact Properties.

Project:

The Proposed Conversion of The
Granary to Residential Apartments,
Bedford Place, Sladding.

Drawing Title:

Ground Floor Proposed.

Date: April 2007.

Scale: 1 : 50.

Drawn by: AJO.

Checked by: CDA.

Drawing Number:

A0690 - 10

Rev: