




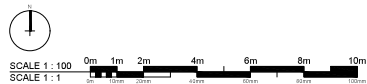


SITE PLAN
Scale 1:100

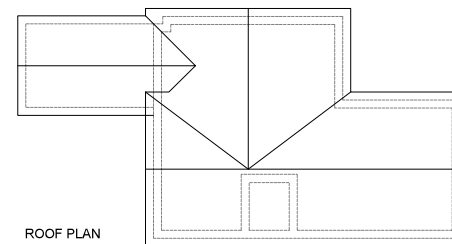


ROOF PLAN

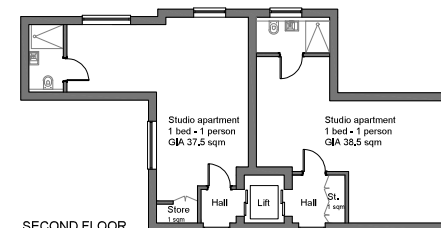

SECOND FLOOR

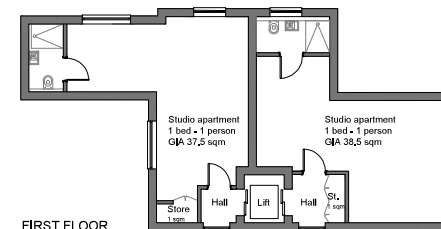

FIRST FLOOR

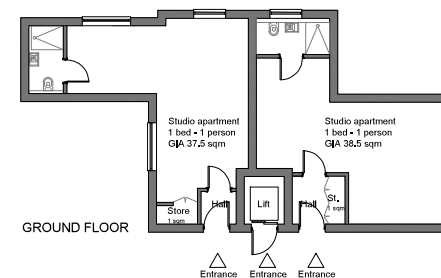

GROUND FLOOR

FLOOR PLANS
Scale 1:100



DO NOT SCALE THIS DRAWING. THE CONTRACTOR IS DEEMED TO HAVE CHECKED ALL DIMENSIONS ON SITE AND REPORT ANY DISCREPANCIES TO OGLESHY & LIMB LTD. THE CONTENTS OF THIS DRAWING ARE COVERED BY COPYRIGHT AND REMAIN THE PROPERTY OF OGLESHY & LIMB LTD. WRITTEN APPROVAL MUST BE OBTAINED FROM OGLESHY & LIMB LTD PRIOR TO ANY REVISION OR REPRODUCTION OF THIS DRAWING OR ITS CONTENTS. ANY DIMENSIONS NOT SHOWN ARE TO BE CHECKED AND AGREED WITH OGLESHY & LIMB LTD.

All flats designed in accordance with Technical Housing Standards - nationally described space Standards March 2015 edition with April 2016 notes.

Gross internal areas of flats and storage are from Table 1.

Double bedrooms are minimum 11.5 square metres and 2.75m wide
Single bedrooms are minimum 7.5 square metres and 2.45m wide

B	06-09-21	Third floor omitted, render omitted and heights amended		CLS
A	06-06-21	Updated to planning application status		AP
Rev	Date	Description		Initial

Oglesby & Limb Ltd

Chartered Architect

Suite 1 Market Chambers
12 Market Place, Spalding, Leics
PE11 1TL
Tel: 01775 761196
email: design@o&l-uk.co.uk

Client:
Oliver Tookman

Project:
**Station House
King's Road, Spalding**

Drawing Title:
**Proposed flats
Site Plan & Floor Plans**

PLANNING

Date:	May 2020	Scale:	1:100 @ A1
Drawn by:	AP	Checked by:	-
Drawing Number:	A1543-10	Rev:	B