
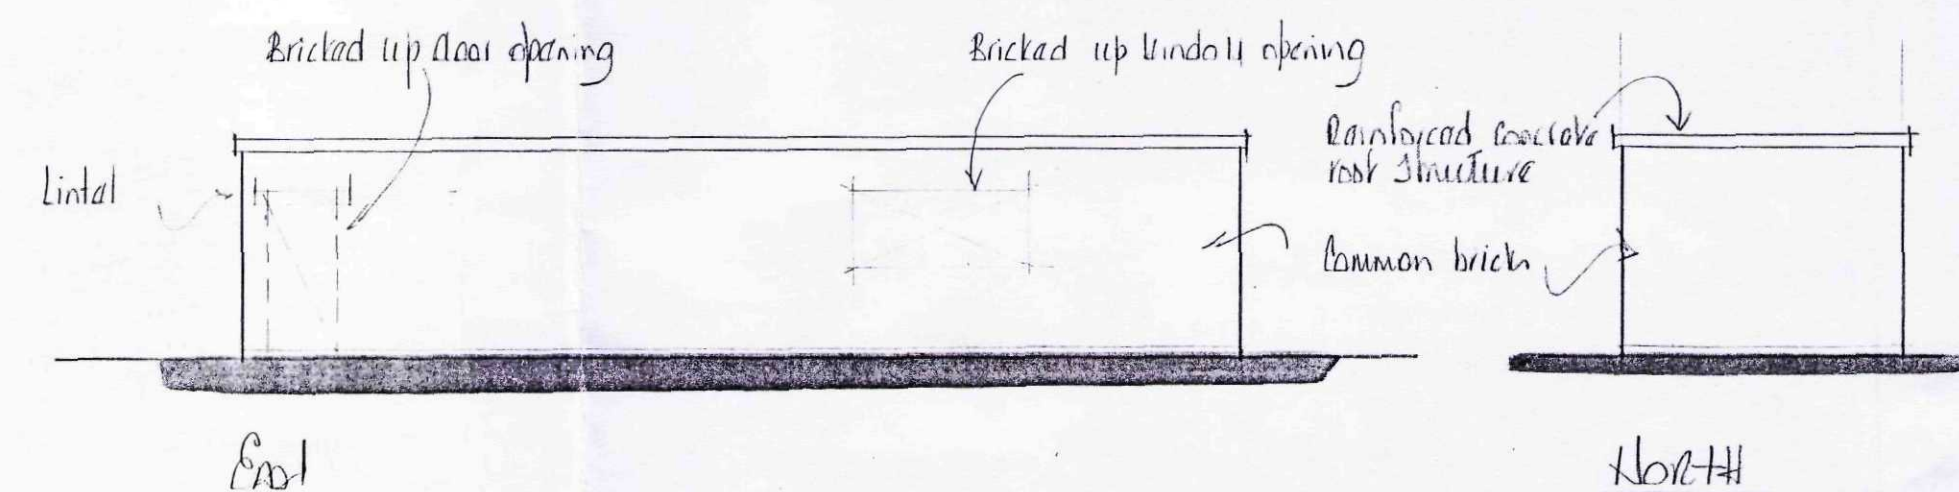


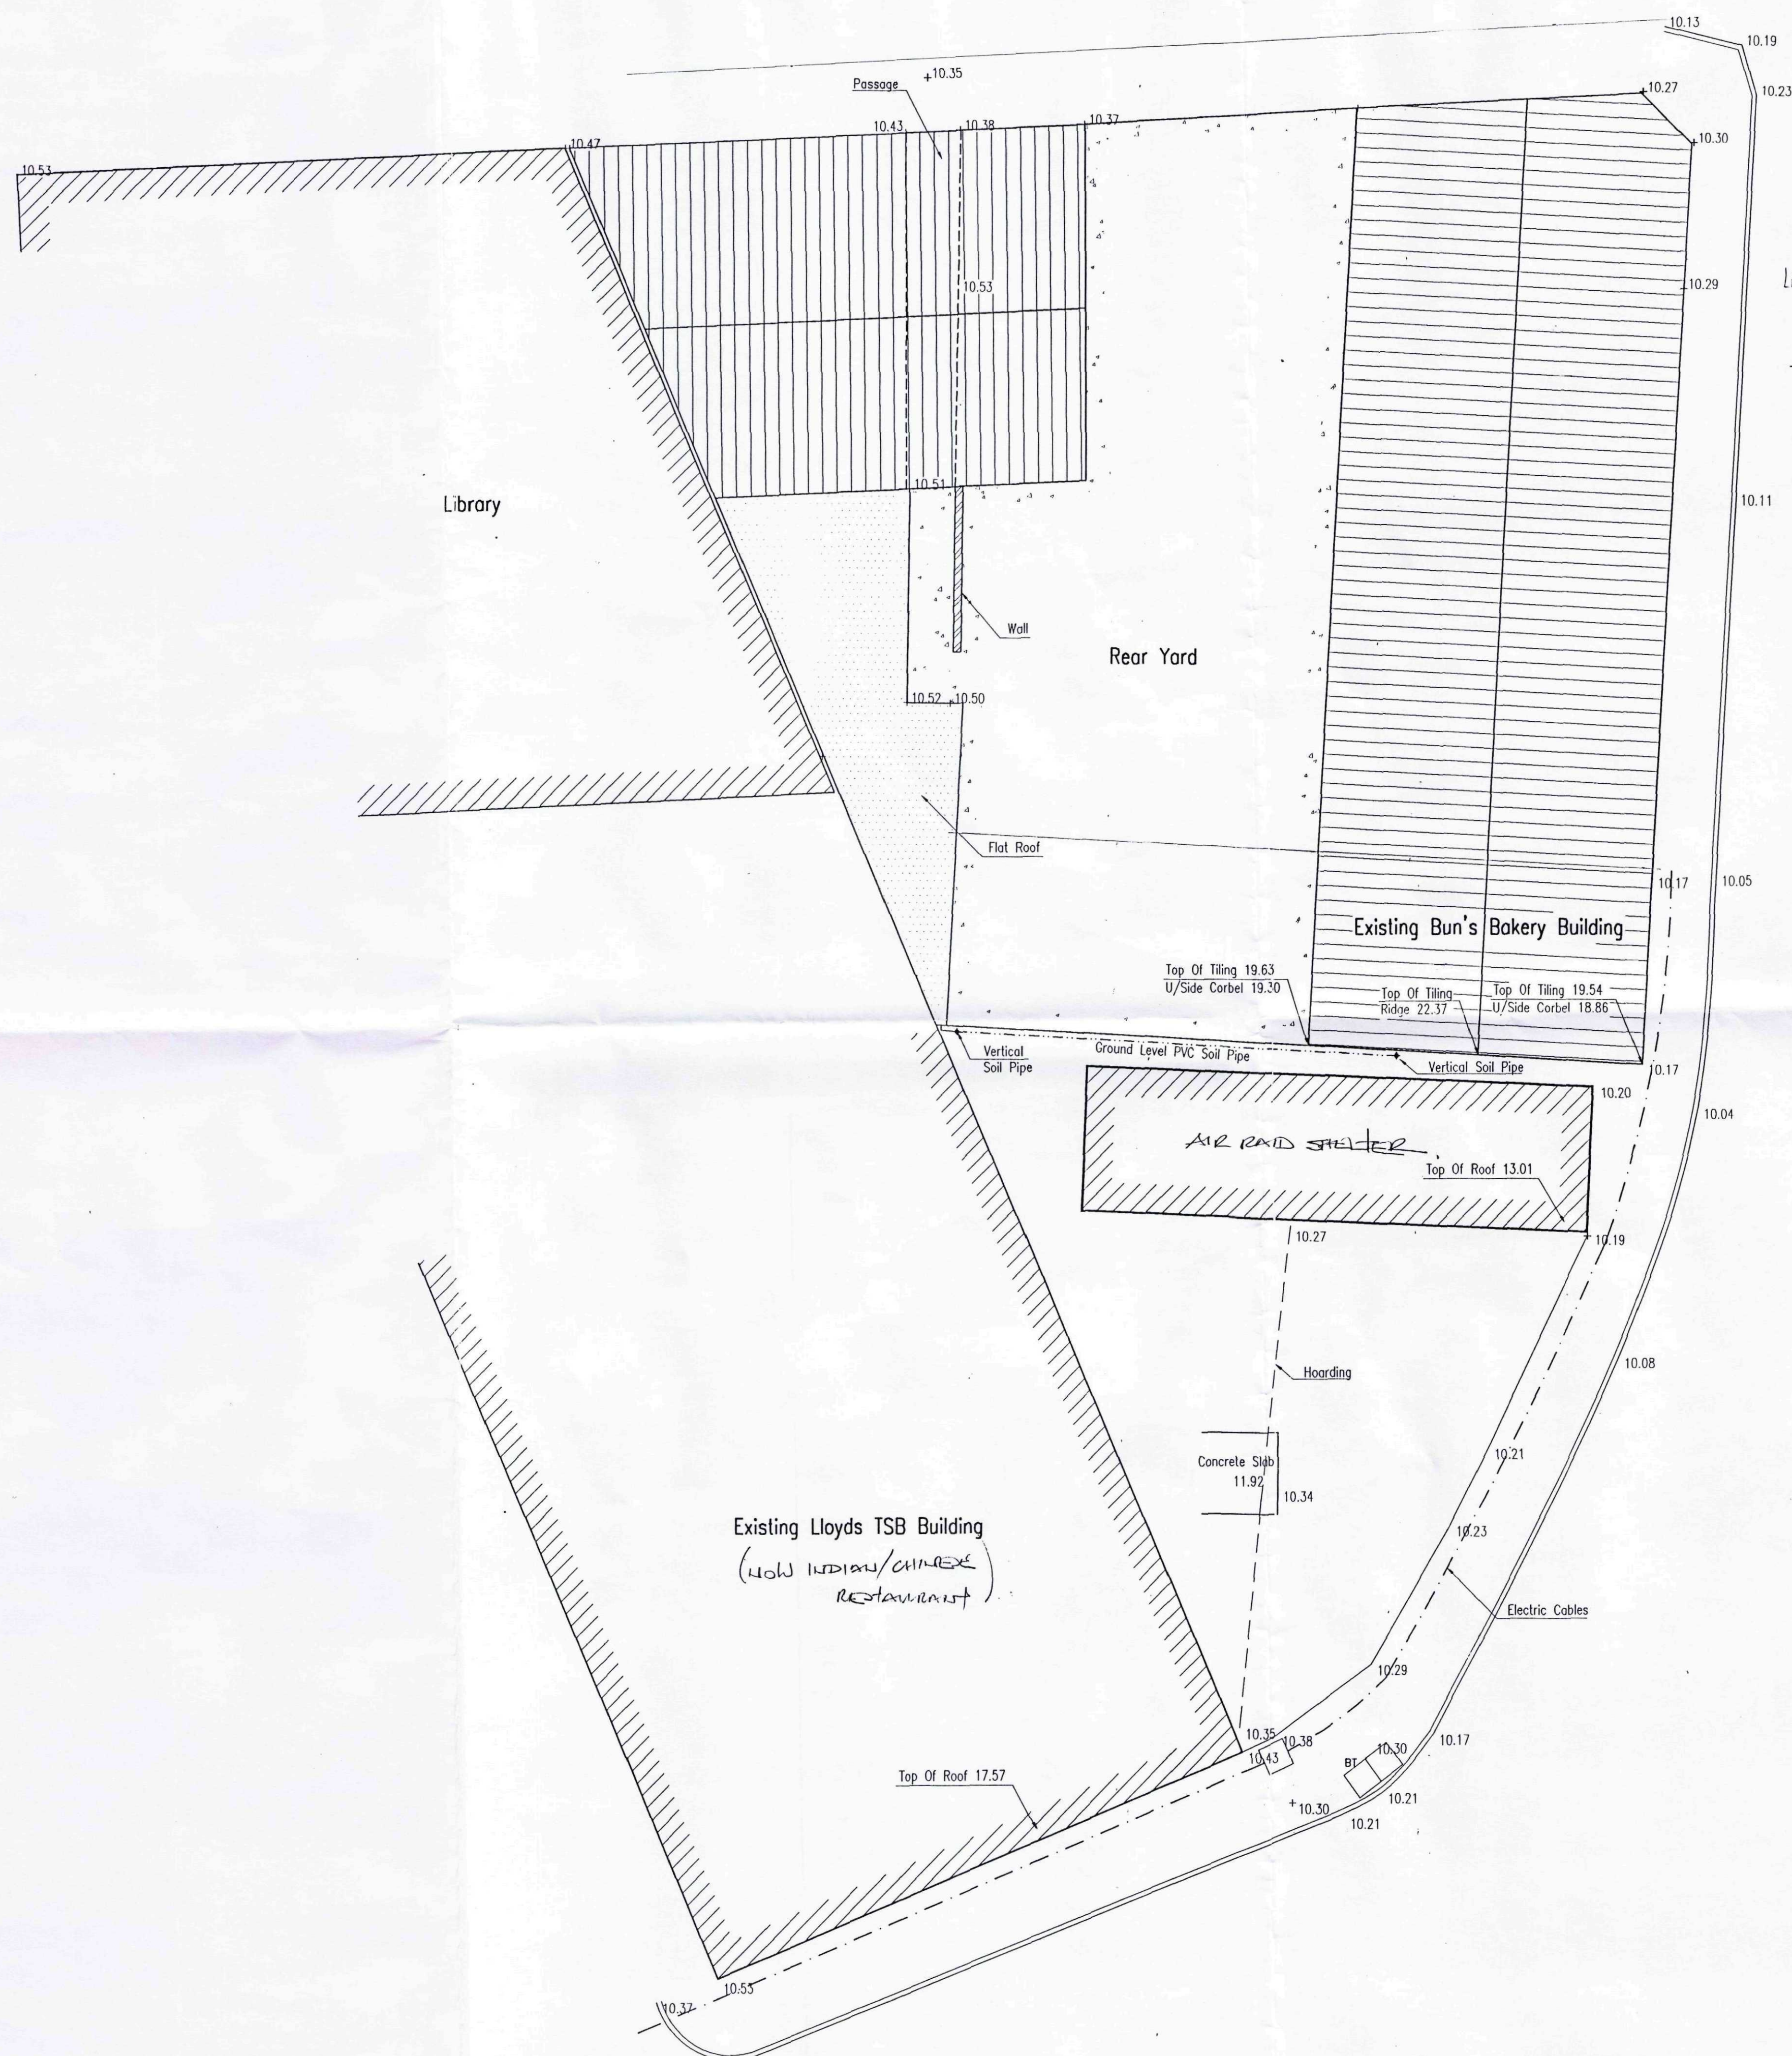

East

West

Elevations of Existing Air Raid Shelter

Temporary Datum 10.10
10.10
IL=7.83

31 OCT 2011
Ref: 0694-11

A 31.11 Air raid shelter - elevations added

REV DATE REMARKS

STATUS FOR INFORMATION

SRC SIDEBOTTOM RICHARDSON CHENG LTD
CONSULTING STRUCTURAL AND CIVIL ENGINEERS
15 HIGH STREET, SPALDING, Lincs. PE11 1TW
TEL: (01775) 712880 FAX: (01775) 712835

PROJECT
Proposed Development Of Site At Station Street, Spalding, Lincs. For Cley Developments Ltd.

TITLE
Existing Site Survey
Including elevations of air raid shelter

DATE	April 2004	SCALE	1:100
DRAWN	K.B	CHECKED	
DESIGN		FILENAME	15204-10

DRG No. 15204/10