



THIS DRAWING MUST BE READ IN
CONJUNCTION WITH ALL RELEVANT
DRAWINGS & STRUCTURAL CALCULATIONS

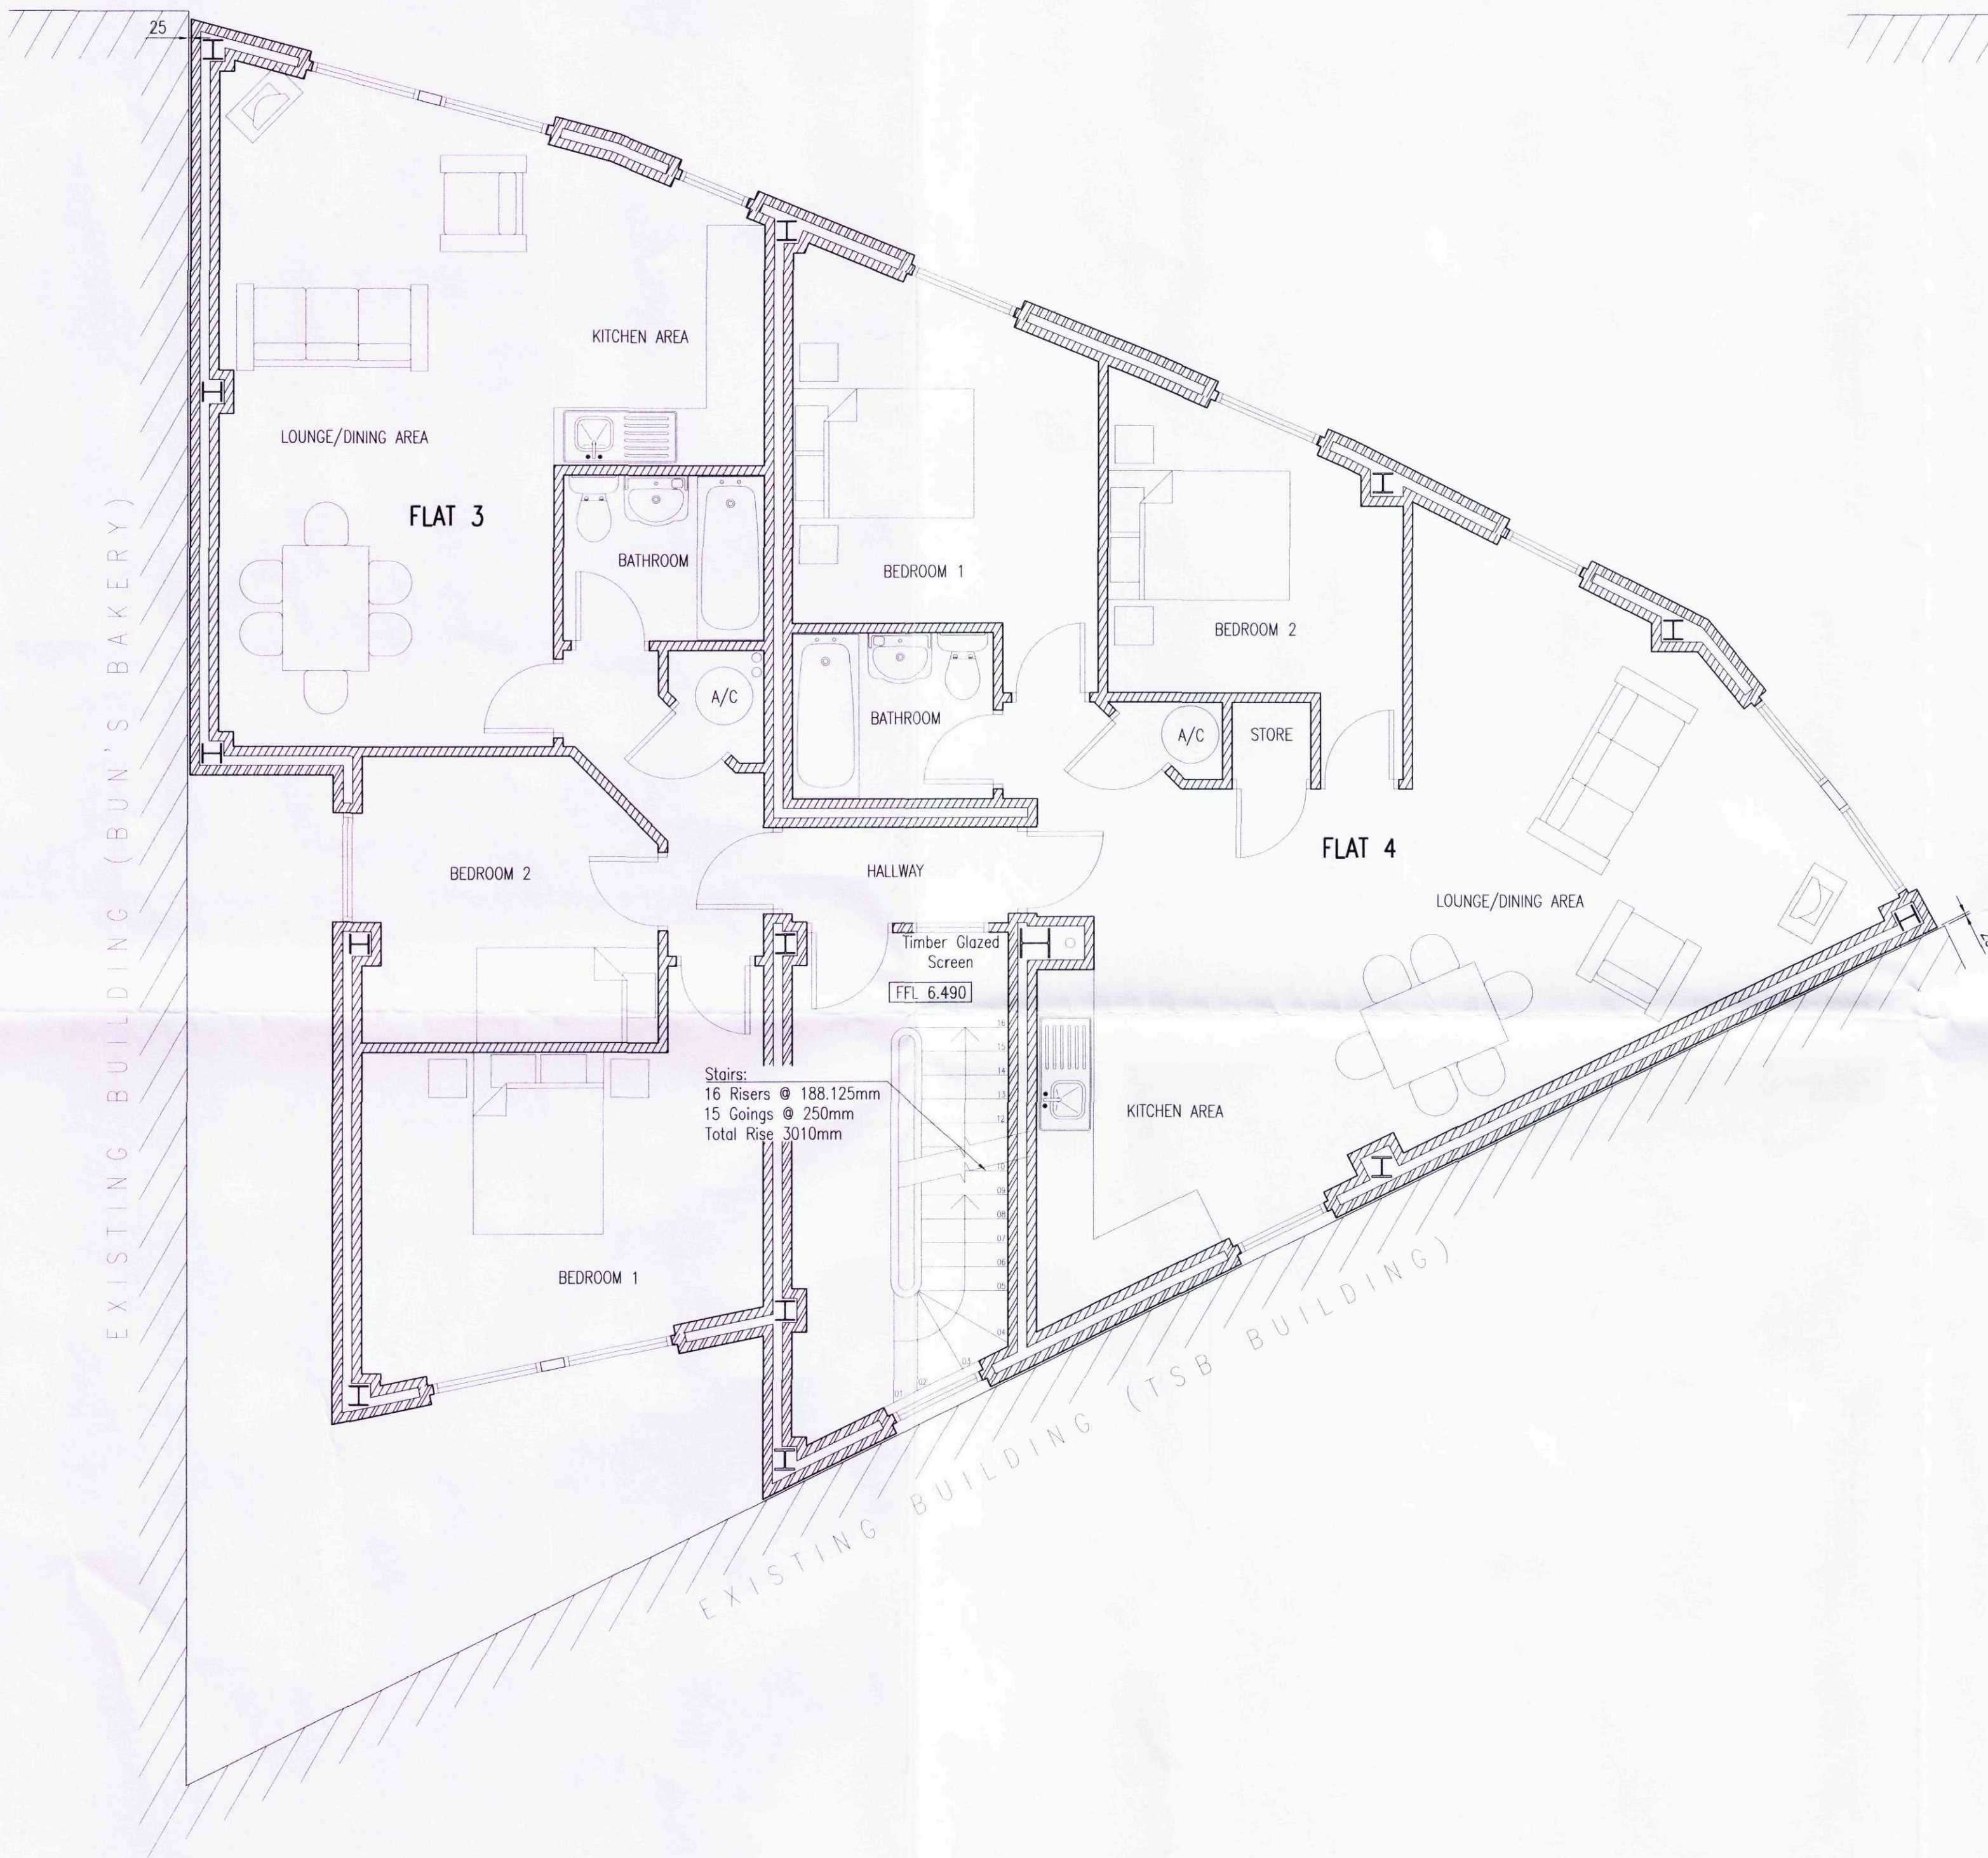

SECOND FLOOR WALL ARRANGEMENT
Scale 1:50

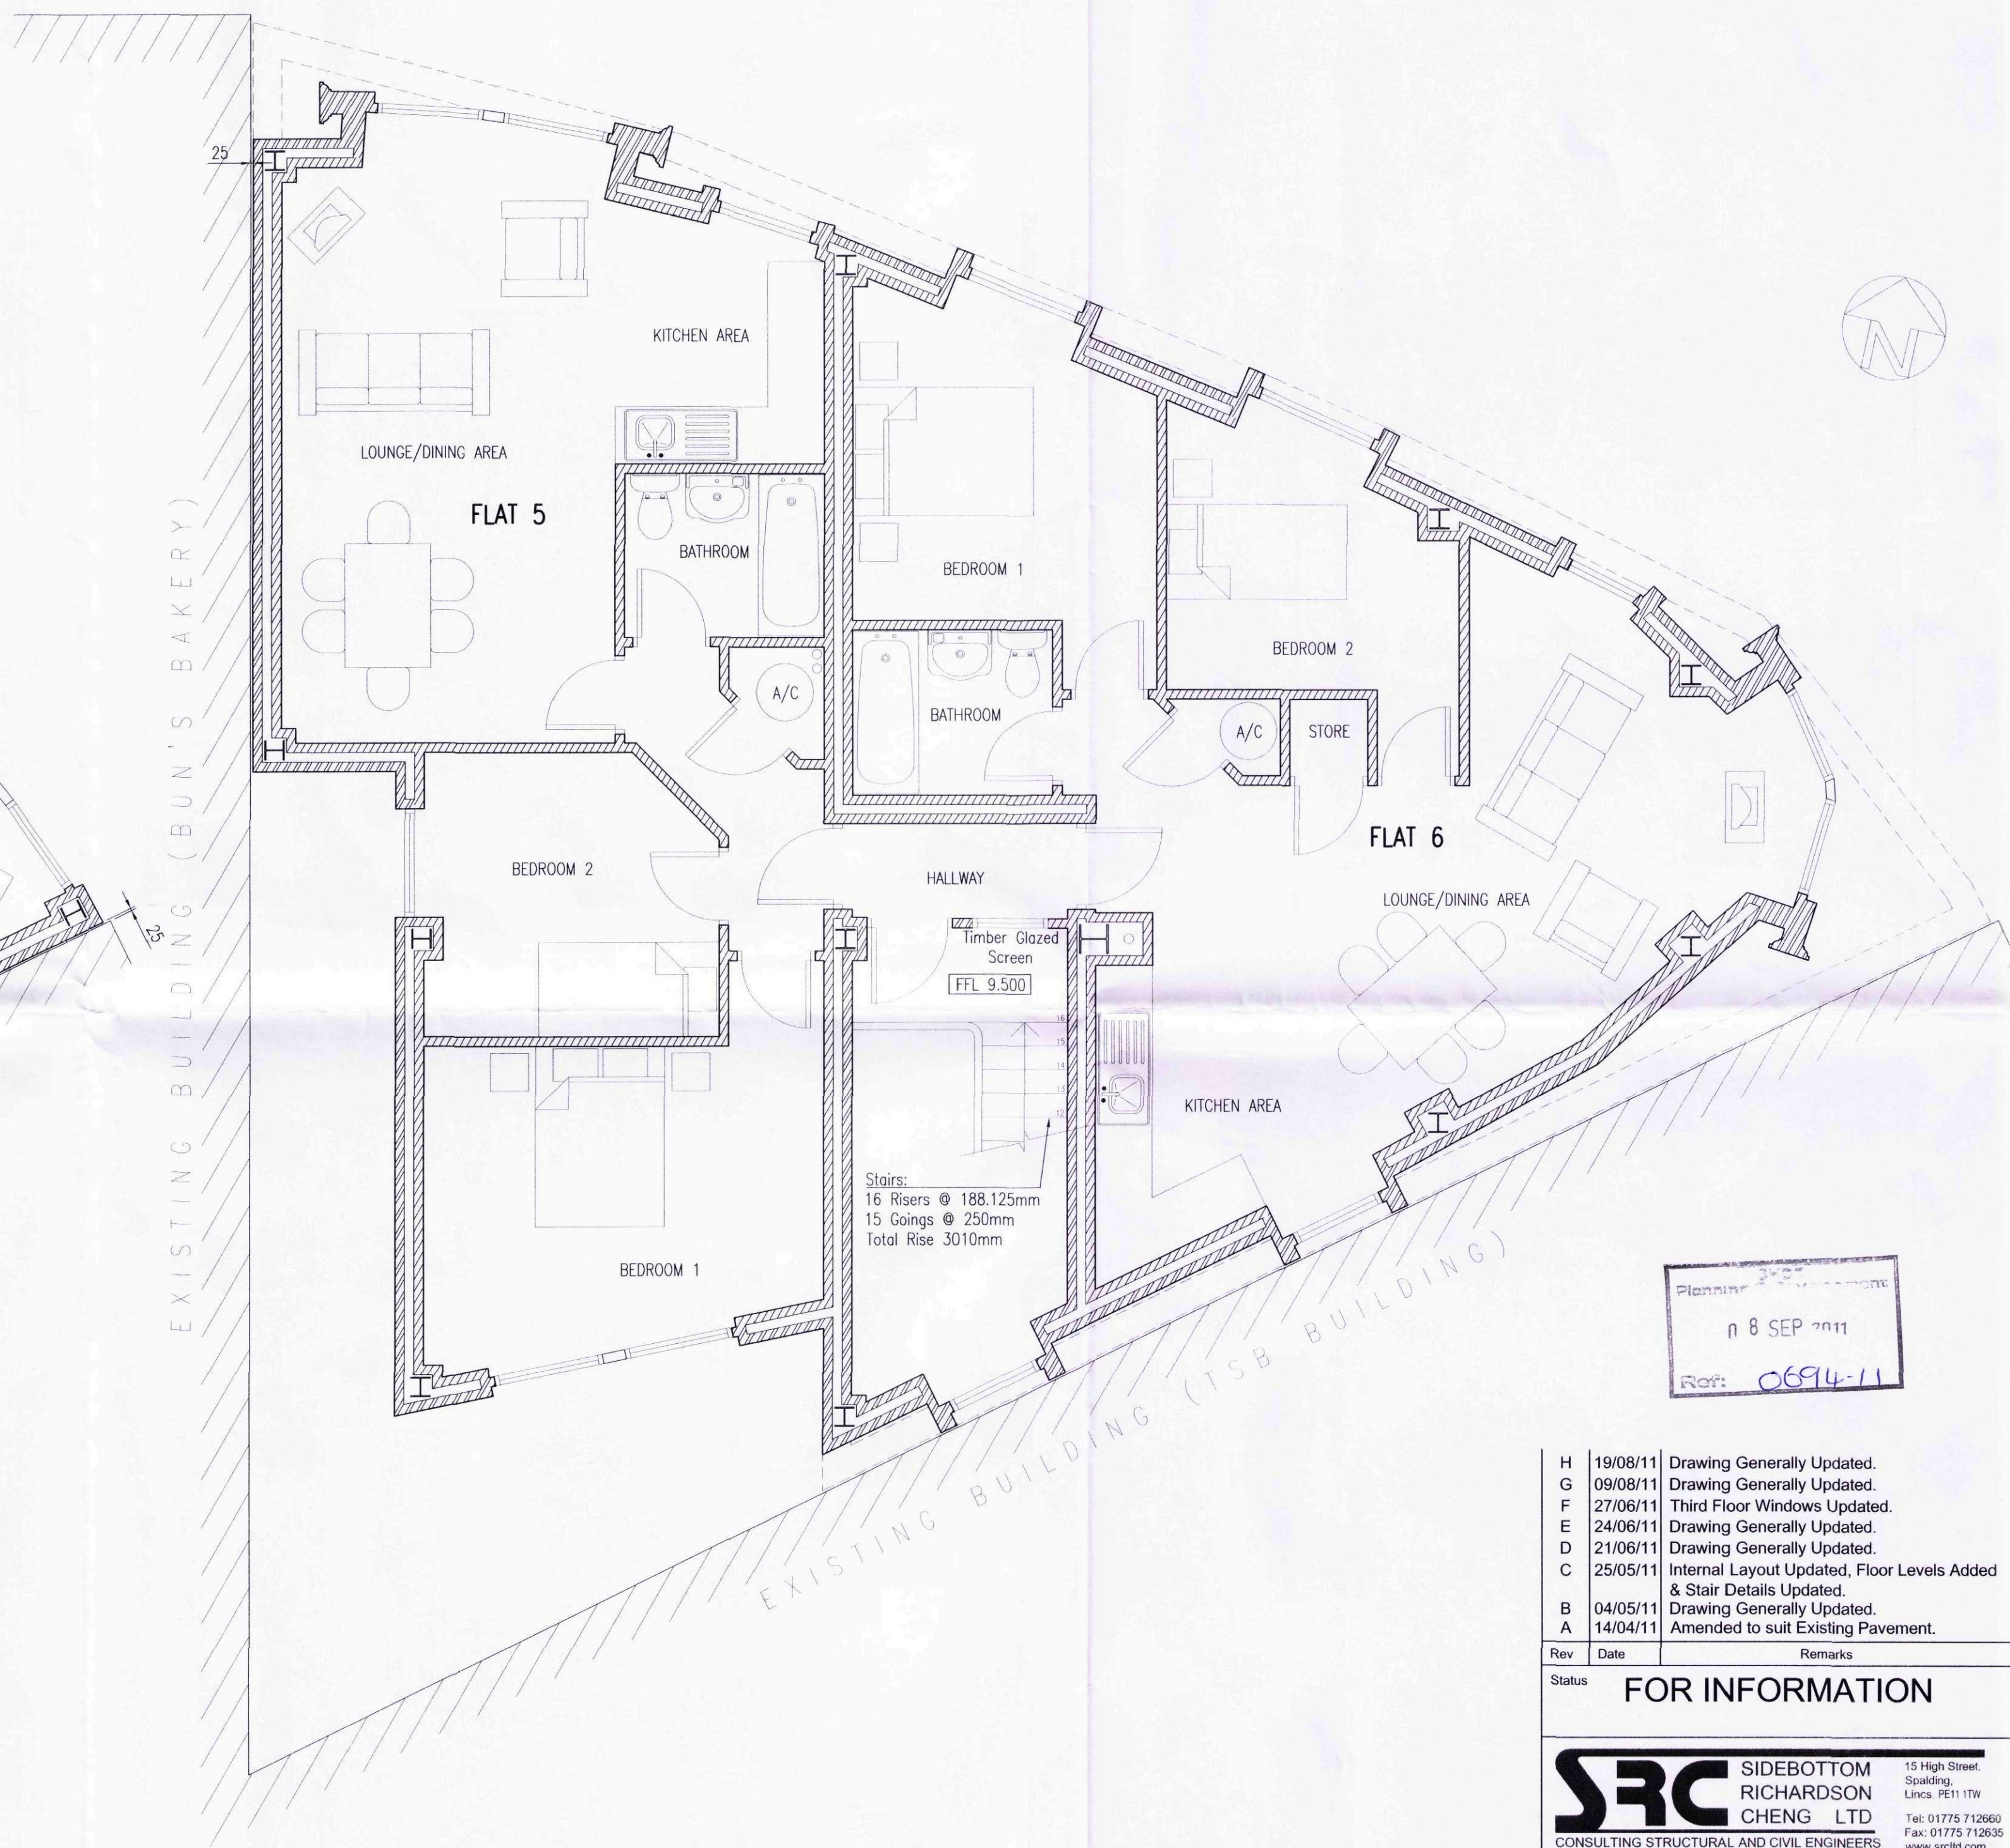

THIRD FLOOR WALL ARRANGEMENT
Scale 1:50

H	19/08/11	Drawing Generally Updated.
G	09/08/11	Drawing Generally Updated.
F	27/06/11	Third Floor Windows Updated.
E	24/06/11	Drawing Generally Updated.
D	21/06/11	Drawing Generally Updated.
C	25/05/11	Internal Layout Updated, Floor Levels Added & Stair Details Updated.
B	04/05/11	Drawing Generally Updated.
A	14/04/11	Amended to suit Existing Pavement.

Rev	Date	Remarks
FOR INFORMATION		

SRC SIDEBOTTOM RICHARDSON CHENG LTD
CONSULTING STRUCTURAL AND CIVIL ENGINEERS
15 High Street, Spalding, Lincs PE11 1TW
Tel: 01775 712660 Fax: 01775 712635 www.srcltd.com

Project Proposed Development Station Street, Spalding For Cley Developments

Title Proposed Second Floor & Third Floor Layouts

Date	Sept 2010	Scale	1:50	@A1
Drawn	AS	Checked	SRC	
Design	AS	File Name	18310-03	

DRG No. 18310/03 Rev H