



THIS DRAWING MUST BE READ IN
CONJUNCTION WITH ALL RELEVANT
DRAWINGS & STRUCTURAL CALCULATIONS

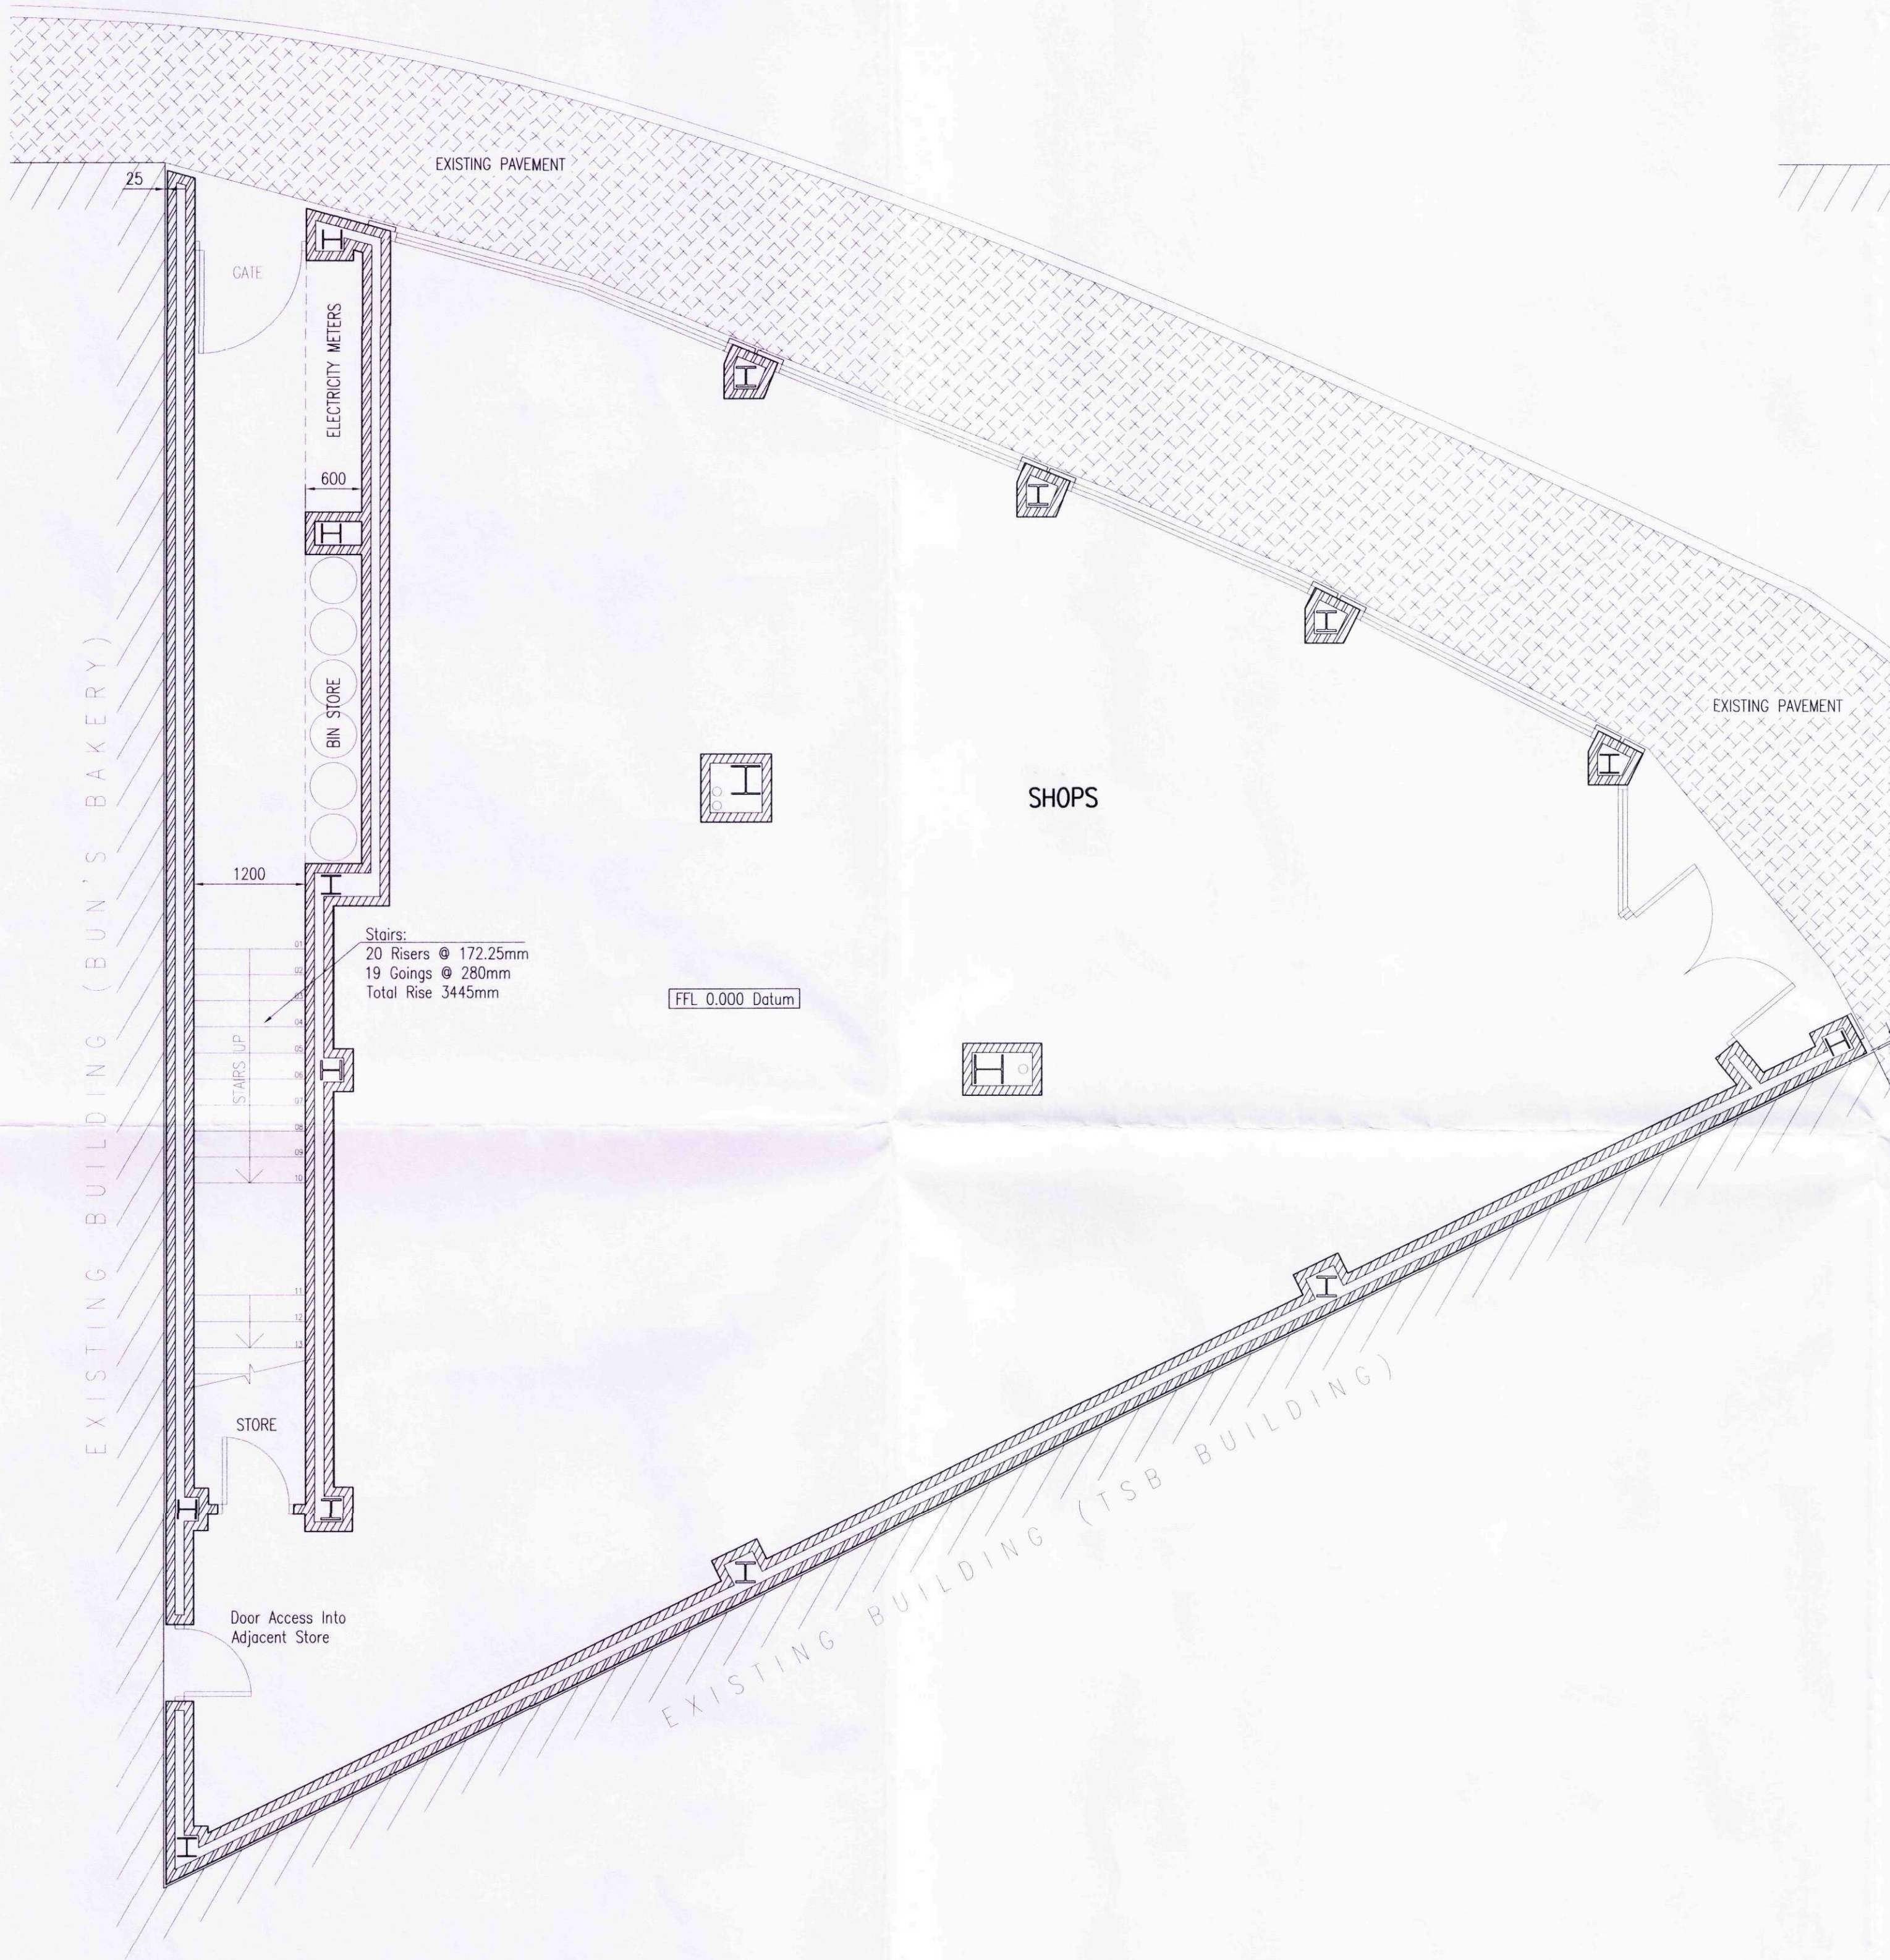

GROUND FLOOR WALL ARRANGEMENT

Scale 1:50

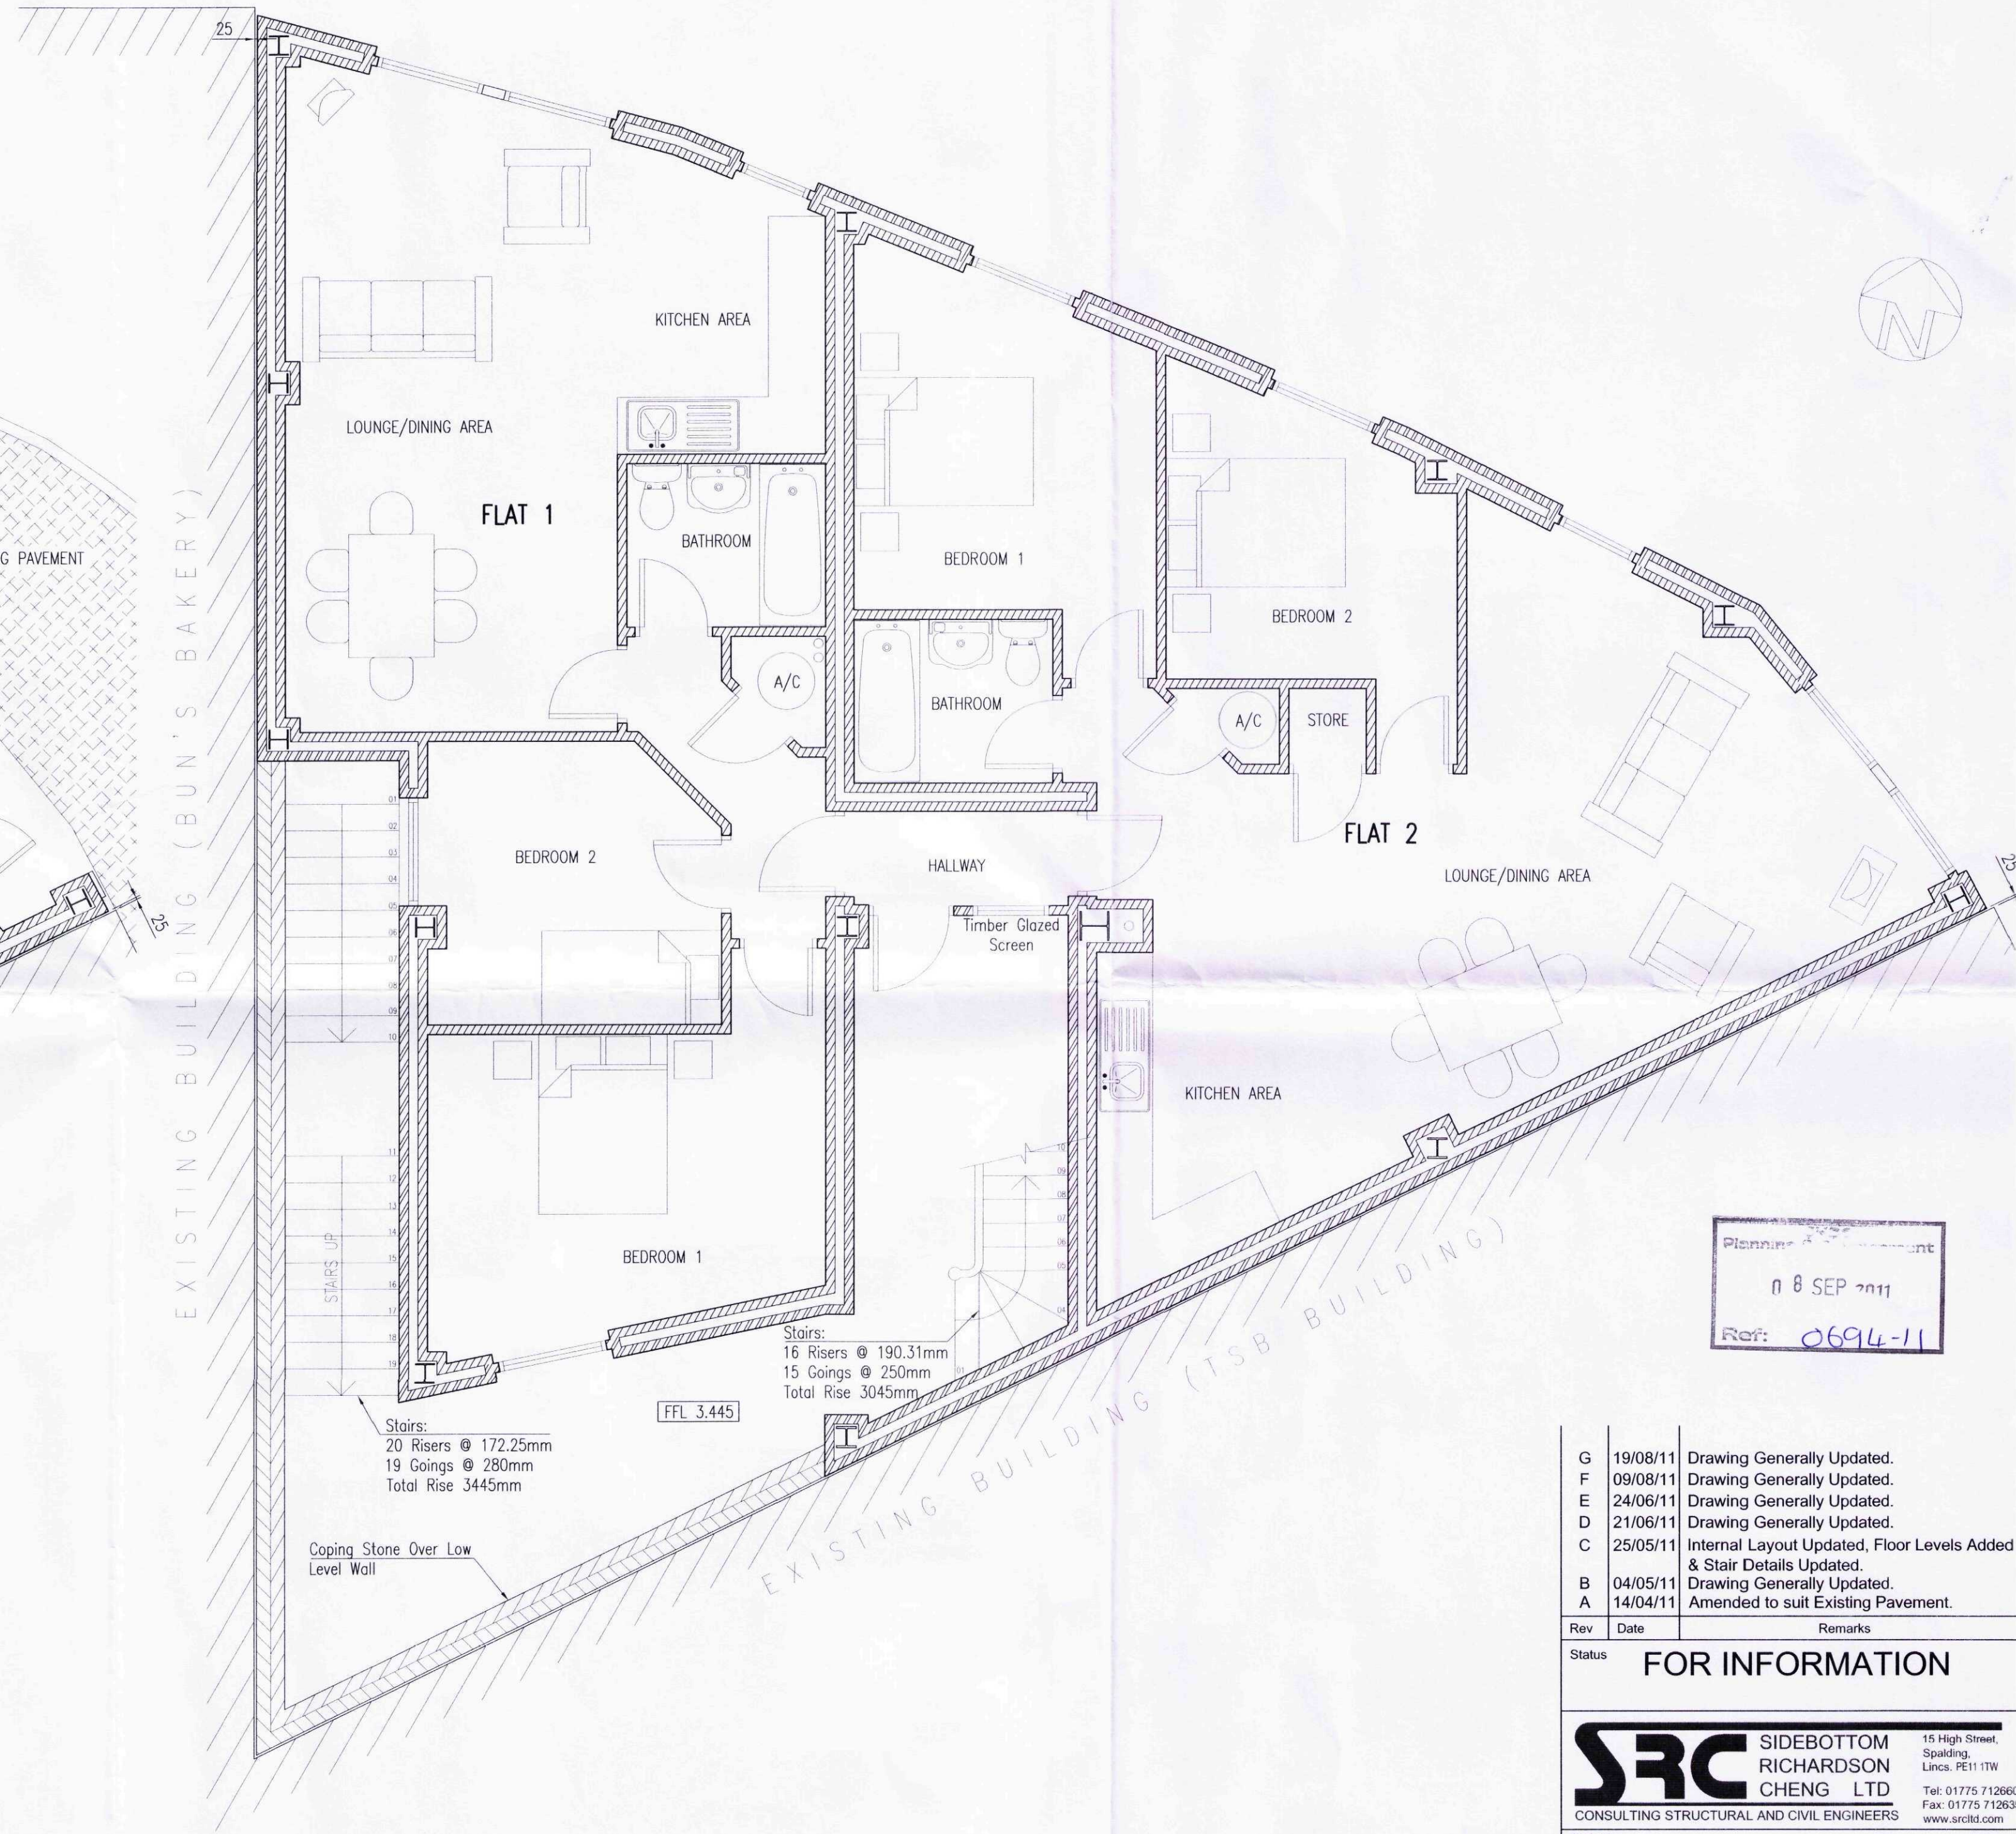

FIRST FLOOR WALL ARRANGEMENT

Scale 1:50

Rev	Date	Remarks
G	19/08/11	Drawing Generally Updated.
F	09/08/11	Drawing Generally Updated.
E	24/06/11	Drawing Generally Updated.
D	21/06/11	Drawing Generally Updated.
C	25/05/11	Internal Layout Updated, Floor Levels Added & Stair Details Updated.
B	04/05/11	Drawing Generally Updated.
A	14/04/11	Amended to suit Existing Pavement.

FOR INFORMATION

SRC SIDEBOTTOM
RICHARDSON
CHENG LTD
CONSULTING STRUCTURAL AND CIVIL ENGINEERS

15 High Street,
Spalding,
Lincoln PE11 1TW
Tel: 01775 712660
Fax: 01775 712635
www.srb.com

Project
Proposed Development
Station Street, Spalding
For Cley Developments

Title
Proposed Ground Floor
& First Floor Layouts

Date	Scale	1:50	@A1
Sept 2010	Scale	1:50	@A1
Drawn	AS	Checked	SRC
Design	AS	File Name	18310-02

DRG No. 18310/02

Rev
G