This drawing is copyright and may not be altered, traced, copied, photographed or used for any purpose other than that for which it is issued without consent of Broadgate Homes Ltd.

All dimensions to be checked on site – do not scale from drawing, any discrepancies please report to drawing office as soon as possible.

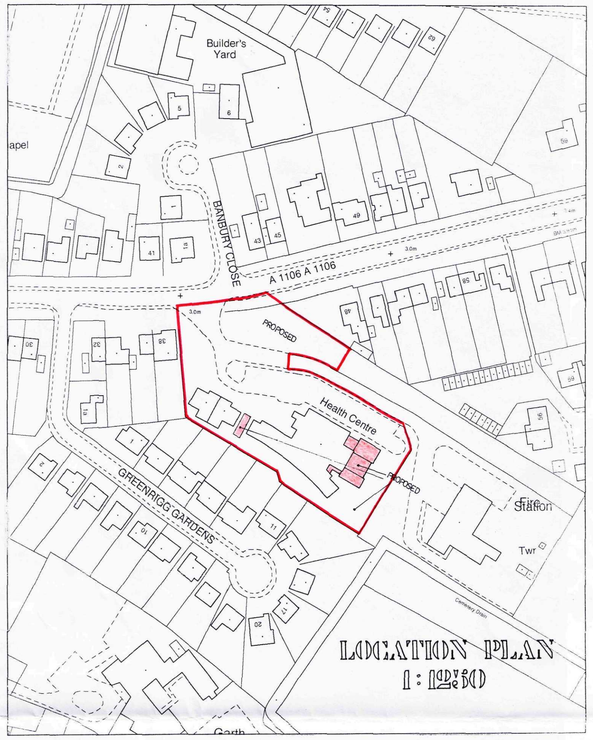

Avenue

STAFF VEHICULAR PARKING
washed gravel- pre cast concrete edging kerbs

provide dropped kerbs and concrete apron.

EXISTING PARKING

EXISTING VEHICULAR PARKING

FIRE STATION ACCESS ROAD

EXISTING VEHICULAR PARKING

GRASS

Pharmacy

Medical Centre

PROPOSED

PROPOSED TEMPORARY PORTABLE ACCOMMODATION

EXISTING CYCLE RACK ON WALL

REPOSITION CYCLE RACK ON PAVING SLABS HERE

EXISTING CLOSE BOARDED TIMBER FENCE 1.75m HIGH

EXISTING LEYLANDII 2m HIGH

EXISTING WALL 1.8m HIGH

GROUND COVER PLANTING TO CONSIST MIX COTONEASTER 'DAMMERI' AND HEBE 'AUTUMN GLORY'

LB DENOTES REPOSITIONED LIGHTING BOLLARDS

ambulance bay

block pavioure (to match existing)

drainage channel

VEHICULAR PARKING

Fire Station

N

SITE PLAN
1:200

SHDC Planning & Development
24 MAY 2005
Ref: 699/05

REV	DESCRIPTION	DATE	BY

SCALE 1:200 1:1250 | DRAWN J.C.

DATE MARCH 2005 | DRAWING No. 0501/SL/01

BROADGATE HOMES
Broadgate Homes Limited
Broadgate House, Weston Hills,
Spalding, Lincolnshire. PE12 6DB.
Telephone: 01406 380532 Fax:01406 380014

PROJECT TITLE

EXTENSION & WORKS TO
MUNRO MEDICAL CENTRE
WEST ELLOE AVENUE
SPALDING
LINCS

DRAWING

SITE PLAN AS PROPOSED

This drawing is copyright and may not be altered, traced, copied, photographed or used for any purpose other than that for which it is issued without consent of Broadgate Homes Ltd.

All dimensions to be checked on site – do not scale from drawing, any discrepancies please report to drawing office as soon as possible.

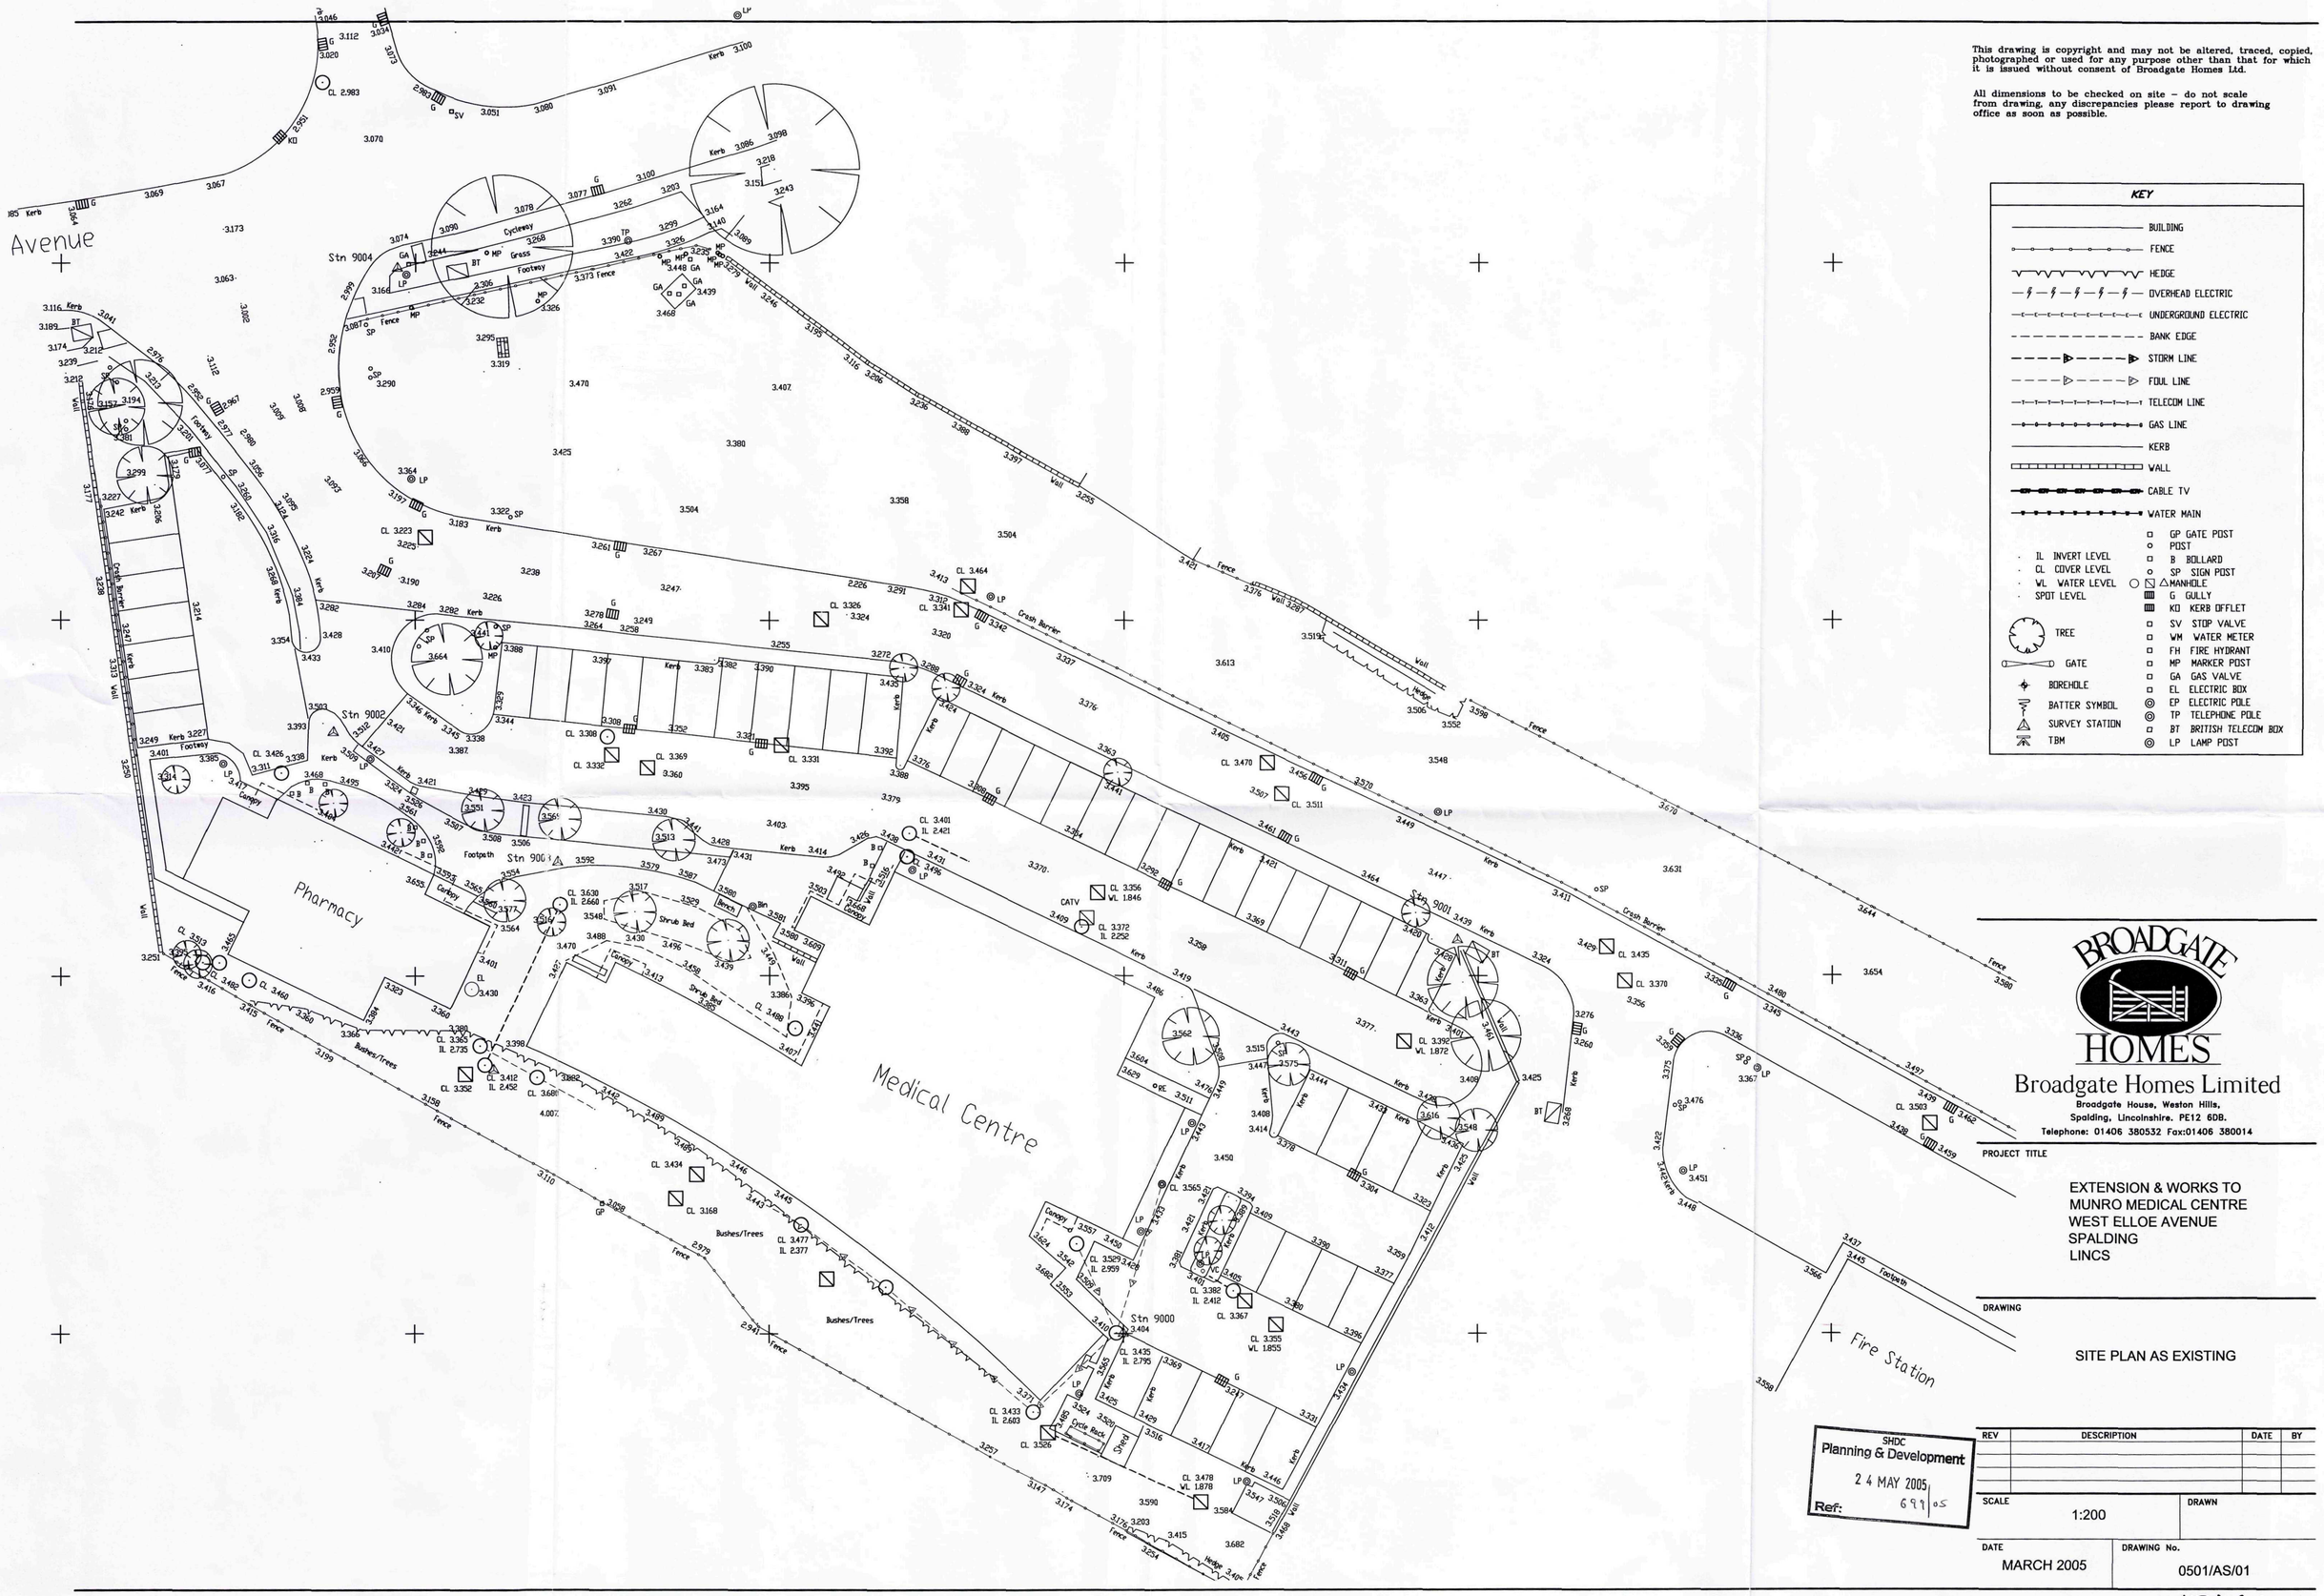
Avenue
Stn 9004
Stn 9002
Stn 9001
Stn 9000
Pharmacy
Medical Centre
Fire Station
Cycleway
Footway
Grass
Kerb
Wall
Fence
Hedge
Bushes/Trees
Crash Barrier
Shrub Bed
Footpath
Canopy
Cycle Rack
Shed
Bench
Bin
Tree
Gate
Borehole
Batter Symbol
Survey Station
TBM
LP
MP
SP
BT
GA
EL
VC
CATV
TP
Kerb 3.100

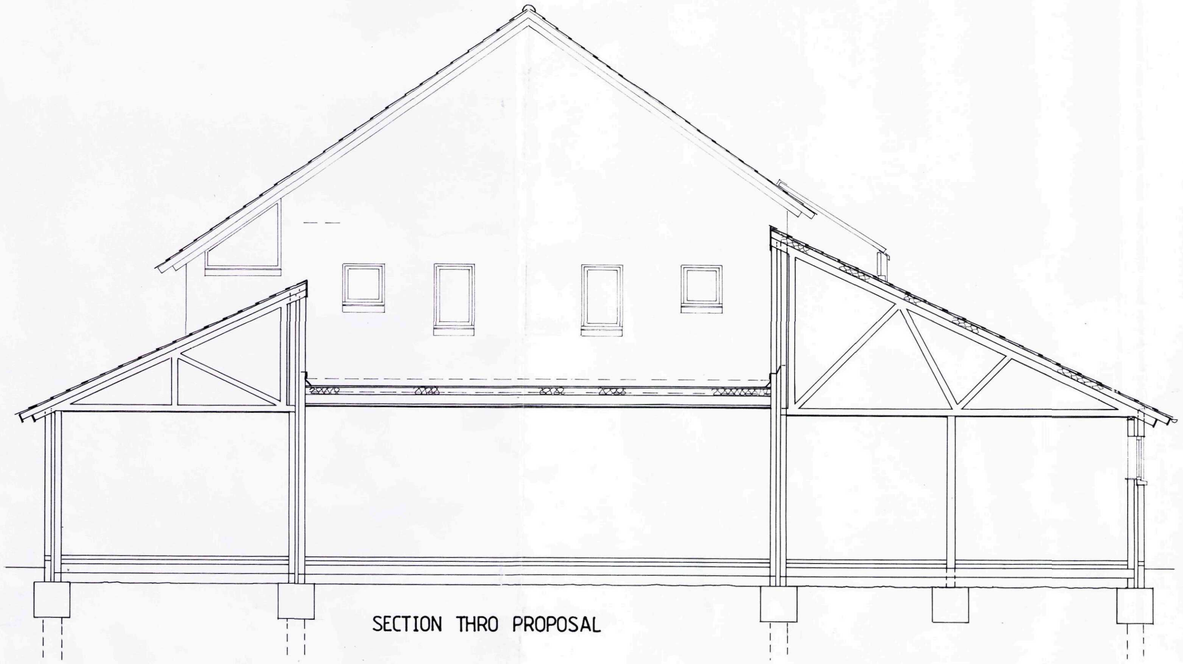

SECTION THRO PROPOSAL



EXISTING EAST ELEVATION



PROPOSED EAST ELEVATION - SIDE



PROPOSED FRONT ELEVATION - NORTH



PROPOSED REAR ELEVATION - SOUTH



EXISTING SIDE ELEVATION - EAST

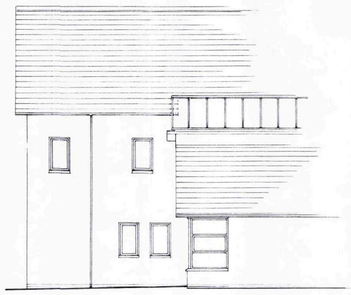

EXISTING FRONT - NORTH ELEVATION

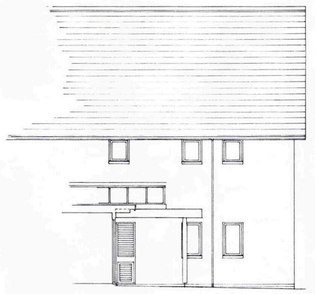

EXISTING REAR SOUTH ELEVATION

SHDC
Planning & Development
24 MAY 2005
Ref: 699/05

BROADGATE HOMES

Broadgate Homes Limited
Broadgate House, Weston Hills,
Spalding, Lincolnshire. PE12 6DB.
Telephone: 01406 380532 Fax:01406 380014

PROJECT TITLE

EXTENSION & WORKS TO
MUNRO MEDICAL CENTRE
WEST ELLOE AVENUE
SPALDING
LINCS

DRAWING

ELEVATIONS - EXISTING
- PROPOSED

REV	DESCRIPTION	DATE	BY

SCALE 1:50 1:100

DRAWN J.C.

DATE MARCH 2005

DRAWING No. 0501/EL/01

This drawing is copyright and may not be altered, traced, copied, photographed or used for any purpose other than that for which it is issued without consent of Broadgate Homes Ltd.

All dimensions to be checked on site – do not scale from drawing, any discrepancies please report to drawing office as soon as possible.

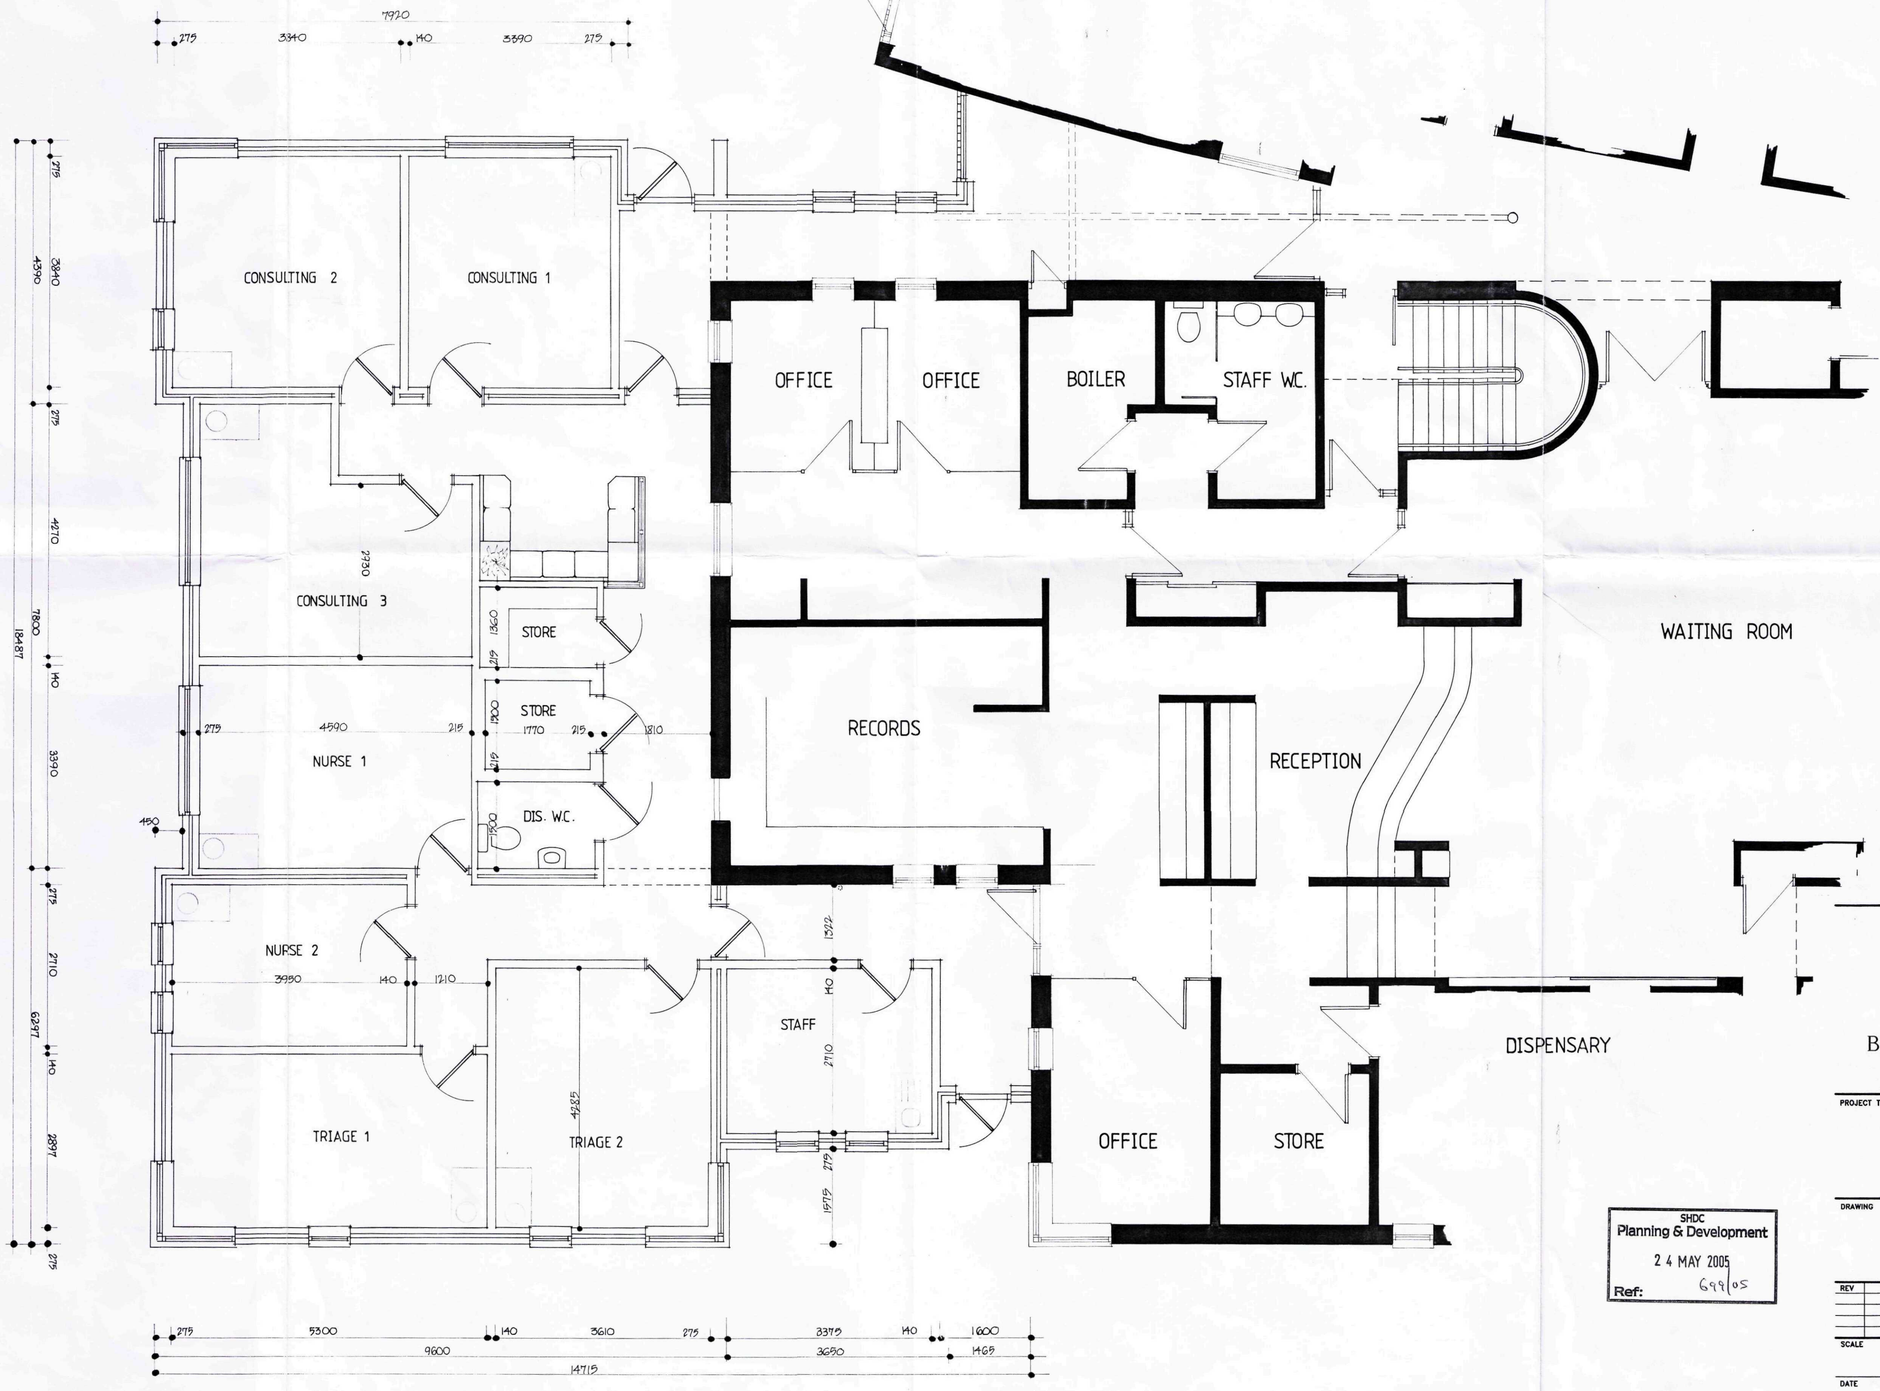

SHDC
Planning & Development
24 MAY 2005
Ref: 699/05

BROADGATE HOMES

Broadgate Homes Limited
Broadgate House, Weston Hills,
Spalding, Lincolnshire. PE12 6DB.
Telephone: 01406 380532 Fax:01406 380014

PROJECT TITLE

EXTENSION & WORKS TO
MUNRO MEDICAL CENTRE
WEST ELLOE AVENUE
SPALDING
LINCS

DRAWING

PLAN LAYOUT - PROPOSED

REV	DESCRIPTION	DATE	BY

SCALE 1:50 | DRAWN J.C.

DATE MARCH 2005 | DRAWING No. 0501/PL/01

BACK ELEVATION 1:50 SCALE

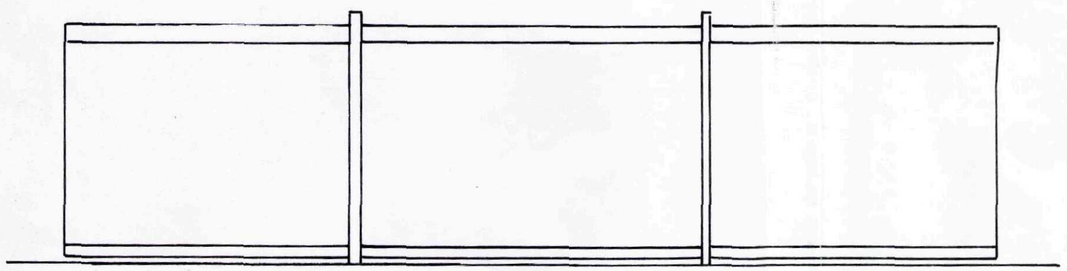

SIDE ELEVATIONS 1:50 SCALE

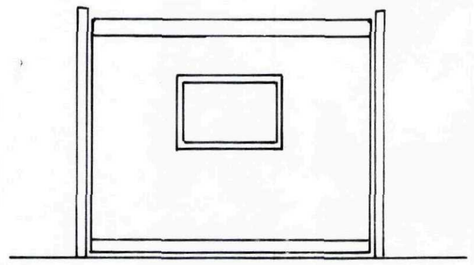

FRONT ELEVATION 1:50 SCALE

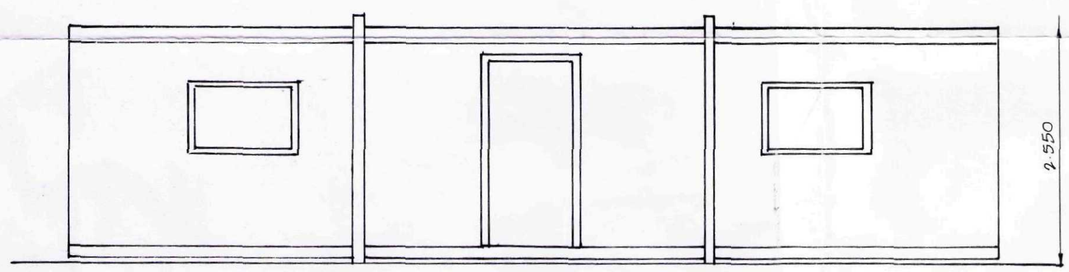

PLAN LAYOUT 1:50 SCALE

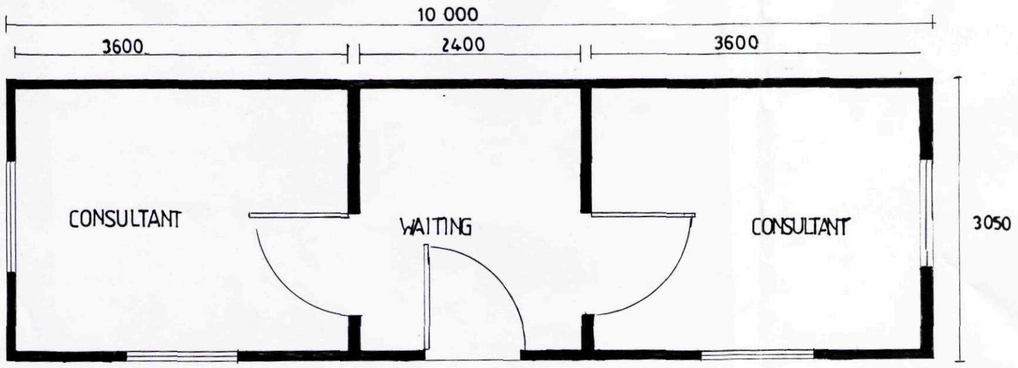

SHDC
Planning & Development
24 MAY 2005
Ref: 699/05

BROADGATE HOMES

Broadgate Homes Limited
Broadgate House, Weston Hills,
Spalding, Lincolnshire. PE12 6DB.
Telephone: 01406 380532 Fax:01406 380014

PROPOSED TEMPORARY PORTABLE ACCOMMODATION BUILDING @ THE MUNRO MEDICAL CENTRE, WEST ELLOE AVENUE SPALDING LINCS