

Porter, Karen

From: Meachen, Tracey
Sent: 09 September 2015 17:09
To: _planningadvice
Subject: FW: NatWest Spalding Ref: H16-0699-15
Attachments: IMG_1579.JPG; 2015.07.pdf; Light Pocket Details.pdf; Light Pocket example.jpg

Please scan e-mail and attachments to application ref H16-0699-15 The Nat West Bank as supporting information.

Regards

Tracey Meachen | Planning Officer | South Holland District Council
DDI: 01775 764607 |
www.sholland.gov.uk

From: Sophie Hanlon [mailto:sophie.hanlon@jmarchitects.net]
Sent: 09 September 2015 16:10
To: Meachen, Tracey
Subject: FW: NatWest Spalding Ref: H16-0699-15

Good afternoon Tracey,

Please find below my original email, having an issue with sending this over.

Kind regards,

Sophie Hanlon | [jmarchitects](http://jmarchitects.net)

64 Queen Street | Edinburgh | EH2 4NA
T: 0131 464 6100 | F: 0131 464 6150
E: sophie.hanlon@jmarchitects.net | W: jmarchitects.net

Follow us on:



Voted No.1 Architectural Practice by Urban Realm in 2014, 2015 and listed in the AJ100

The information contained in this E-mail is legally privileged and confidential, intended only for the use of the individual or entity named above. The opinions expressed in this E-mail are not necessarily the opinions of jmarchitects. If the header of this message is not the intended recipient, you are hereby notified that any dissemination, distribution, or copying of this communication is strictly prohibited. If you receive this communication in error, please notify us immediately by telephone at +44 (0)131 464 6100 and return the original message to us at the above listed address via E-mail. E-mail communications cannot be guaranteed to be secure or error free as information could be intercepted, corrupted, lost, destroyed, delayed or incomplete, or contain viruses. jmarchitects does not accept liability or responsibility for any errors or omissions in the contents of this message or any attachments which arise as a result of email transmission. It is your responsibility to scan attachments (if any). jmarchitects Ltd. Registered Office: 64 Queen Street, Edinburgh EH2 4NA. Registered in Scotland. No. SC172002

From: Sophie Hanlon
Sent: 09 September 2015 16:02

To: 'tmeachan@sholland.gov.uk'
Cc: RBS
Subject: NatWest Spalding Ref: H16-0699-15

Good afternoon Tracey,

Thank you for the phone call earlier. Please find attached a little more information on the chevron and the light pockets. If you can see from the photograph attached, the depth of the window is wide enough to support these items without affecting the current situation.

If you require any further information, please do not hesitate to contact me.

Kind regards,

Sophie Hanlon | [jmarchitects](#)

64 Queen Street | Edinburgh | EH2 4NA
T: 0131 464 6100 | F: 0131 464 6150
E: sophie.hanlon@jmarchitects.net | W. jmarchitects.net

Follow us on:




Voted No.1 Architectural Practice by Urban Realm in 2014, 2015 and listed in the AJ100

The information contained in this E-mail is legally privileged and confidential, intended only for the use of the individual or entity named above. The opinions expressed in this E-mail are not necessarily the opinions of jmarchitects. If the header of this message is not the intended recipient, you are hereby notified that any dissemination, distribution, or copying of this communication is strictly prohibited. If you receive this communication in error, please notify us immediately by telephone at +44 (0)131 464 6100 and return the original message to us at the above listed address via E-mail. E-mail communications cannot be guaranteed to be secure or error free as information could be intercepted, corrupted, lost, destroyed, delayed or incomplete, or contain viruses. jmarchitects does not accept liability or responsibility for any errors or omissions in the contents of this message or any attachments which arise as a result of email transmission. It is your responsibility to scan attachments (if any). jmarchitects Ltd, Registered Office: 64 Queen Street, Edinburgh EH2 4NA. Registered in Scotland. No. SC172002

07. Chevron Logo Signs

Typical Specification Detail

Suspended Illuminated

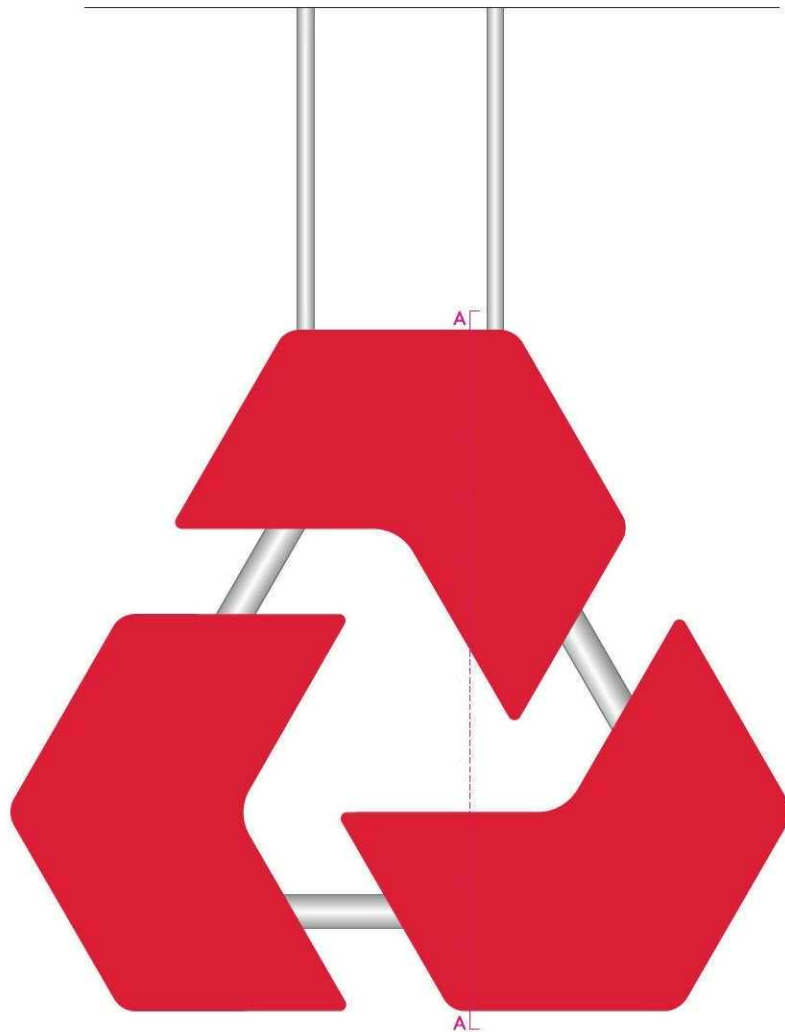

POWER SUPPLY

Power cables to run into ceiling space. Transformers in ceiling.

SUSPENSION

20mm^ø aluminium tubular conduit to house suspension wire and cables finished Silver.

RETURNS

2mm aluminium finish Silver.

FACES


5mm Red acrylic face with 10mm Clear acrylic back pre laminated together (top-hat profile).

ILLUMINATION

Shaped White LED Lightsheet to face illuminate both external faces. Lightsheet held in place by folded Clear polycarbonate angles.

CABLE MANAGEMENT

30mm^ø aluminium tubular section to connect chevron elements and transport cabling. All welded internally and finished Silver.

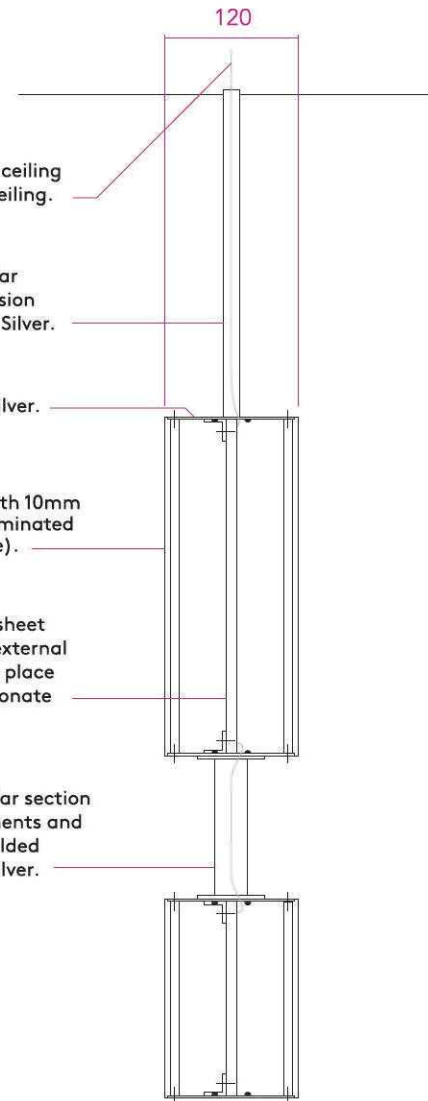

i Product Information:


- The opposite illustrates the standard specification and layout for the suspended illuminated chevron sign.
- The suspended chevron sign is available in 3 sizes:
 - 700mm high
 - 560mm high
 - 490mm high
- The suspended chevron sign is double sided and is typically hung behind small sections of shopfront glazing, to be viewed internally and externally.
- SPECIFICATION:
Double sided built-up chevron with Red acrylic faces internally illuminated by White LED's. Returns finished light Silver RAL 9006.



Component Application Guidelines

Light Pocket:

Full Banking or Core Branches ONLY

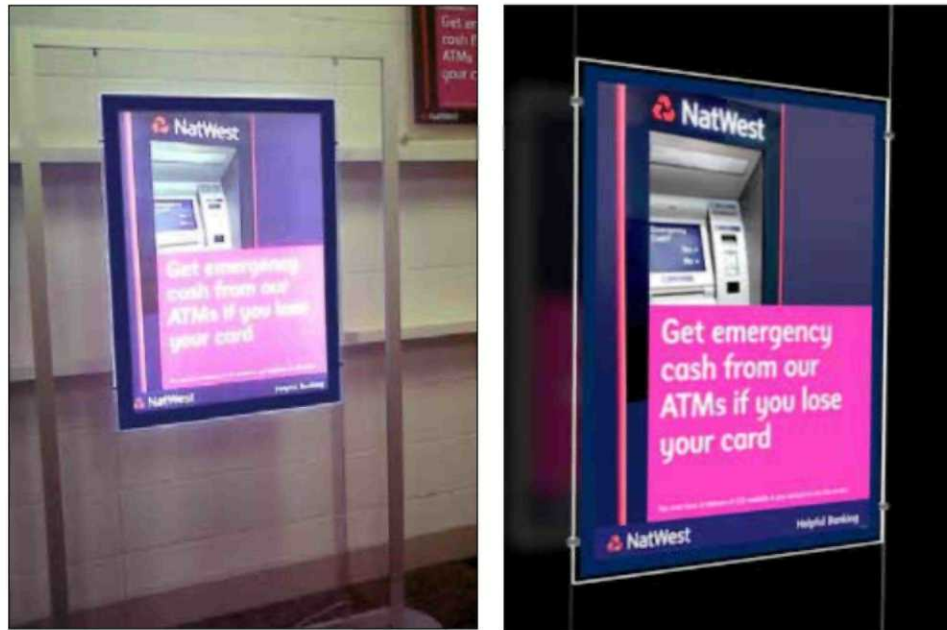

PRODUCT CODE - LP-(SIZE)

Key Principles:

The Light Pocket Display System is to be installed as standard, where possible/ appropriate within Full Banking or Core branches – subject to the architecture of the building.

The same size poster should be used across the shopfront to provide consistency. Different size posters can only be used together by exception and must have the approval of the design team.

The window shape, size and type should be carefully considered when specifying the appropriate poster size to ensure that the poster is in proportion to the window allowing a minimum of 100mm clearance around all edges to provide consistency of application across the estate.

The poster should be installed at a datum height of 1600mm from the finished floor level to centre line or 2 thirds of the poster. This variable tolerance allows for varying cill heights and poster dimensions.


The Light Pocket **must not** be fixed into any feature ceiling fins, baralsol ceilings or perimeter downstands and must only be fixed into the main ceiling.

Generic Product name: LP-(SIZE)


Size / Configurations: A1, A0

Construction: LED suspended ultra slim lightbox

Finish / Colour: Blueberry frame, silver fixings

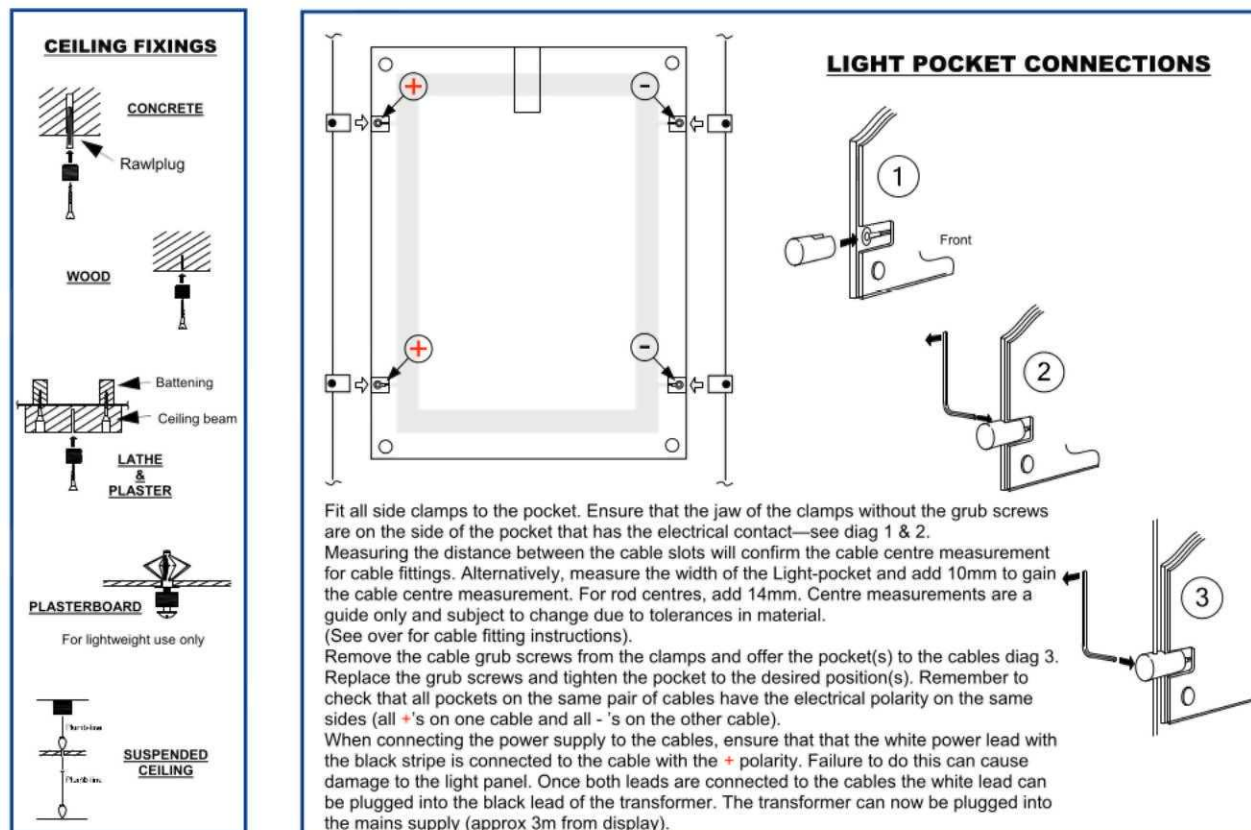

Main dimensions of the illuminated plexiglass frame with poster size A0 (841x1189mm) for NATWEST BANK



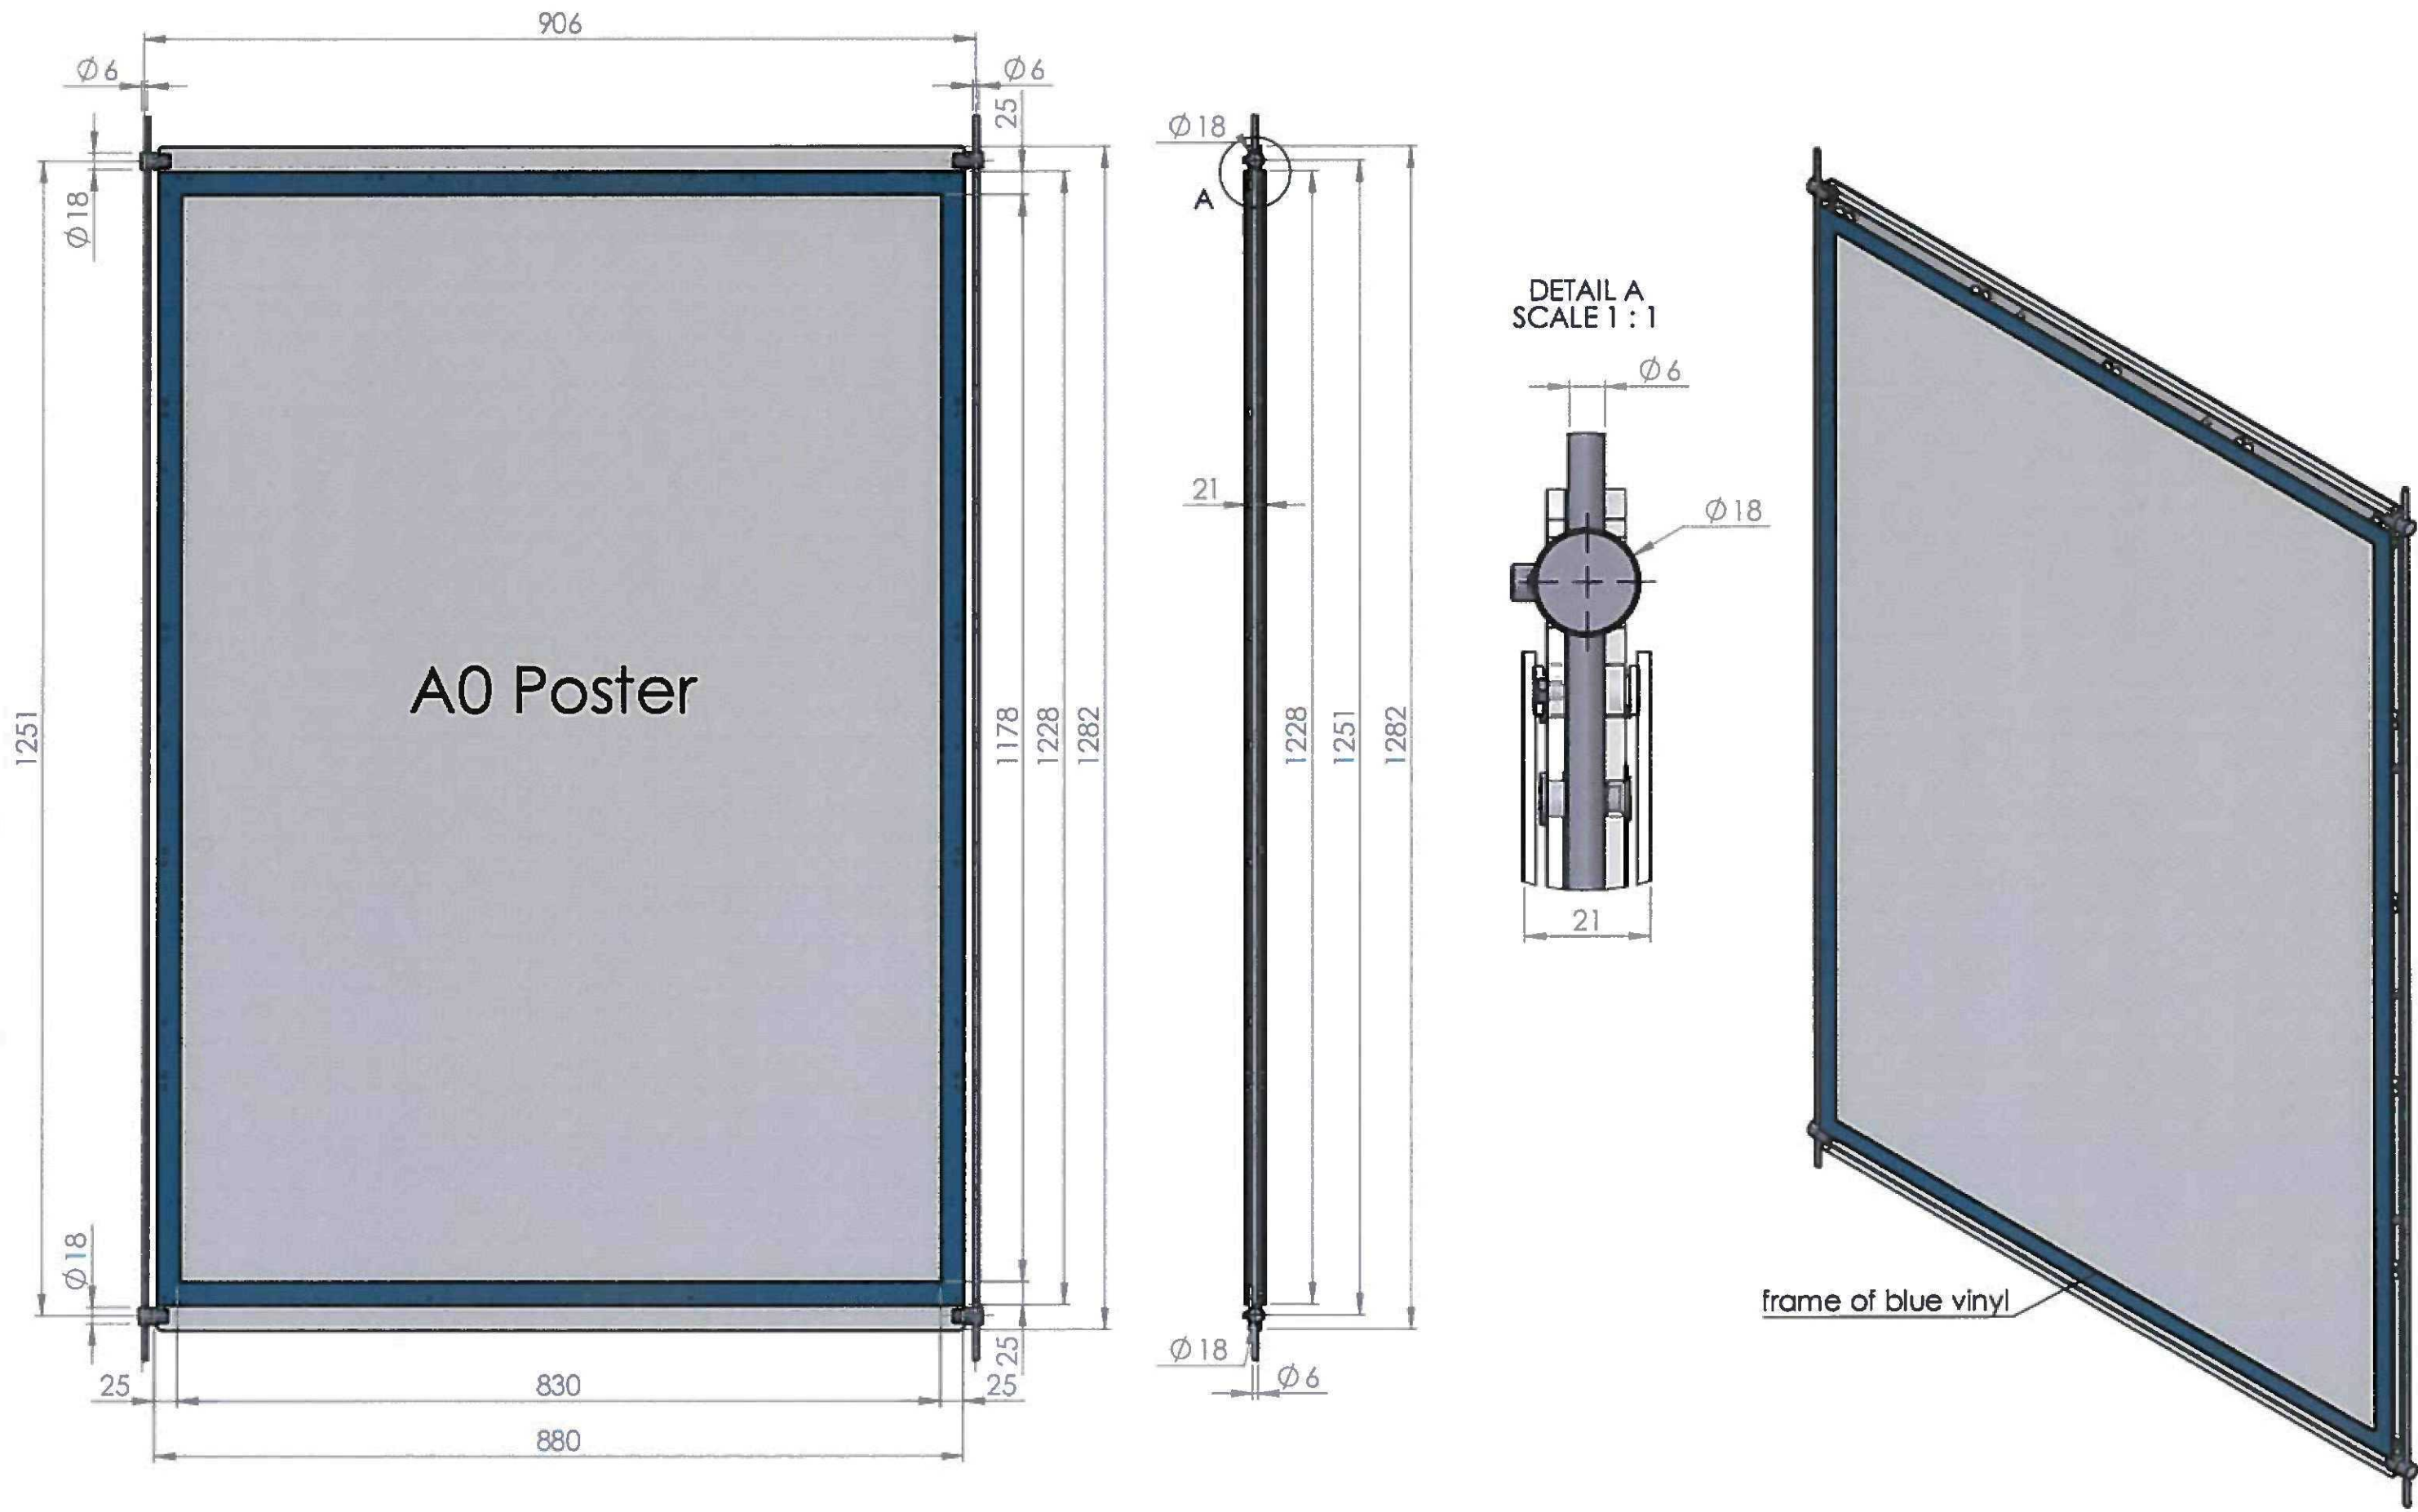


frame of blue vinyl

Note :

- Poster size - 841x1189mm

Main dimensions of the illuminated plexiglass frame with poster size A0 (841x1189mm) for NATWEST BANK

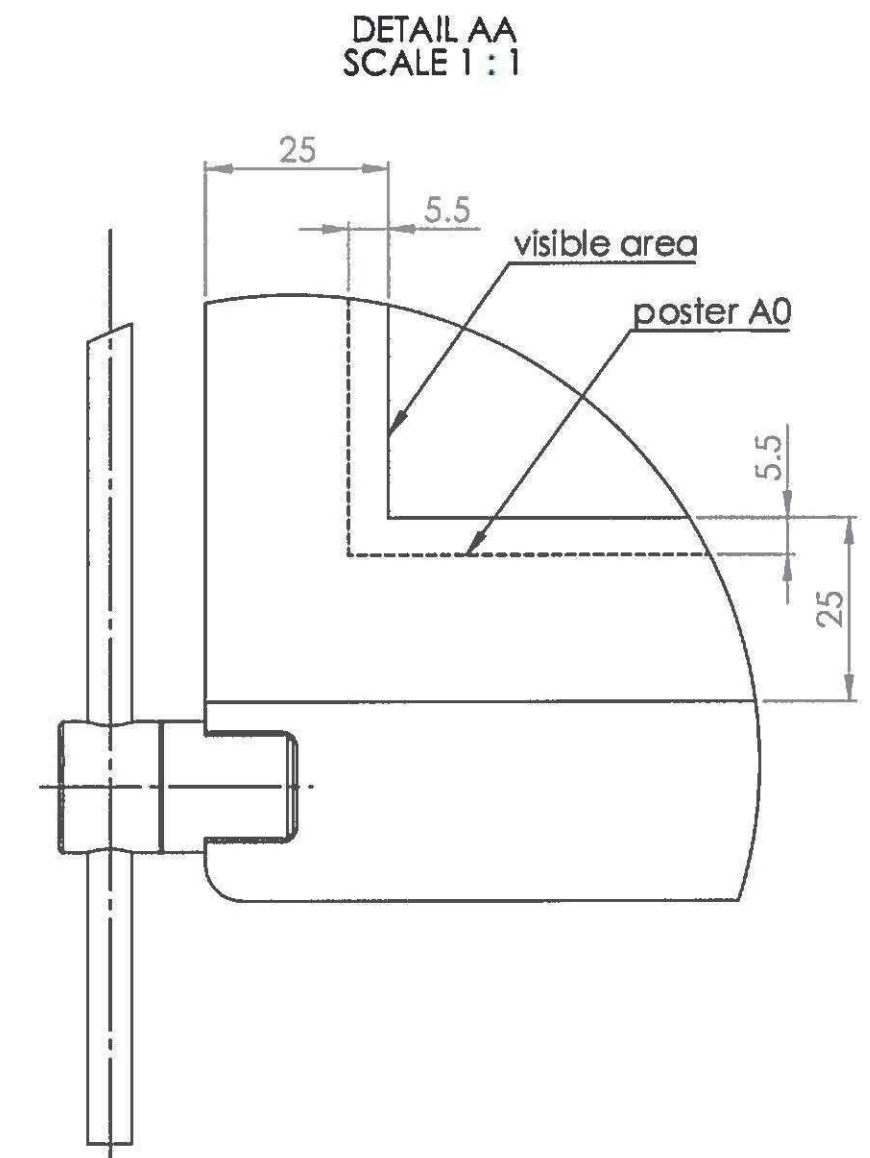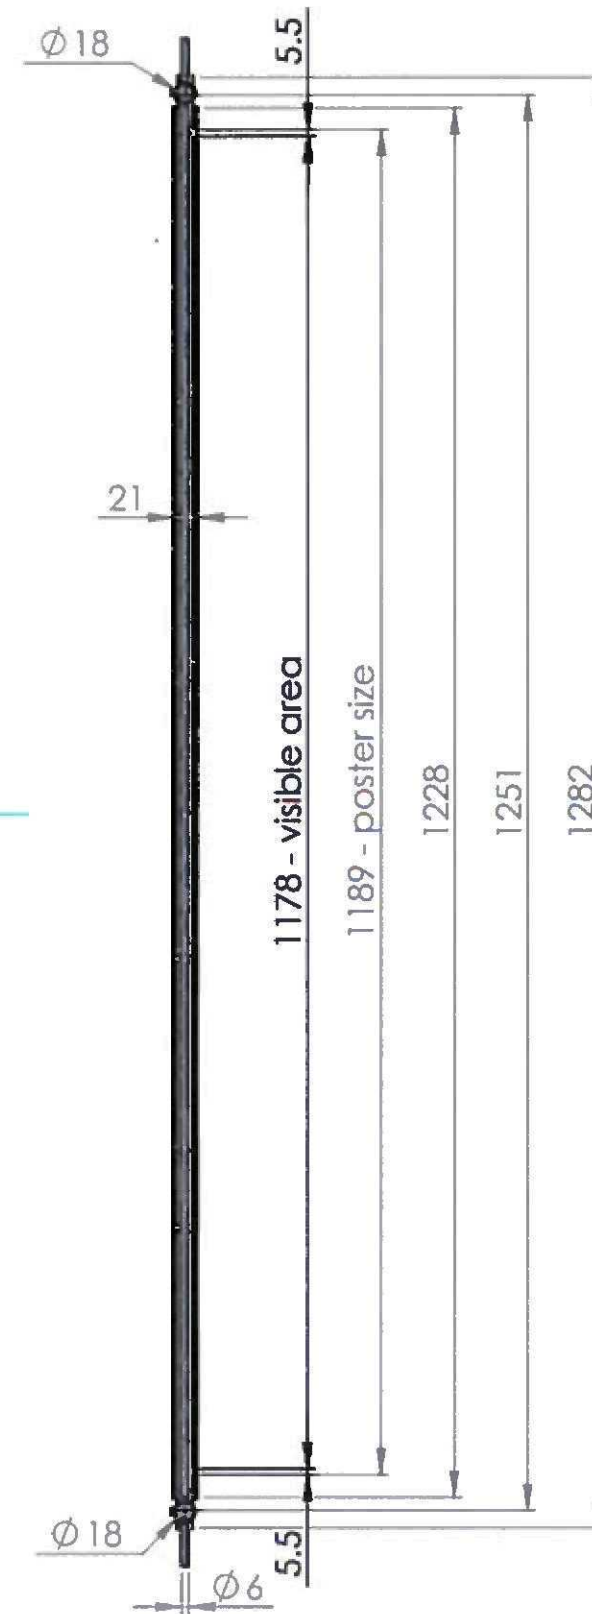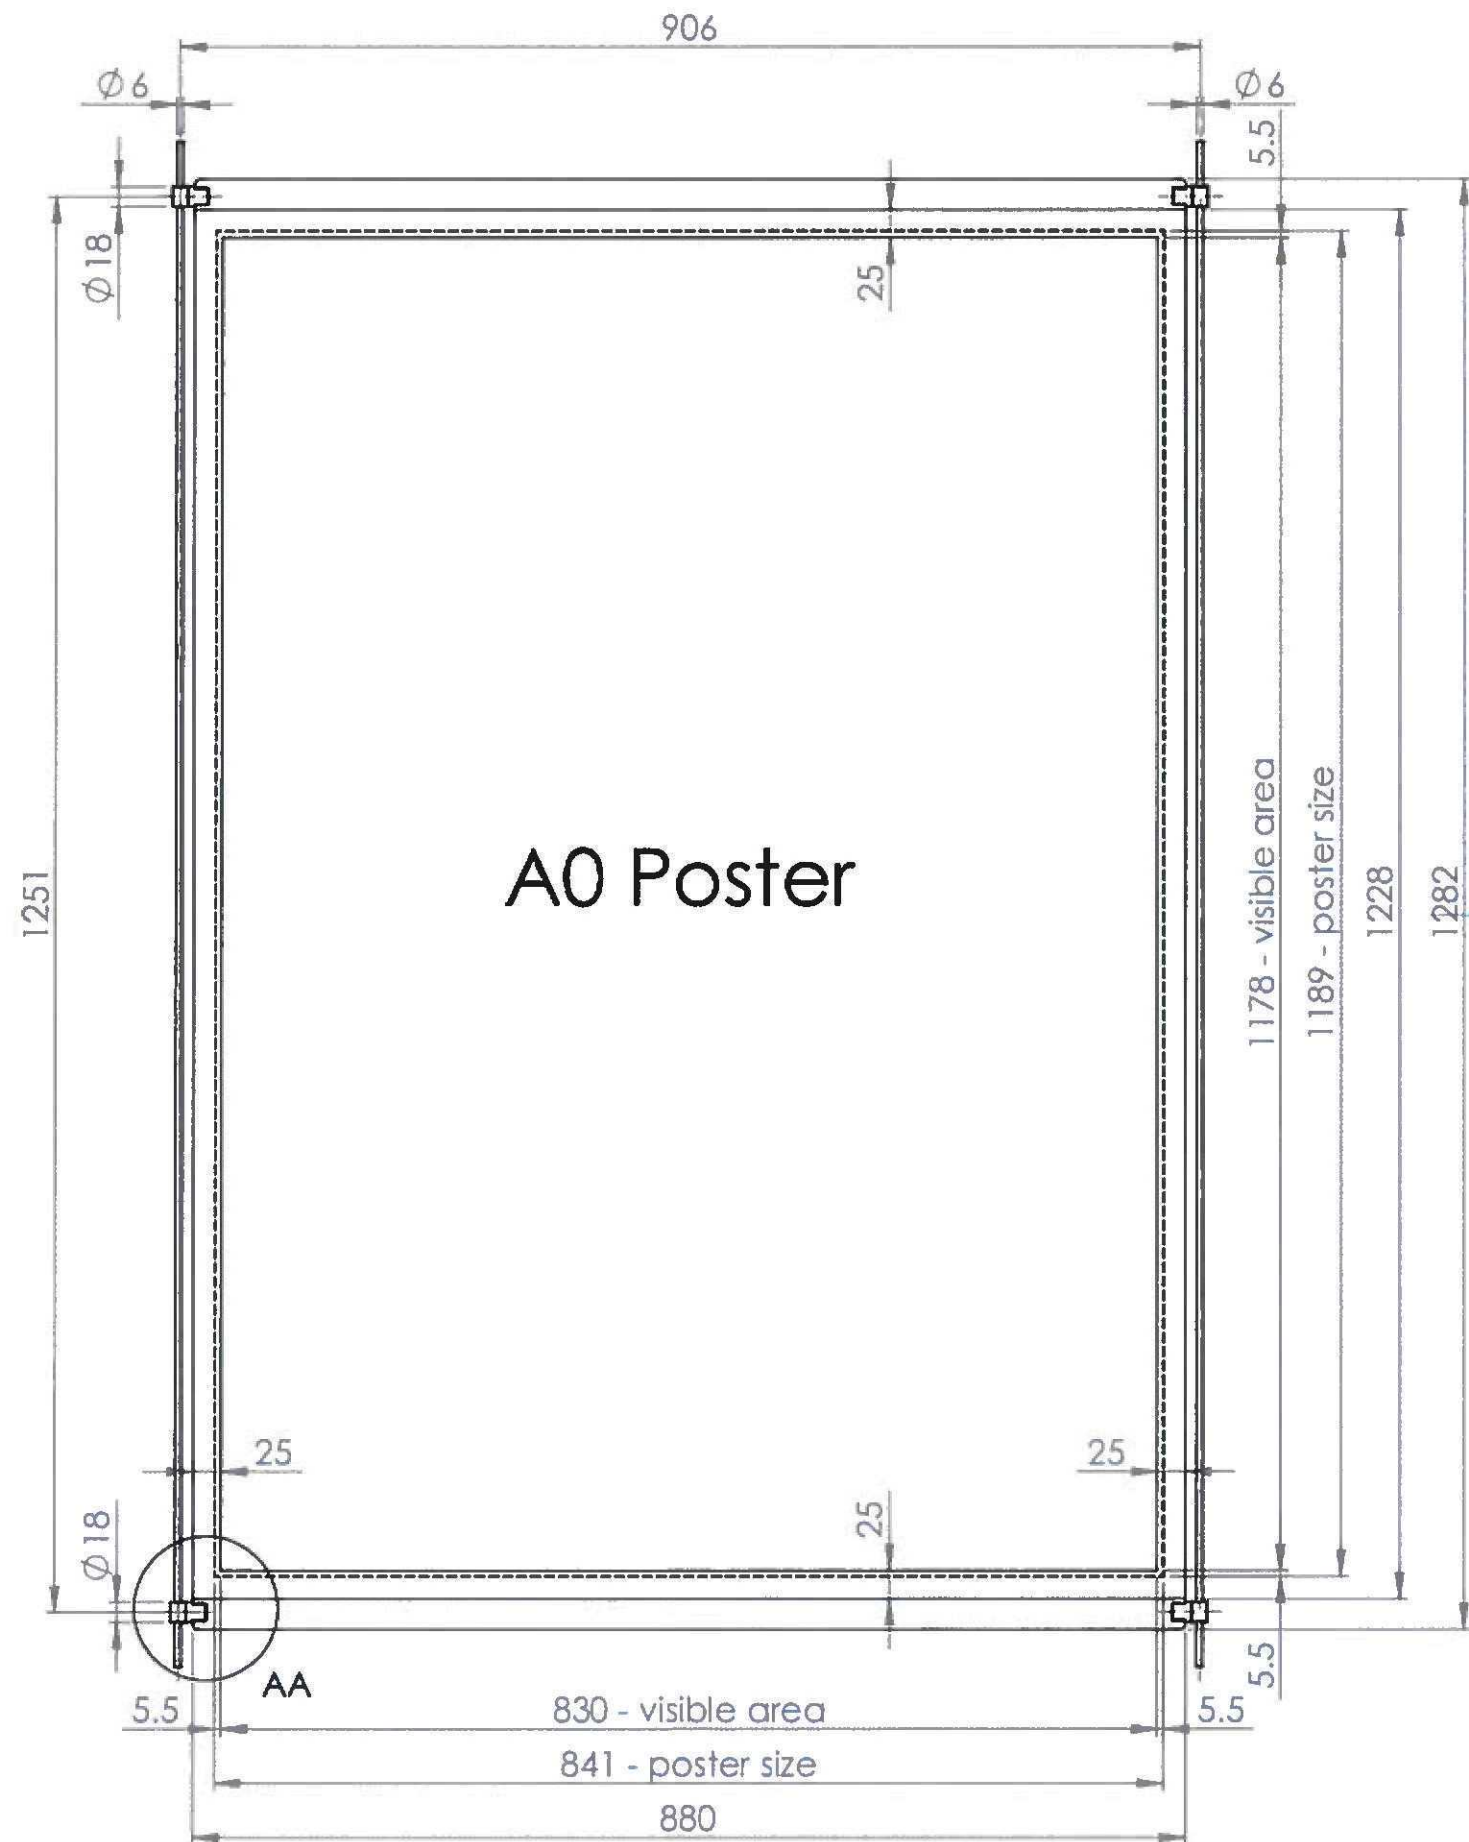

Note :

- Poster size - 841x1189mm

NatWest Mortgages

Challenge us to
save you money on
your mortgage



YOUR HOME MAY BE REPOSSESSED IF YOU DO NOT
KEEP UP YOUR MORTGAGE REPAYMENTS. SEE THE
MORTGAGE CONTRACT FOR DETAILS.