

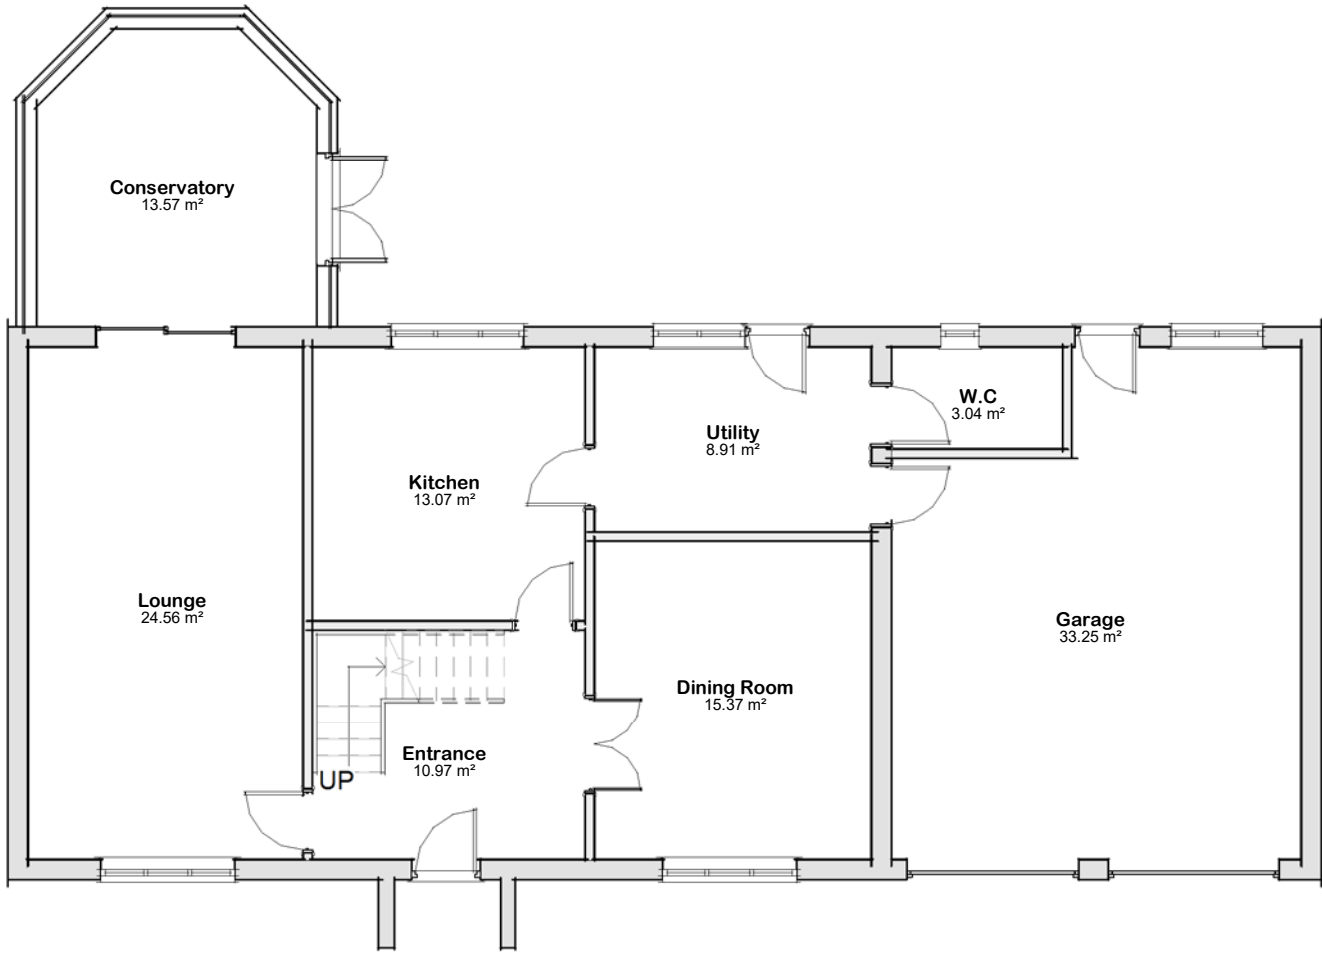


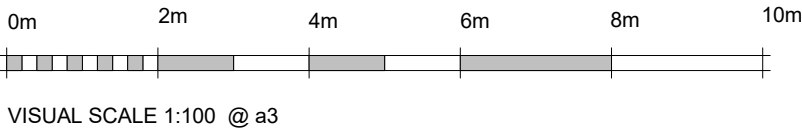

Plan 01 - Ground
1 : 100

Schedule 08 -Ground Floor Rooms		
Name	Area	Perimeter
Conservatory	13.55 m²	14.1 m
Dining Room	15.35 m²	15.7 m
Entrance	10.95 m²	13.3 m
Garage	33.25 m²	24.4 m
Kitchen	13.05 m²	14.5 m
Lounge	24.55 m²	20.8 m
Utility	8.90 m²	12.2 m
W.C	3.05 m²	7.2 m
Grand total: 8	122.75 m²	122.2 m

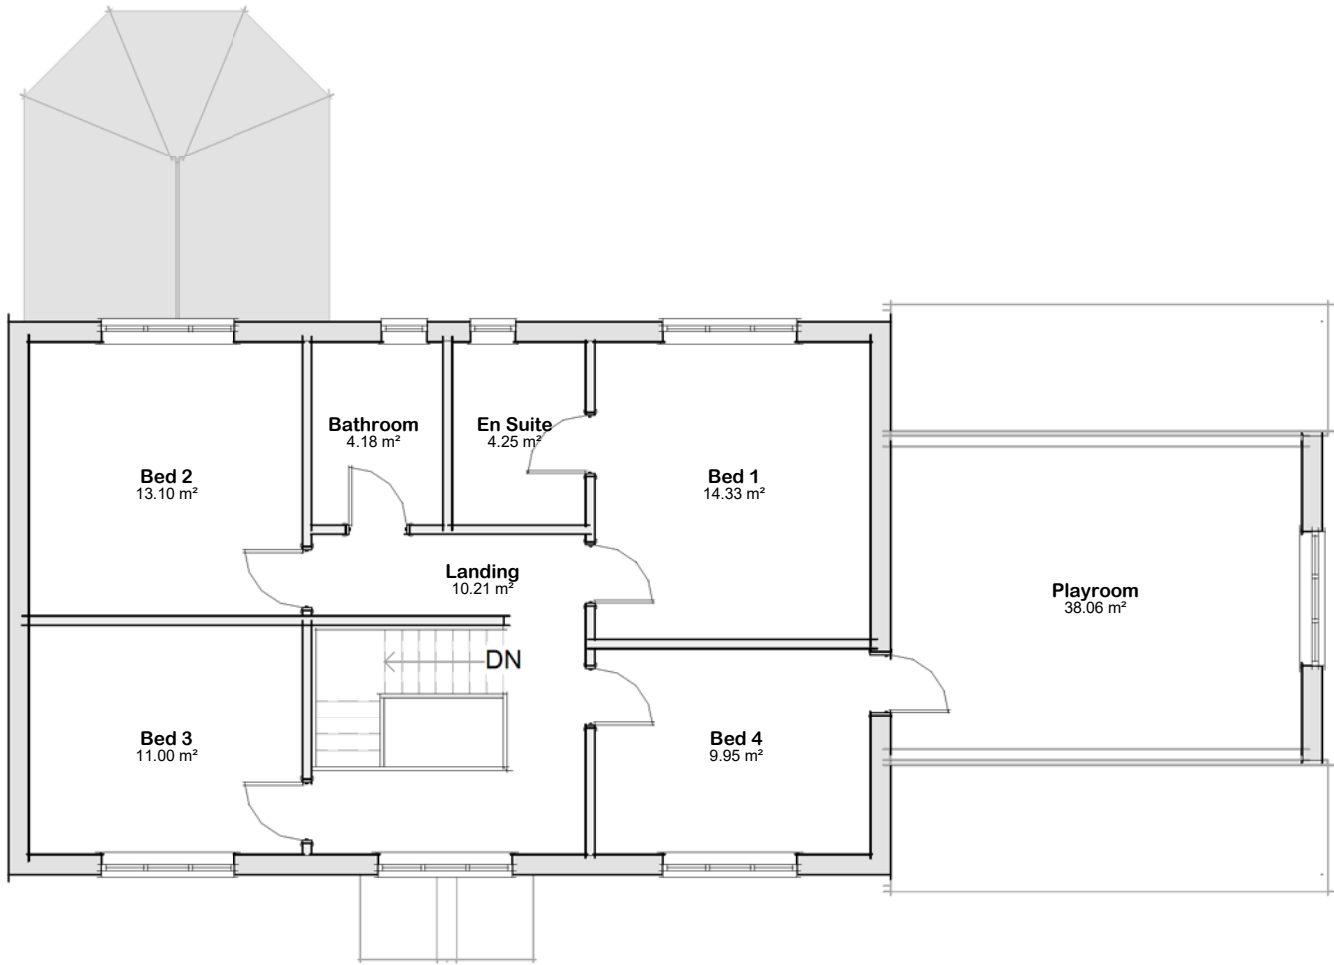

Plan 02 - First
1 : 100

Schedule 09 - First Floor Rooms		
Name	Area	Perimeter
Bathroom	4.20 m²	8.3 m
Bed 1	14.35 m²	15.2 m
Bed 2	13.10 m²	14.5 m
Bed 3	11.00 m²	13.3 m
Bed 4	9.95 m²	12.8 m
En Suite	4.25 m²	8.4 m
Landing	10.20 m²	20.8 m
Playroom	38.05 m²	24.9 m
Grand total: 8	105.05 m²	118.0 m