


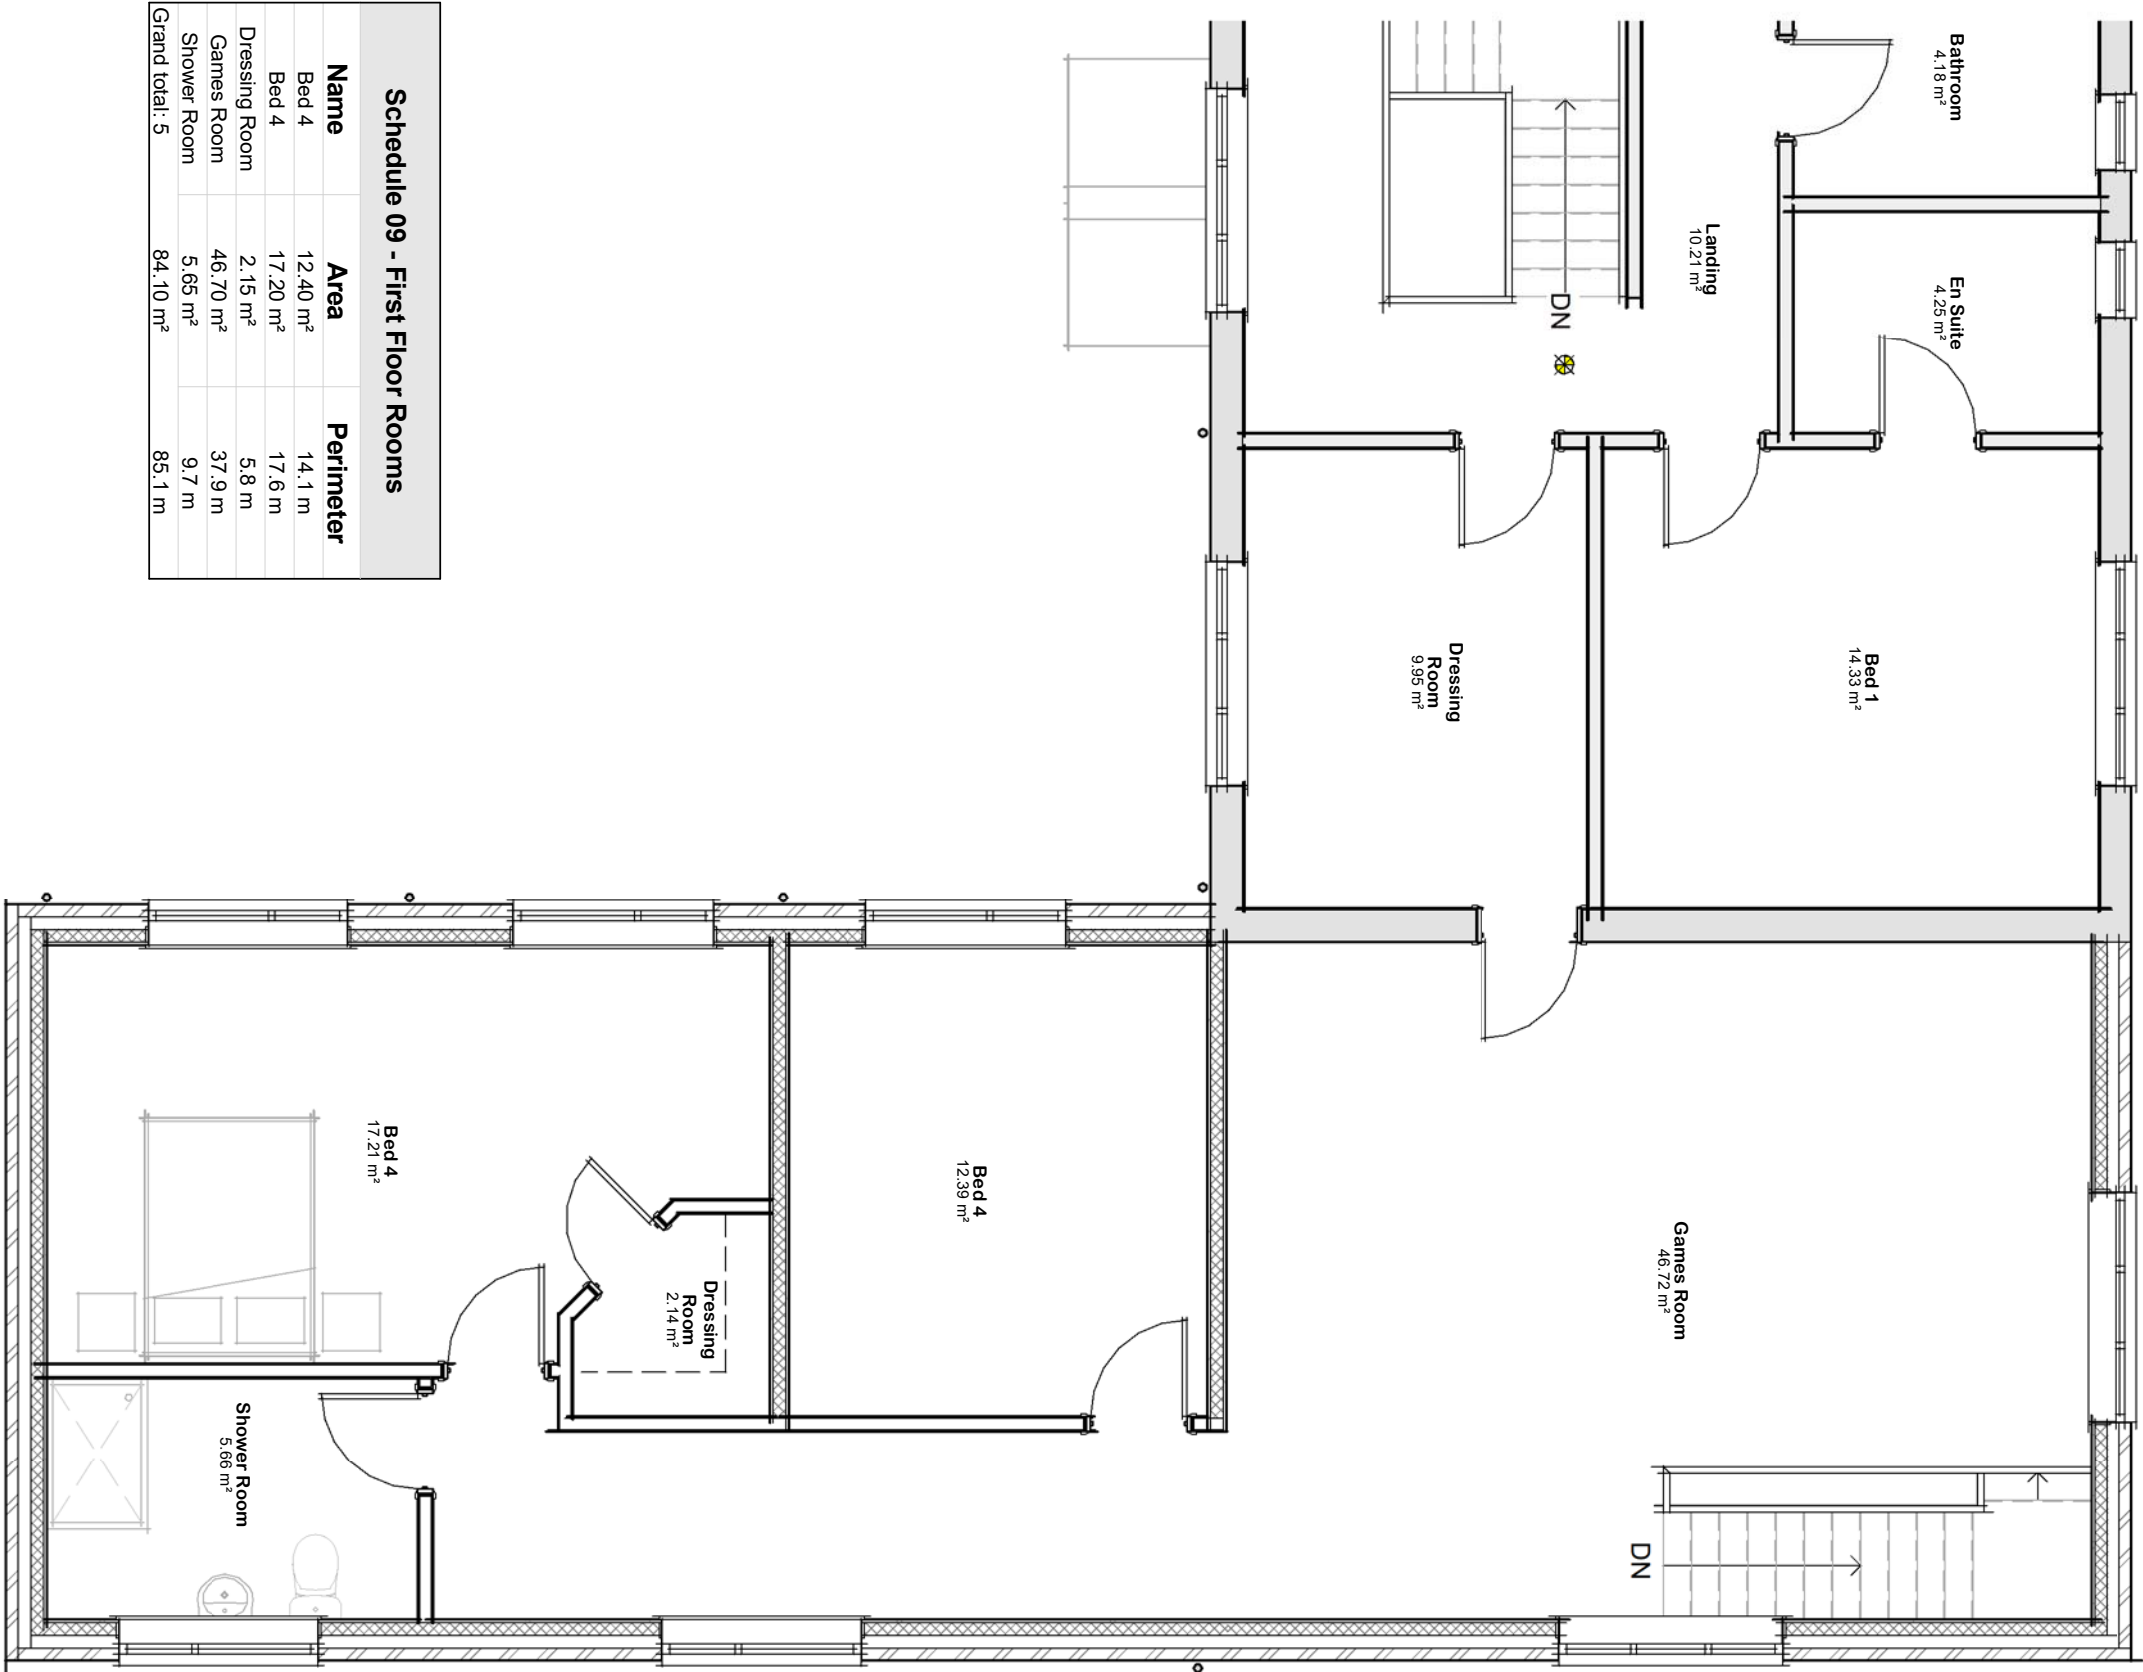

| Schedule 09 - First Floor Rooms |          |           |
|---------------------------------|----------|-----------|
| Name                            | Area     | Perimeter |
| Bed 4                           | 12.40 m² | 14.1 m    |
| Bed 4                           | 17.20 m² | 17.6 m    |
| Dressing Room                   | 2.15 m²  | 5.8 m     |
| Games Room                      | 46.70 m² | 37.9 m    |
| Shower Room                     | 5.65 m²  | 9.7 m     |
| Grand total: 5                  | 84.10 m² | 85.1 m    |

Proposed First Floor Layout