


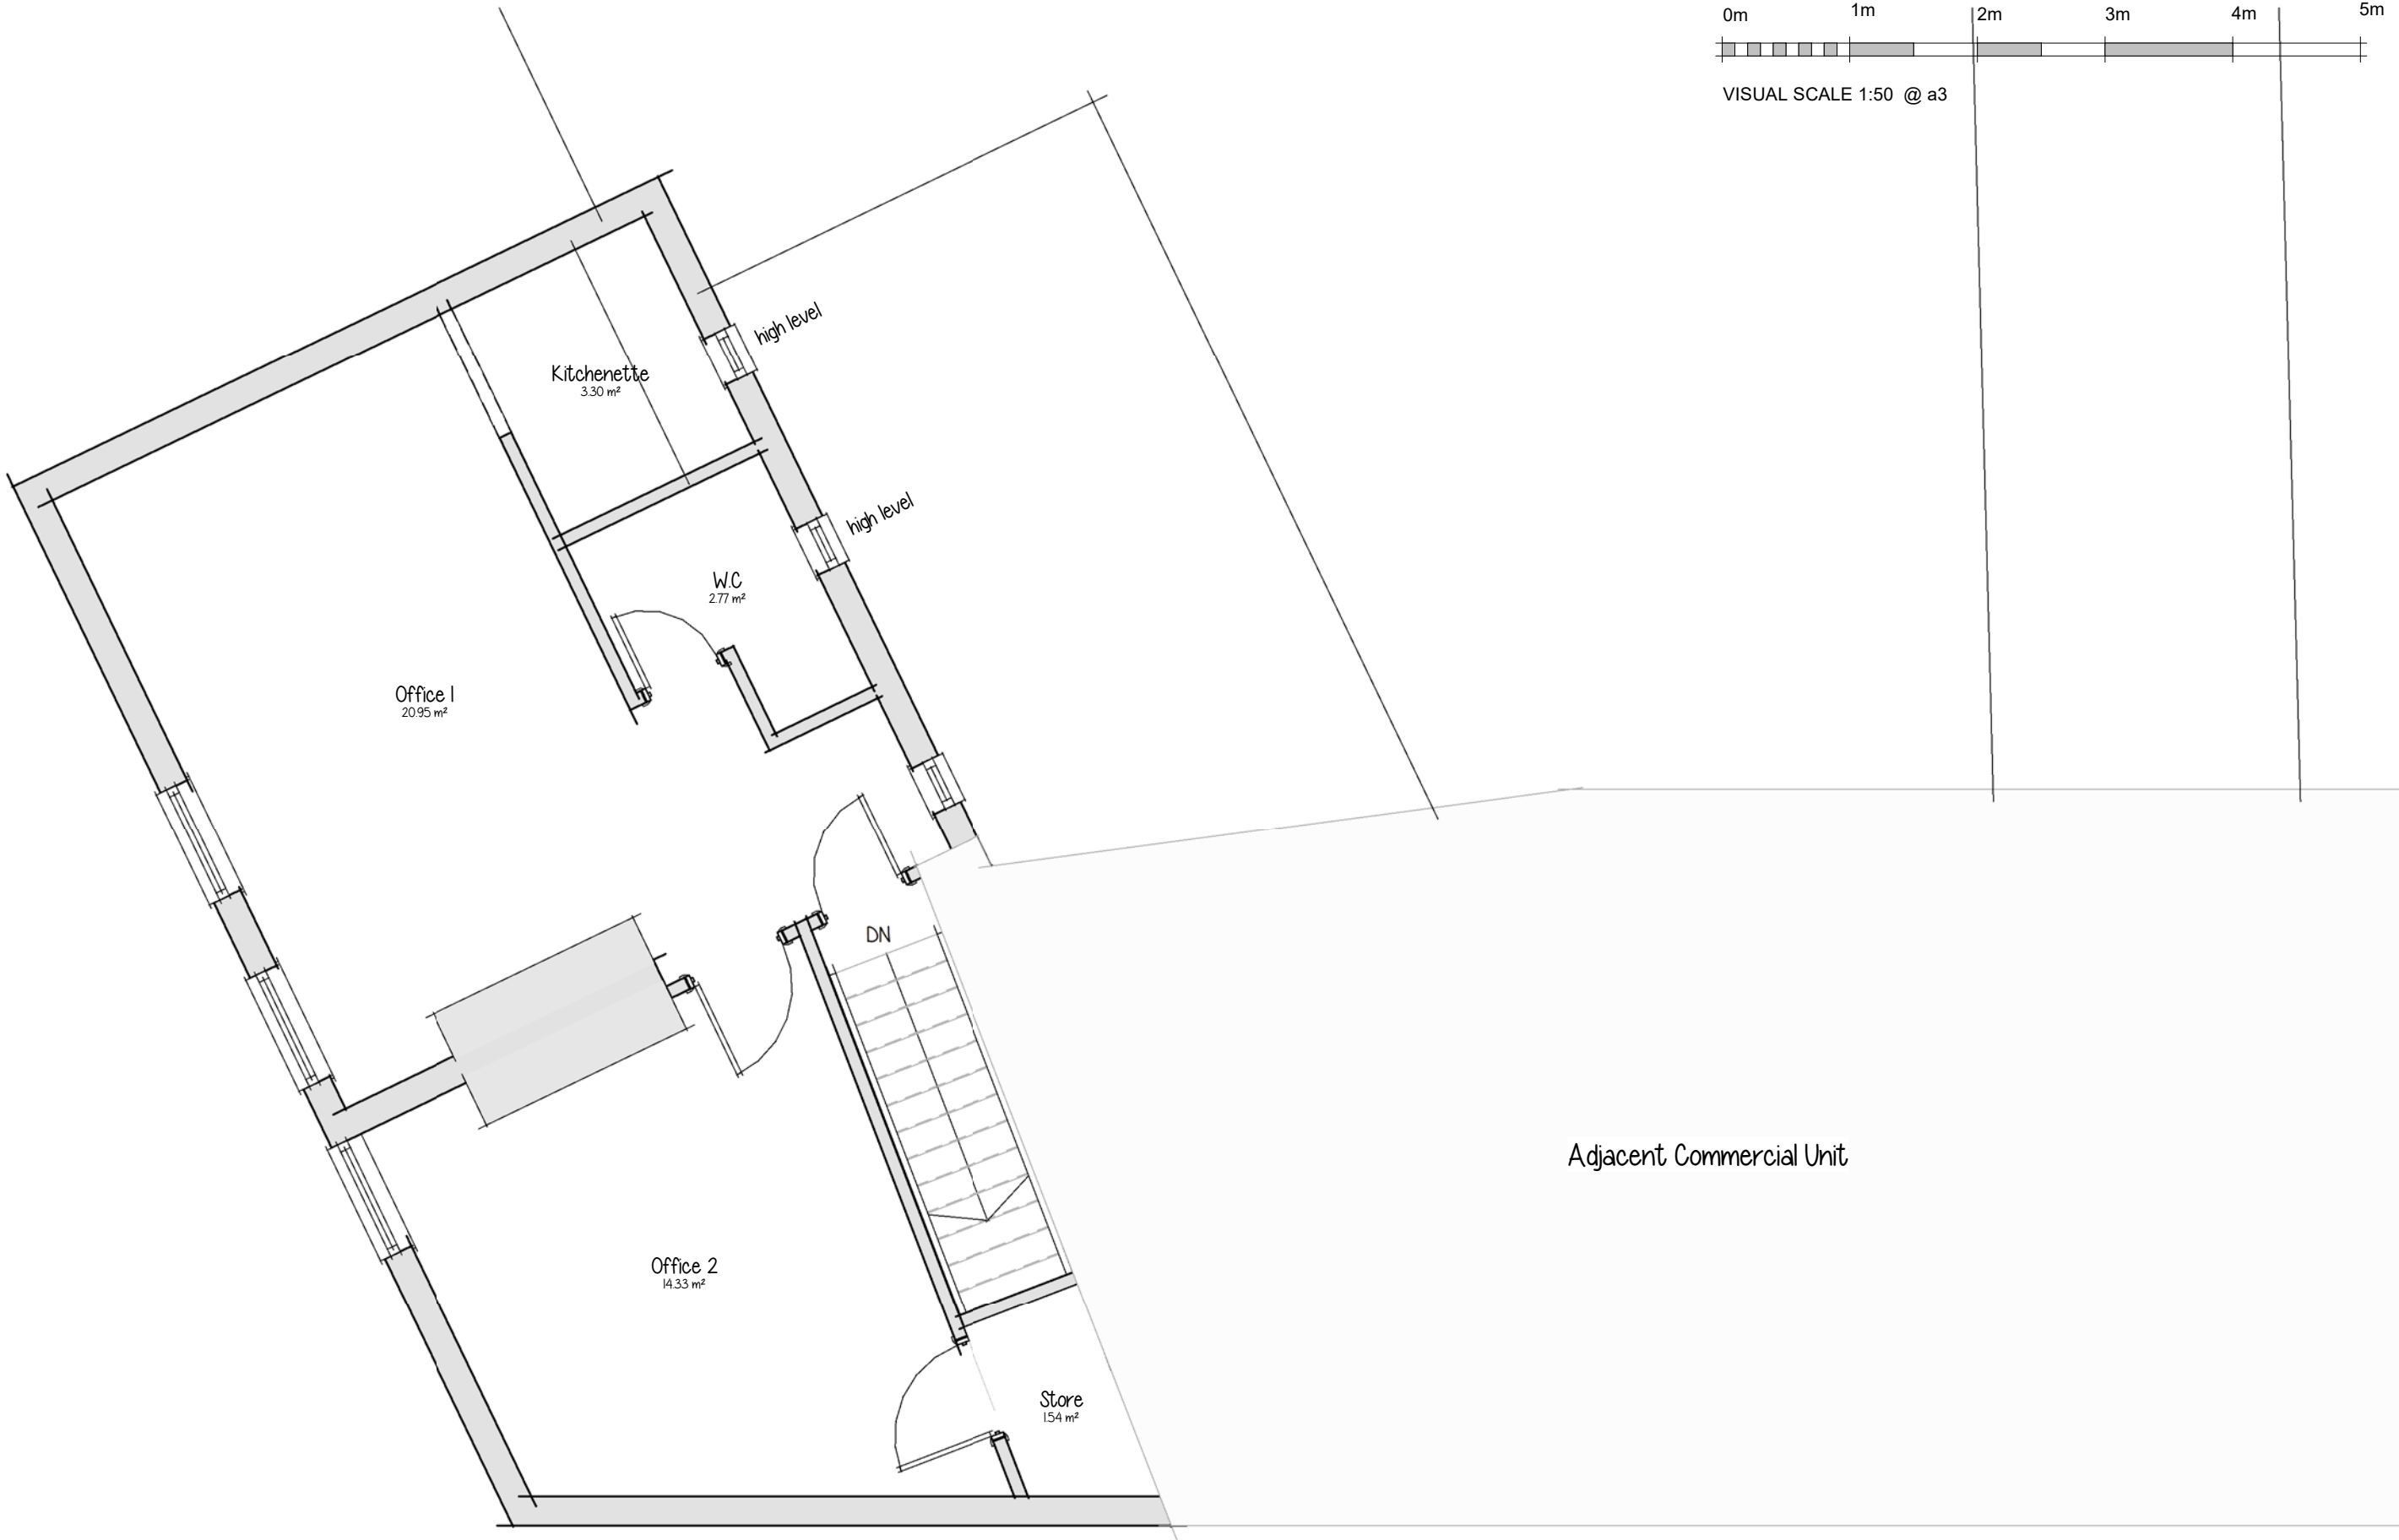

Existing First Floor Layout