

Site Area - 2907sqm



CAMEL GATE

Note 16 Parking spaces are on an existing concrete hardstanding & will not be delineated

29no. Car Parking
Bays

Knee rail fence to delineate the boundary line

Emergency Access

Revision: H	Date: 28.02.15	Drawn: NJH	Checked: AG
Car parking spaces marginally adjusted to align with Landscape architects proposal.			
Revision: G	Date: 26.02.15	Drawn: NJH	Checked: AG
Line adjusted to allow access through emergency access gate.			
Revision: F	Date: 15.02.15	Drawn: NJH	Checked: AG
Boundary adjusted to incorporate works to bellmouth.			
Revision: E	Date: 22.10.15	Drawn: SB	Checked: AG
Clarify car park annotation, add boundary fence.			
Revision: D	Date: 02.10.15	Drawn: SB	Checked: AG
NFU Approval issue.			
Revision: C	Date: 22.07.15	Drawn: JW	Checked: AG
Building area note omitted.			
Revision: B	Date: 20.05.15	Drawn: JW	Checked: AG
Previous layout reinstated, levels added.			

PLANNING ISSUE

Proposed Site Plan

NFU Offices
Springfields


Location:
Camel Gate
Spalding
PE12 6ET
Client:

Job No:	Drawing No:	Revision:	Scale:
3841-027	PL03	H	1:200 @ A2
Date: 01.04.15	Drawn: JW	Checked: AG	
CAD Ref:			

WATSON BATTY
ARCHITECTS

**Shires House, Shires Road
Guiseley, Leeds LS20 8EU
Leeds | Loughborough**

**T: 01943 876 665
E: enquiries@watsonbatty.com
W: www.watsonbatty.com**

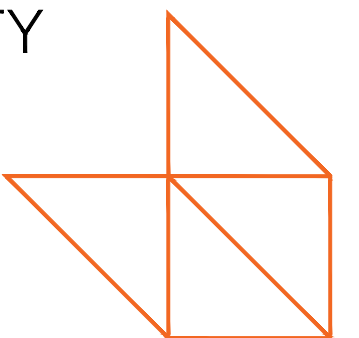

Note: Do not Scale from this drawing. All dimensions to be checked on site

1.500m fence to the top of Roman Bank. Position TBC