


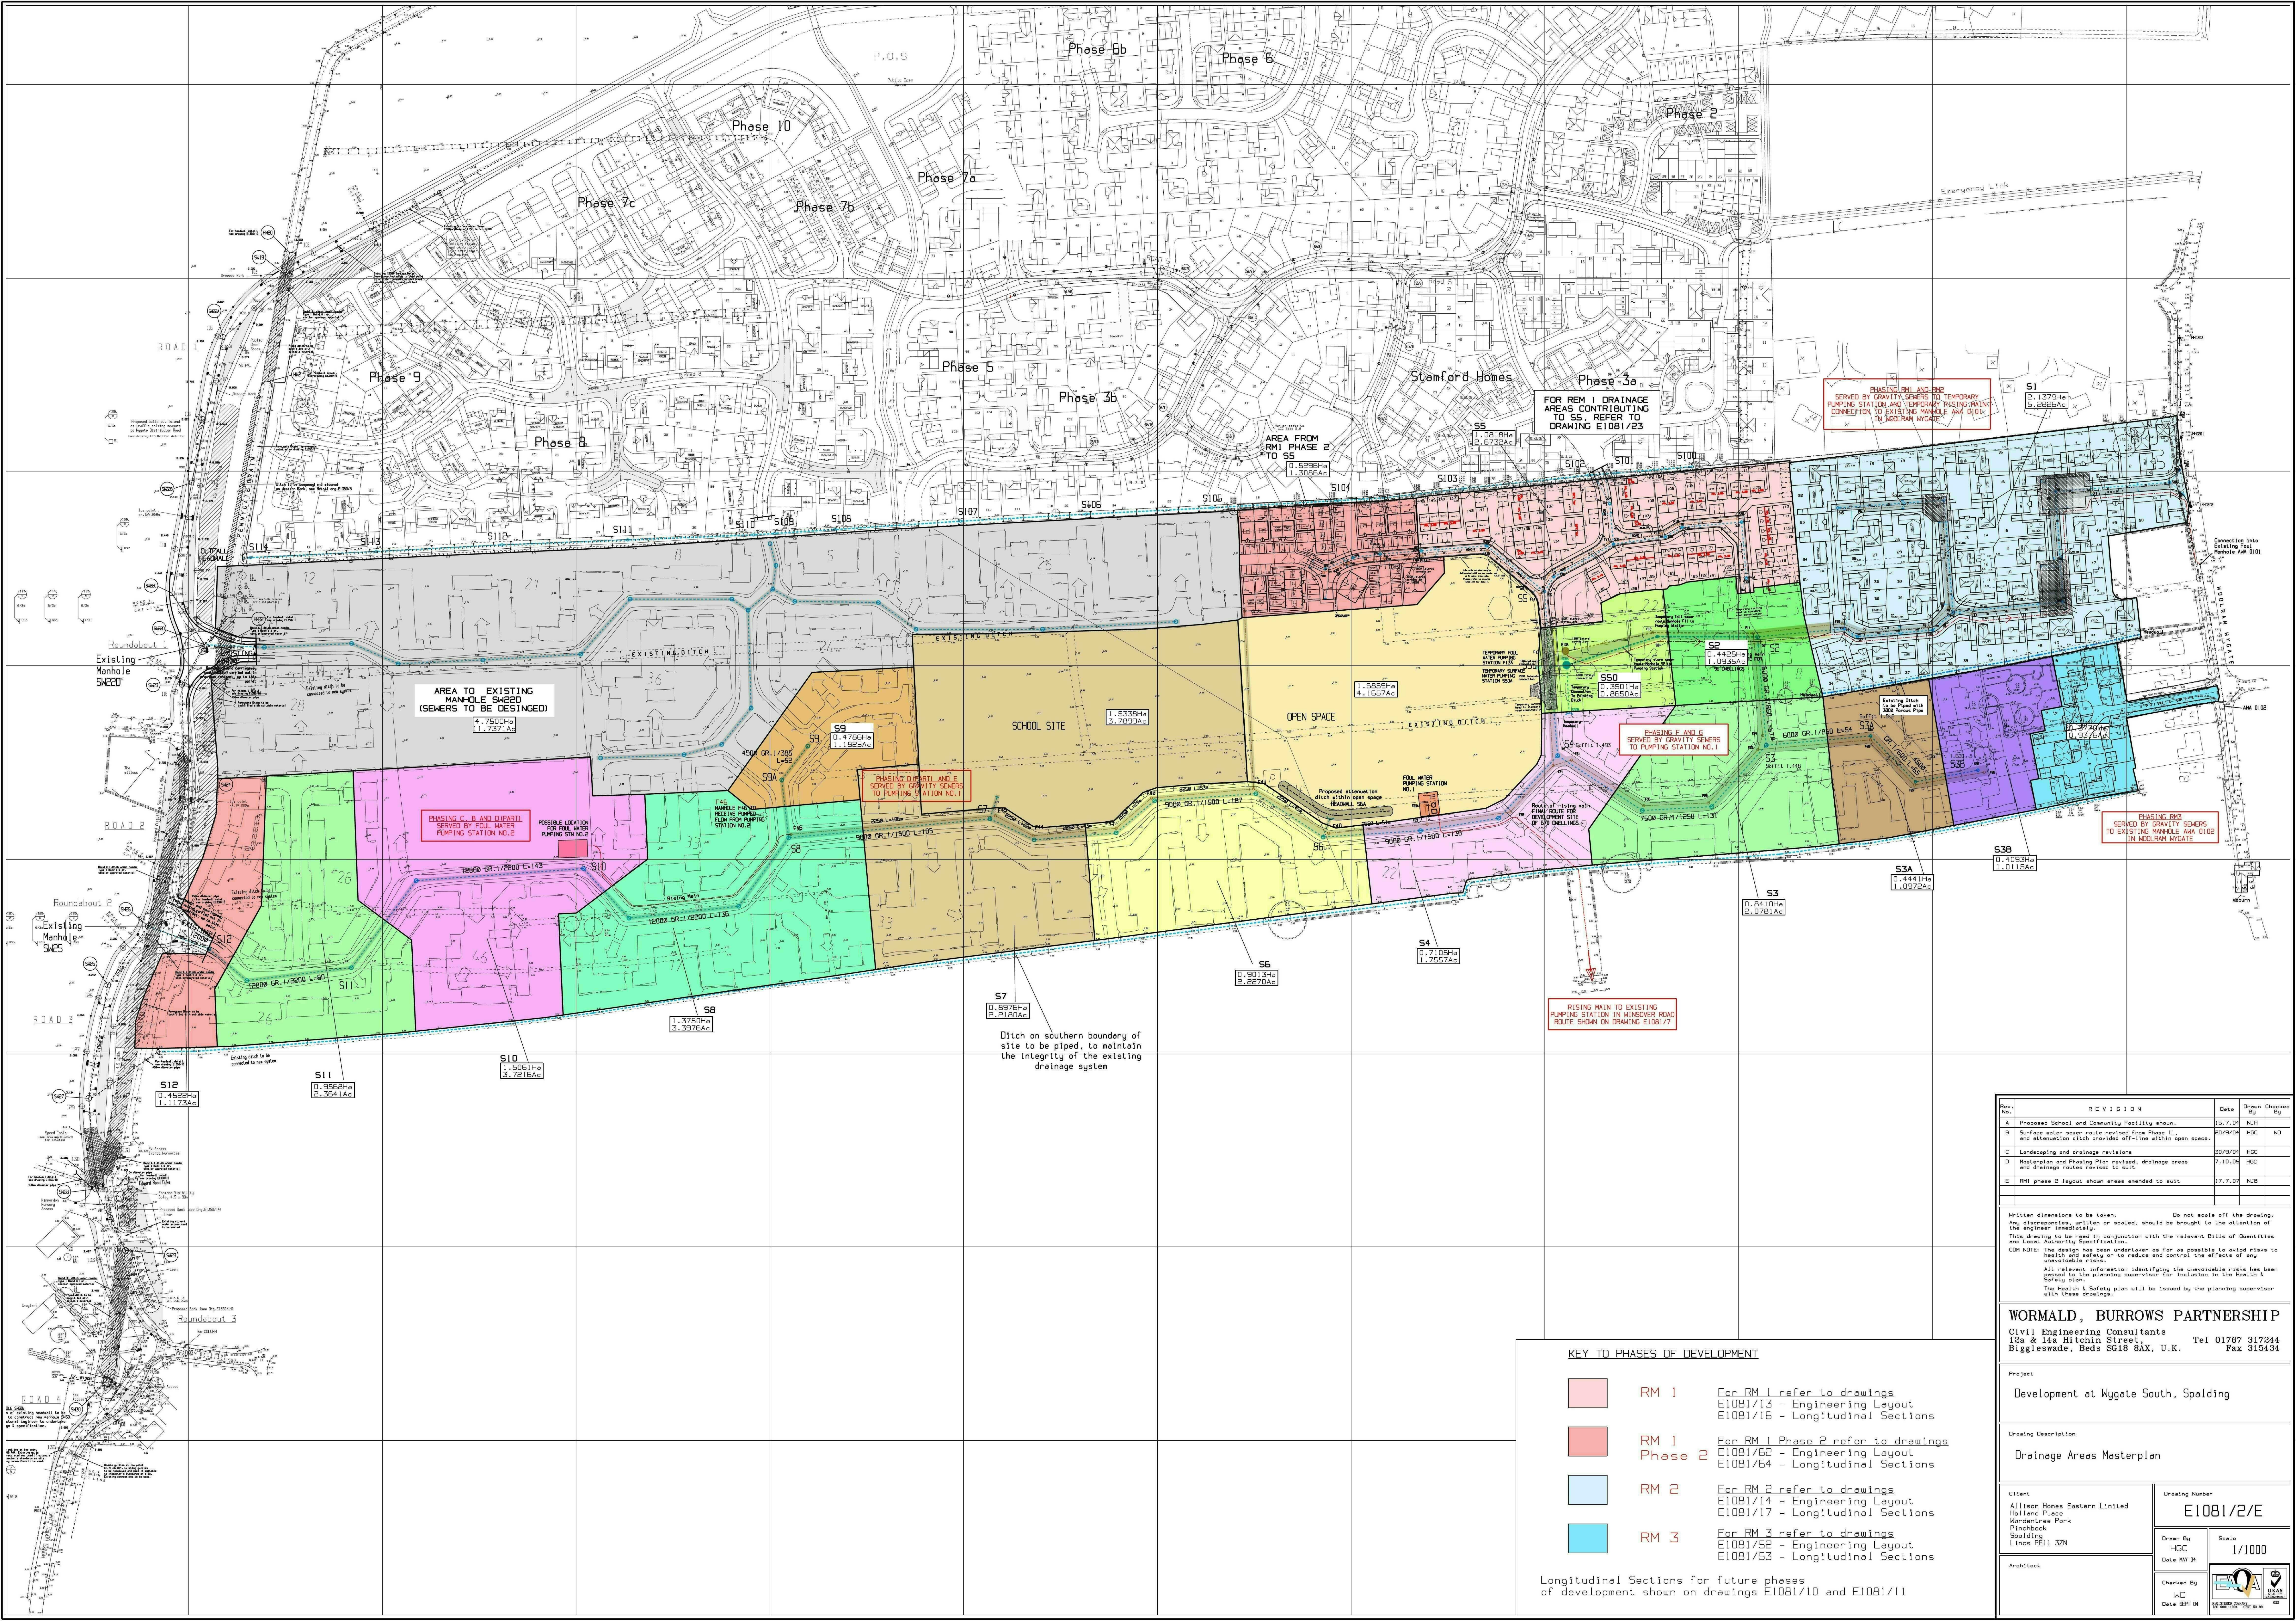

KEY TO PHASES OF DEVELOPMENT

- RM 1 For RM 1 refer to drawings E1081/13 - Engineering Layout E1081/16 - Longitudinal Sections
- RM 1 Phase 2 For RM 1 Phase 2 refer to drawings E1081/62 - Engineering Layout E1081/64 - Longitudinal Sections
- RM 2 For RM 2 refer to drawings E1081/14 - Engineering Layout E1081/17 - Longitudinal Sections
- RM 3 For RM 3 refer to drawings E1081/52 - Engineering Layout E1081/53 - Longitudinal Sections

Longitudinal Sections for future phases of development shown on drawings E1081/10 and E1081/11

Rev. No.	REVISION	Date	Drawn By	Checked By
A	Proposed School and Community Facility shown.	15.7.04	NH	
B	Surface water sewer route revised from Phase 11 and extension can be provided off-line within open space.	20/9/04	HGC	HD
C	Landscaping and drainage revisions	30/9/04	HGC	
D	Masterplan and Phasing Plan revised, drainage areas and drainage routes revised to suit	7.10.05	HGC	
E	RM1 phase 2 layout shown areas amended to suit	17.7.07	NJB	

Written dimensions to be taken. Do not scale off the drawing. Any discrepancies, written or scaled, should be brought to the attention of the engineer immediately. This drawing to be read in conjunction with the relevant Bills of Materials and Local Authority Specification. CDR NOTE: The design has been undertaken as far as possible to avoid risks to health and safety or to reduce and control the effects of any unavoidable risks. All relevant information identifying the unavoidable risks has been passed to the planning supervisor for inclusion in the Health & Safety plan. The Health & Safety plan will be issued by the planning supervisor with these drawings.

WORMALD, BURROWS PARTNERSHIP
Civil Engineering Consultants
12a & 14a Hitchin Street, Biggleswade, Beds SG18 6AX, U.K. Tel 01767 317344 Fax 315434

Project
Development at Wygate South, Spalding

Drawing Description
Drainage Areas Masterplan

Client Allison Homes Eastern Limited Holland Place Morden Park Pinchbeck Spalding Lincs PE11 3ZN	Drawing Number E1081/2/E
Drawn By HGC Date WY 04	Scale 1/1000
Checked By HD Date SEPT 06	Architect