

PLANT SCHEDULE

Trees						
Qty	Abbr	Species	Girth (cm)	Height (cm)	Root Zone	Specification
5	AP	Acer platanoides 'Crimson King'	12-14	350-425	RB	Heavy Standard
4	PC	Pyrus calleryana 'Chanticleer'	10-12	300-350	RB	Selected Standard
4	TC	Tilia cordata 'Greenspire'	12-14	350-425	RB	Heavy Standard

Specimen Shrubs

Qty	Abbr	Species	Height (cm)	Pot Size (Litres)	Specification	Density (No./m ²)
1	MS	Magnolia x soulangeana	60-80	10L	Branched; 3 breaks as shown	
5	PF	Photinia x fraseri 'Red Robin'	60-80	10L	Branched; 6 breaks as shown	
5	SV	Syringa vulgaris 'Charles Joly'	60-80	10L	Branched; 3 breaks as shown	

Shrubs


Qty	Abbr	Species	Height (cm)	Pot Size (Litres)	Specification	Density (No./m ²)
25	Bs	Brachyglottis 'Sunshine'	30-40	3L	Branched; 4 breaks	4
146	Cx	Caryopteris x clandonensis 'Heavenly Blue'	30-40	3L	Branched; 4 breaks	4
15	Ct	Choisya temata	40-60	5L	Bushy; 5 breaks	3
120	Efe	Euonymus fortunei 'Emerald & Gold'	30-40 (D)	3L	Bushy; 7 breaks	4
52	Hm	Hebe 'Mrs Winder'	30-40	3L	Bushy; 5 breaks	4
117	Hr	Hebe rakaiensis	30-40	3L	Bushy; 5 breaks	3
84	Hre	Hebe 'Red Edge'	20-30	2L	Bushy; 3 breaks	5
136	Hh	Hypericum 'Hidcote'	30-40	3L	Bushy; 5 breaks	4
183	Pt	Pachysandra terminalis	15-20	3L	9 breaks	6
42	Pl	Prunus laurocerasus 'Otto Luyken'	30-40	3L	Bushy; 3 breaks	4
118	Sa	Santolina chamaecyparissus	20-30	3L	Bushy; 7 breaks	5
138	Sk	Skimmia japonica	30-40	3L	Bushy; 3 breaks	4
95	Sjg	Spirea japonica 'Goldflame'	30-40	3L	Bushy; 3 breaks	4
105	Sj	Spirea japonica 'Little Princess'	30-40	3L	Bushy; 3 breaks	4
114	Vd	Viburnum davidii	20-30	3L	Bushy; 3 breaks	5

Hedges

Qty	Abbr	Species	Height (cm)	Pot Size (Litres)	Specification	Density (mm/ctrs)
195	Ef	Euonymus fortunei 'Emerald Gaiety'	40-60	5L	Bushy; 9 breaks	300ctrs double staggered rows, 300 between rows
157	Lo	Ligustrum ovalifolium 'Aureum'	40-60	3L	Branched; 7 breaks	300ctrs double staggered rows, 300 between rows
302	Ps	Prunus x cistena	40-60	3L	Branched; 3 breaks	300ctrs double staggered rows, 300 between rows

Planting


Proposed Trees

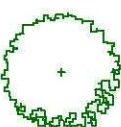


Proposed Specimen Shrubs




Proposed Shrub Planting

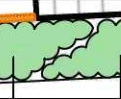

Proposed Hedge

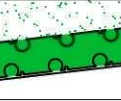

Proposed Grass Areas

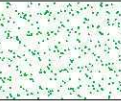


Boundary Treatments

Proposed Picket Fence



Proposed Railings

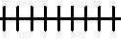


Proposed Brick Wall




Paving

Charcoal Block Paving

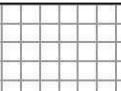

Brindle Block Paving

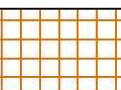

Blacktop



PLANTING NOTES

General notes:

All topsoil to comply with BS 3882:2007.

Landscape scheme to be implemented during the first planting season after completion of the development.

Shrub planting:

All shrubs to conform to BS 3936 part 1 or part 2 as appropriate.
All shrub planting to be planted into a minimum depth of 300mm topsoil.
Topsoil to be cultivated to a fine tilth. All stones over 50mm, rubble, rubbish, lumps of clay, roots and all other extraneous material to be removed.
50mm layer peat free compost to be incorporated into top 150mm.
Enmag slow release fertiliser to be incorporated into planting beds at manufacturer's recommended rates.
Planting beds to be mulched with 50mm consolidated depth of bark mulch.
Planting to be watered as necessary to ensure healthy establishment.
Planting beds to be maintained free of weeds.

Tree planting:

Trees to be planted into 900x900x900mm tree pits.
Tree pit bases to be broken up to ensure adequate drainage.
Tree pit backfill to consist of 3 parts topsoil to 1 part peat free compost, 50g Enmag fertiliser to be mixed within backfill.
Trees to be double staked and tied.
Trees to be watered as necessary to ensure healthy establishment.
600mm diameter area to be kept weed free around each tree.

Grass areas:

Grass to be established over minimum of 150mm depth topsoil.
Topsoil to be cultivated to a fine tilth. All stones over 50mm, rubble, rubbish, lumps of clay, roots and all extraneous materials to be removed.
Preparation for sowing shall comply with BS4428:1989 and shall be carried out not less than 1 week prior to seeding.
Pre-germination fertiliser to be applied.
Grass seed to be hard wearing, low maintenance amenity mix, to be approved.
Grass seed mix shall comply with BS4428:1989.
Grass areas to be maintained between 30 and 70mm height.

Hedges:

Once mature, hedges to be maintained at a height of 1.0m.

Rev.	By	Notes	Date
-	-	-	-
rdc Robert Doughty Consultancy			
32 High Street, Helpingsham Sleaford, Lincolnshire NG34 0RA Tel: 01529 421646 Fax: 01529 421358 Email: admin@rdc-landplan.co.uk Web: www.rdc-landplan.co.uk			
Client: ALLISON HOMES EASTERN LTD			
Project: Woolram Wygate South West Quadrant			
Drawing title: Landscape Details - Sheet 5 of 6			
Drawing No. 520 / 214 / LD05	Rev.	Drawn HR	
Scale 1:250 @ A1	Date 29 / 06 / 2011	Checked	

All measurements should be checked against on site conditions and any discrepancies should be brought to the attention of the Robert Doughty Consultancy.

