


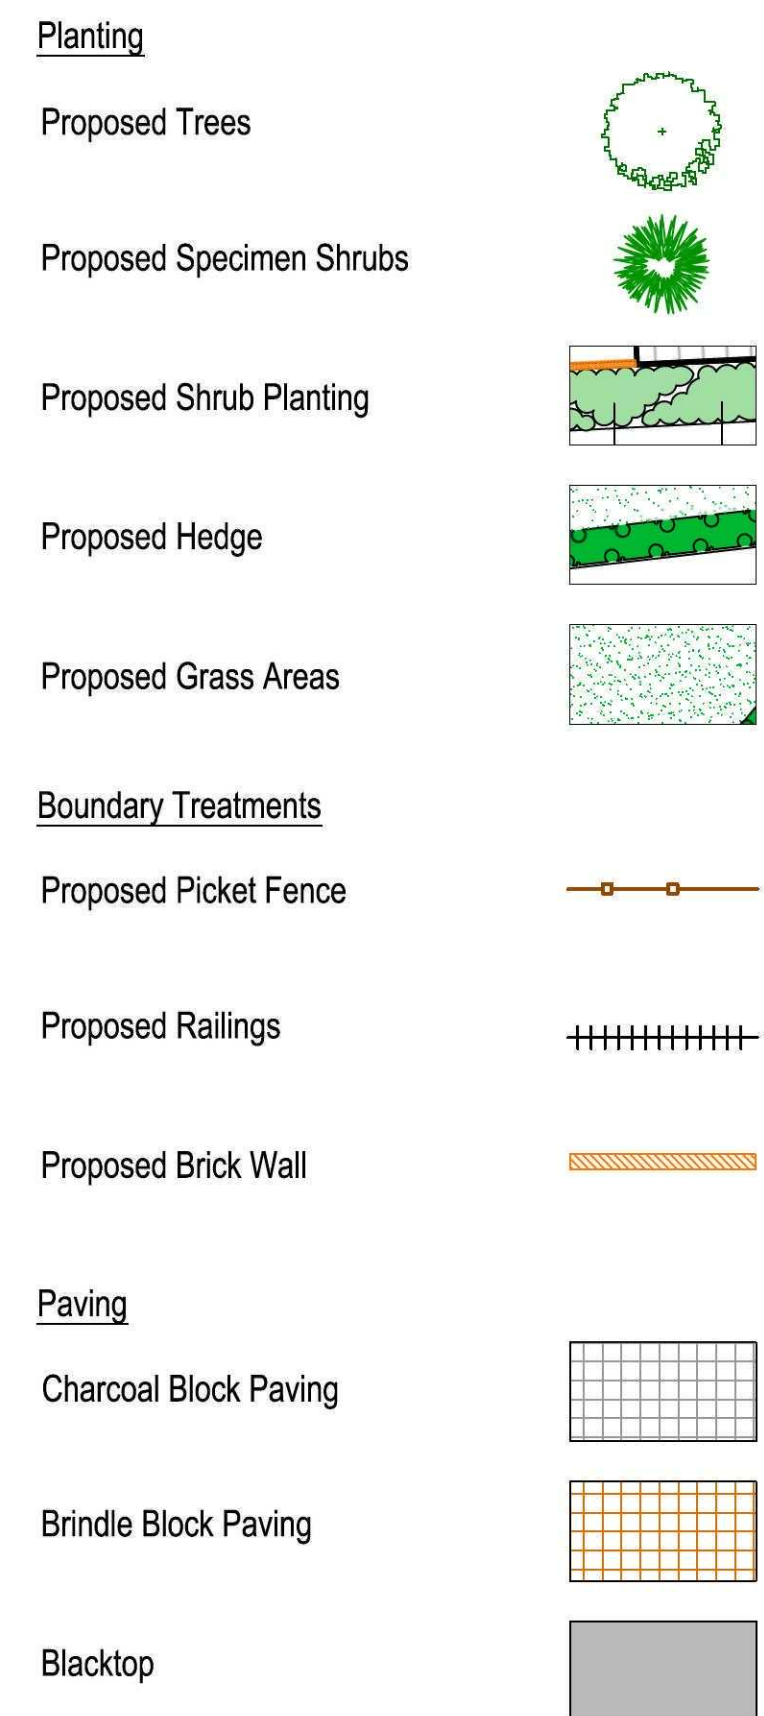

Trees						
Qty	Abbr	Species	Girth (cm)	Height (cm)	Root Zone	Specification
4	BJ	Betula jaquemontii		200-250	RB	Multi Stemmed; minimum 3 stems
4	PC	Pyrus calleryana 'Chanticleer'	10-12	300-350	RB	Selected Standard
1	SA	Sorbus aria 'Lutescens'	10-12	300-350	RB	Selected Standard

Qty	Abbr	Species	Height (cm)	Pot Size (Litres)	Specification	Density (No./m ²)
3	MS	Magnolia x soulangeana	60-80	10L	Branched; 3 breaks	as shown
2	PF	Photinia x fraseri 'Red Robin'	60-80	10L	Branched; 6 breaks	as shown
4	SV	Syringa vulgaris 'Charles Joly'	60-80	10L	Branched; 3 breaks	as shown

Shrubs							
Qty	Abbr	Species		Height (cm)	Pot Size (Litres)	Specification	Density (No./m ²)
48	Bs	Brachyglottis 'Sunshine'		30-40	3L	Branched; 4 breaks	4
106	Cx	Caryopteris x clandonensis Heavenly Blue'		30-40	3L	Branched; 4 breaks	4
26	Ct	Choisya temata		40-60	5L	Bushy; 5 breaks	3
149	Efm	Euonymus fortunei 'Emerald & Gold'		30-40 (D)	3L	Bushy; 7 breaks	4
80	Hm	Hebe 'Mrs Winder'		30-40	3L	Bushy; 5 breaks	4
62	Hr	Hebe rakaiensis		30-40	3L	Bushy; 5 breaks	3
218	Hre	Hebe 'Red Edge'		20-30	2L	Bushy; 3 breaks	5
102	Hh	Hypericum 'Hidcote'		30-40	3L	Bushy; 5 breaks	4
162	Pt	Pachysandra terminalis		15-20	3L	9 breaks	6
105	Sa	Santolima chamoecyparissus		20-30	3L	Bushy; 7 breaks	5
200	Sk	Skimmia japonica		30-40	3L	Bushy; 3 breaks	4
48	Sjg	Spirea japonica 'Goldflame'		30-40	3L	Bushy; 3 breaks	4
295	Sj	Spirea japonica 'Little Princess'		30-40	3L	Bushy; 3 breaks	4
266	Vd	Viburnum davidii		20-30	3L	Bushy; 3 breaks	5

Qty	Abbr	Species	Height (cm)	Pot Size (Litres)	Specification	Density (mm/ctrs)
65	Ef	<i>Euonymus fortunei</i> 'Emerald Gaiety'	40-60	5L	Bushy; 9 breaks	300ctrs double staggered rows, 300 between rows
247	Lo	<i>Ligustrum ovalifolium</i> 'Aureum'	40-60	3L	Branched; 7 breaks	300ctrs double staggered rows, 300 between rows
353	Ps	<i>Prunus x cistena</i>	40-60	3L	Branched; 3 breaks	300ctrs double staggered rows, 300 between rows

Once mature, hedges to be maintained at a height of 1.0m.