



Front Elevation - from Crown Drive

Side Elevation


Rear Elevation

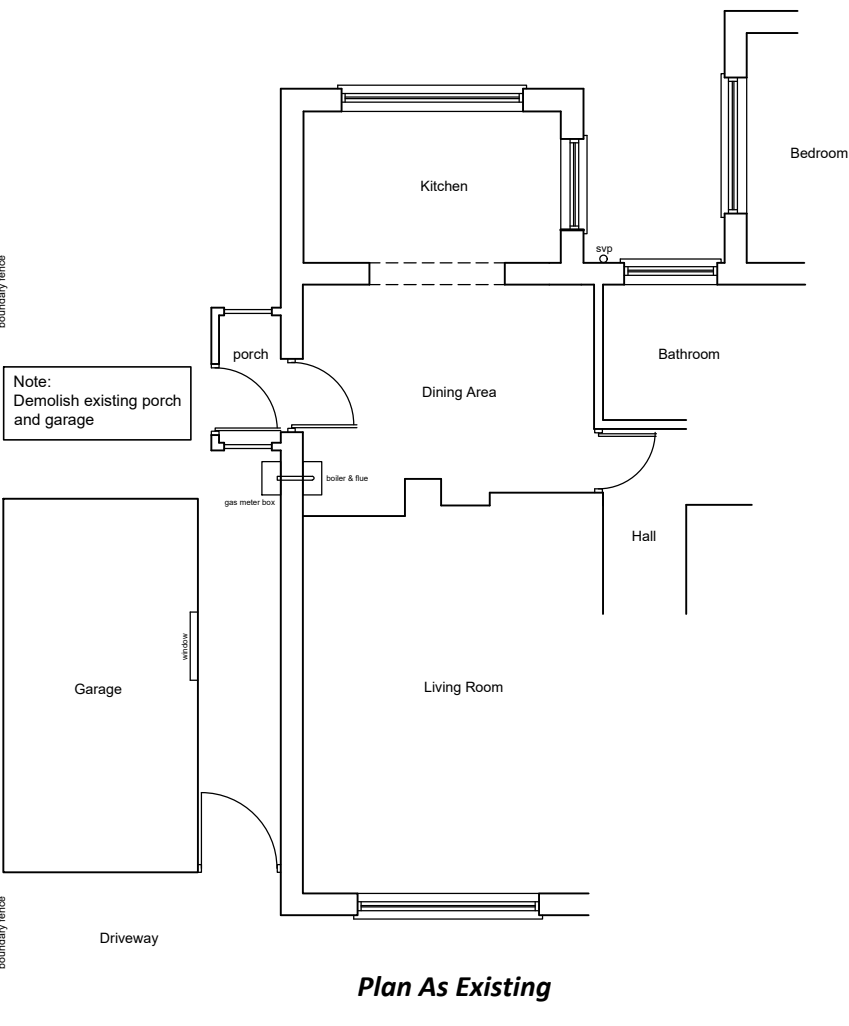


Plan As Existing

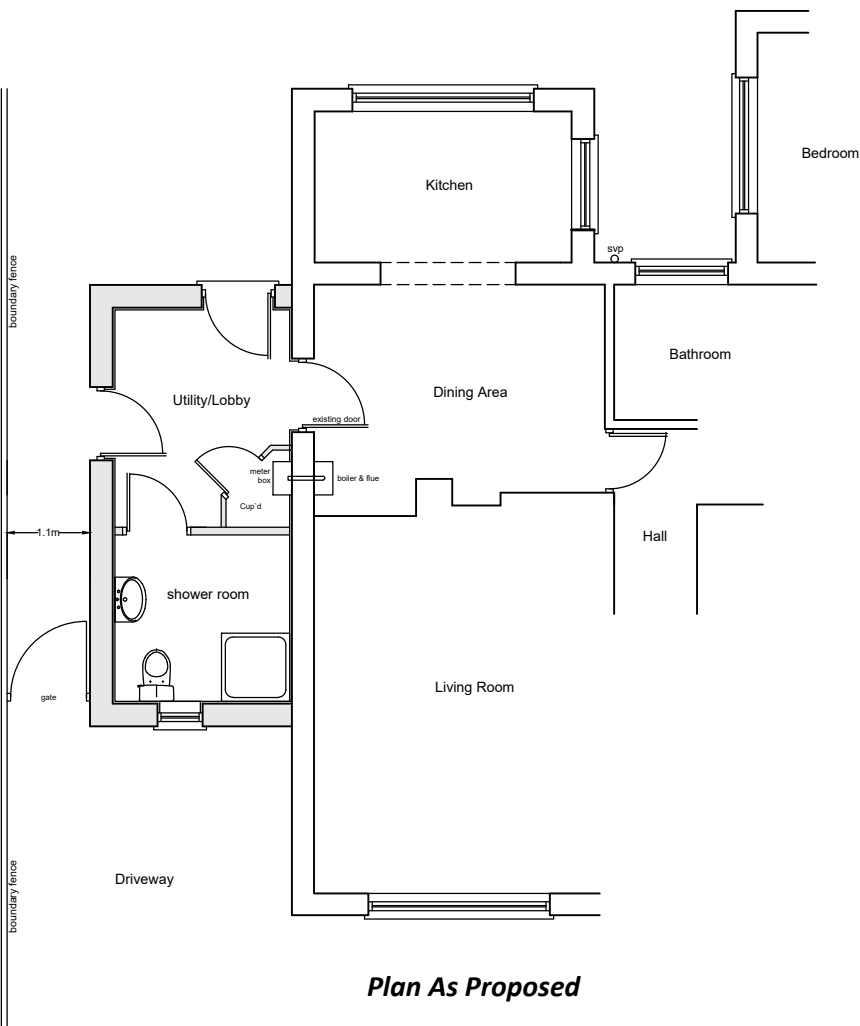

Plan As Proposed

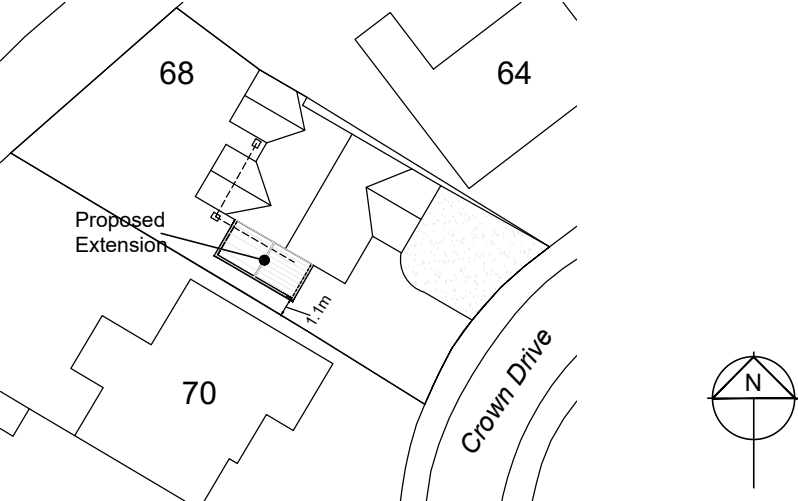

Block Plan - 1:500 scale

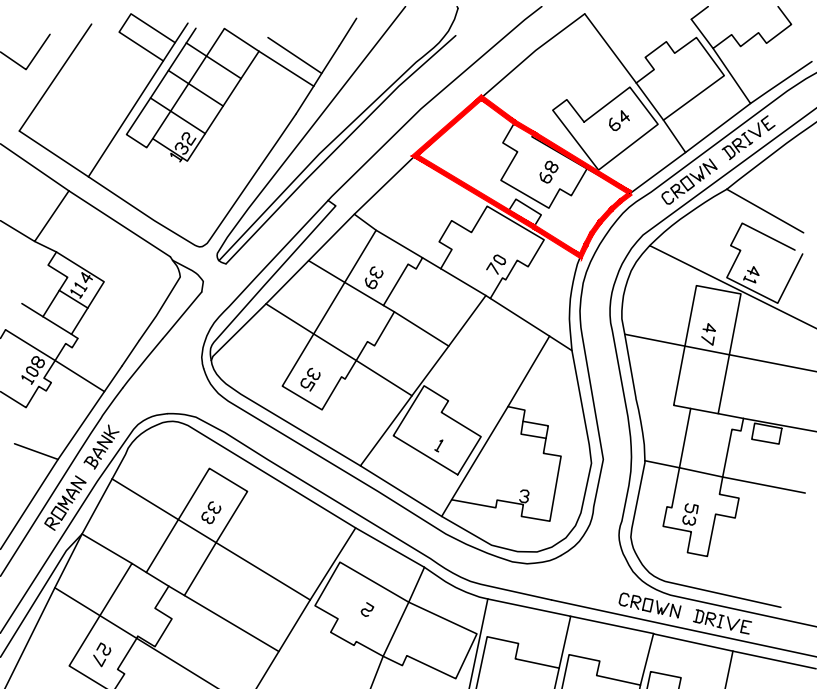

Location Plan - 1:1250 scale