


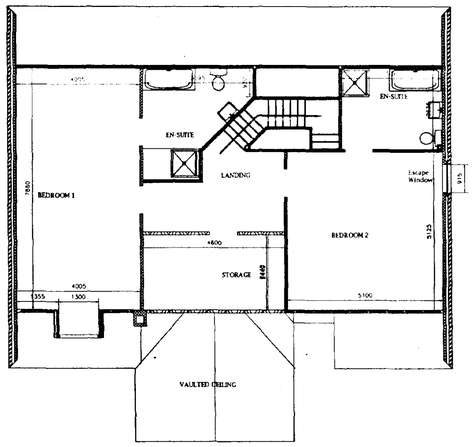


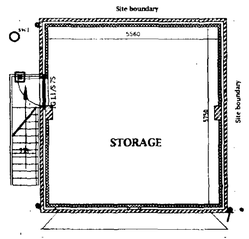


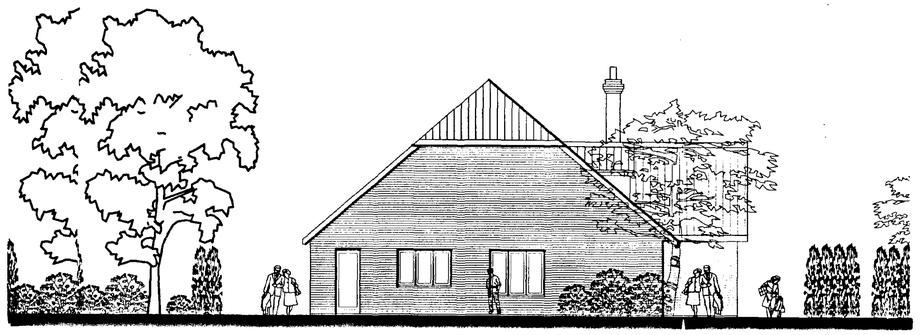


WEST ELEVATION

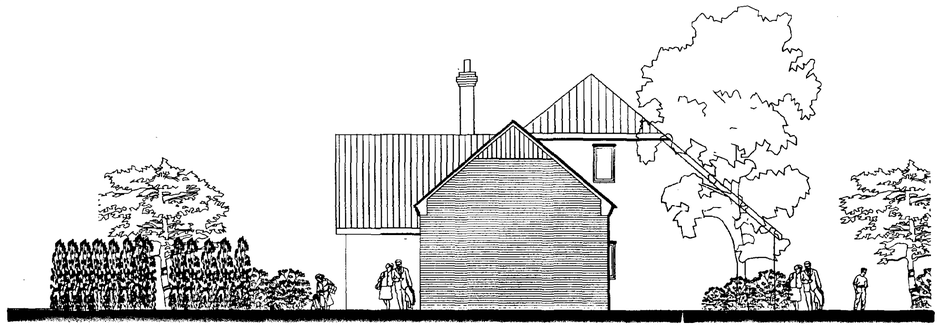


EAST ELEVATION

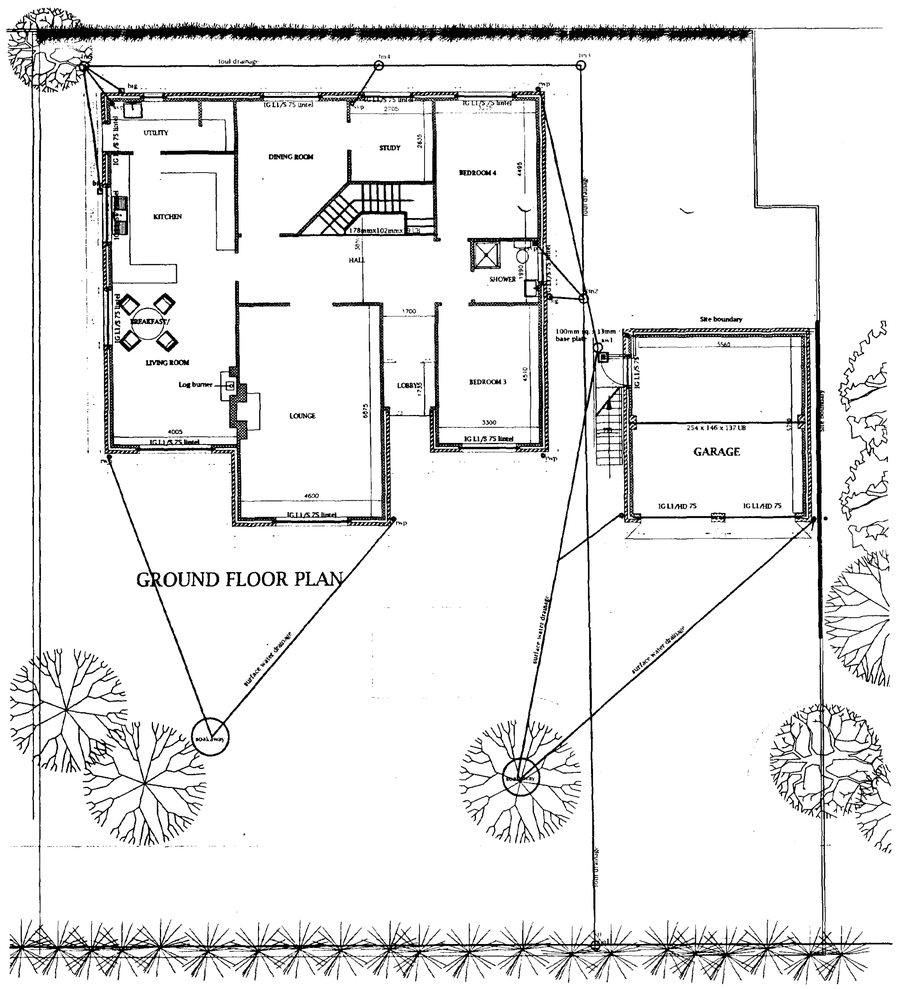


GROUND FLOOR PLAN

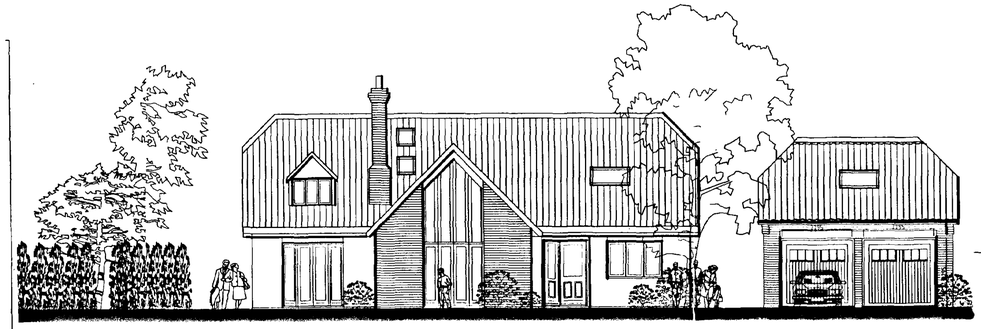


SOUTH ELEVATION

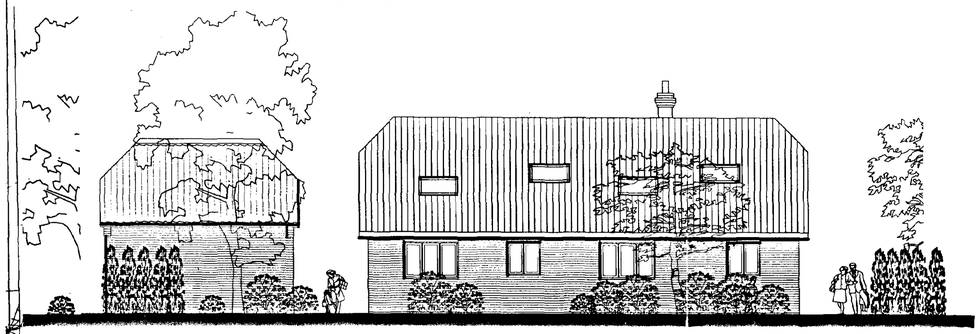

NORTH ELEVATION

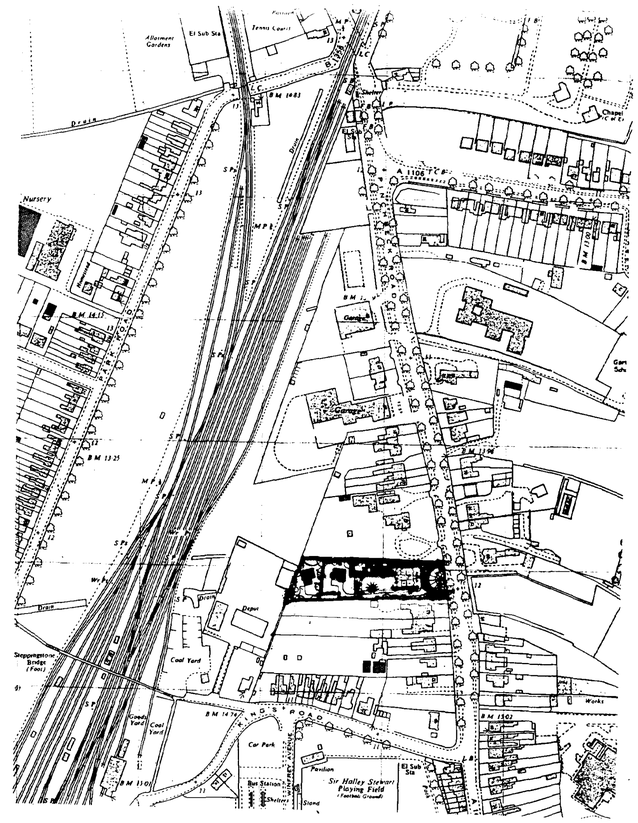

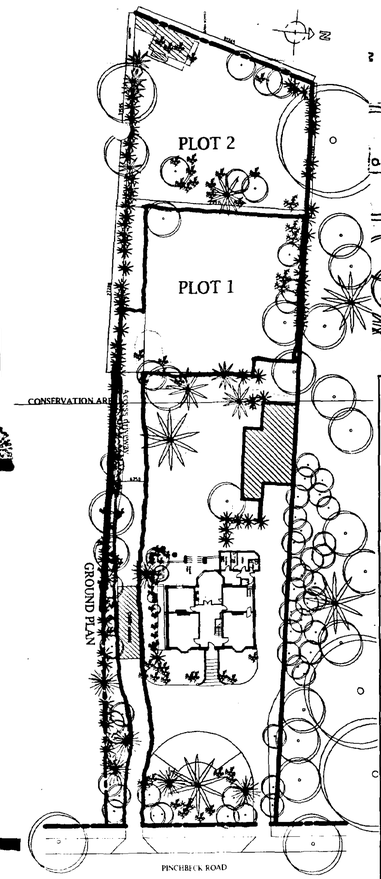

SITE PLAN

APPROVED PLANS
Scale A1
Planning
30 OCT 2003
Ref H16/0711/03/F

JOHN D LYNCH
partnership
CHARTERED ARCHITECTS

Client:-
G P Construction and Developments Ltd


Project:-
New Dwelling at Plot 1 Mercia Lodge


Plan
Plans & Elevations

Date	*Drawn*
Sept. 2003	**JDL**


Job No.	*Drawing No.*
1589	**WD2**

Scale.	*Revision No.*
1:100, 1:500 & 1:2500	

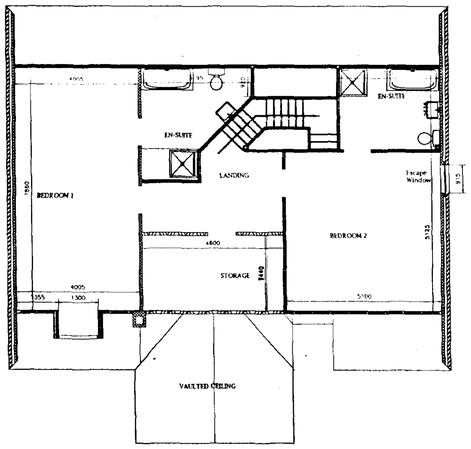


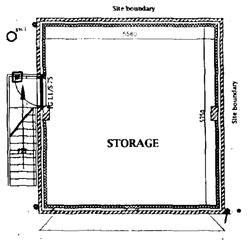


GROUND FLOOR PLAN

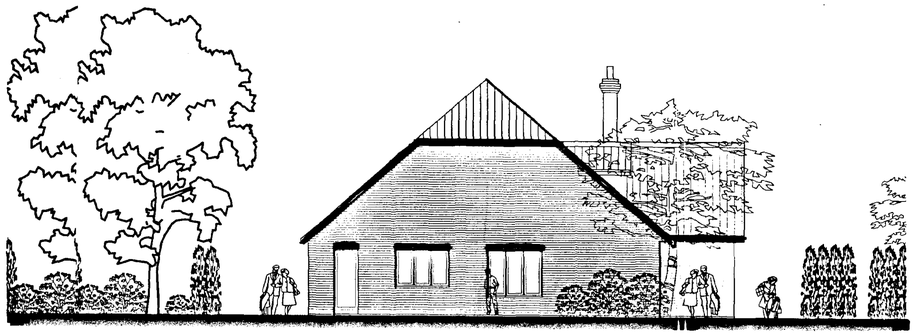


WEST ELEVATION

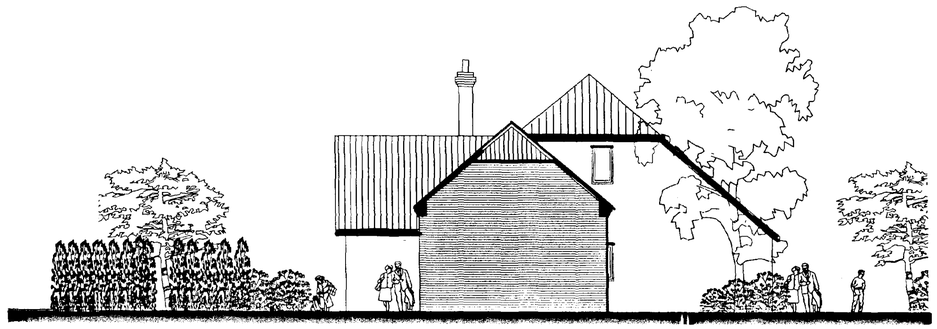


EAST ELEVATION

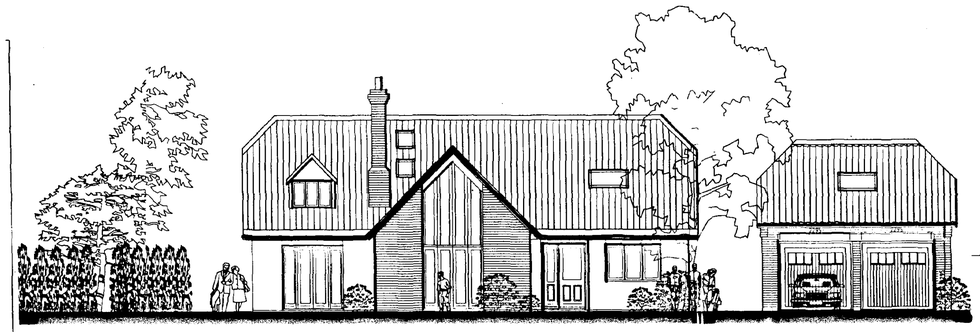


SOUTH ELEVATION

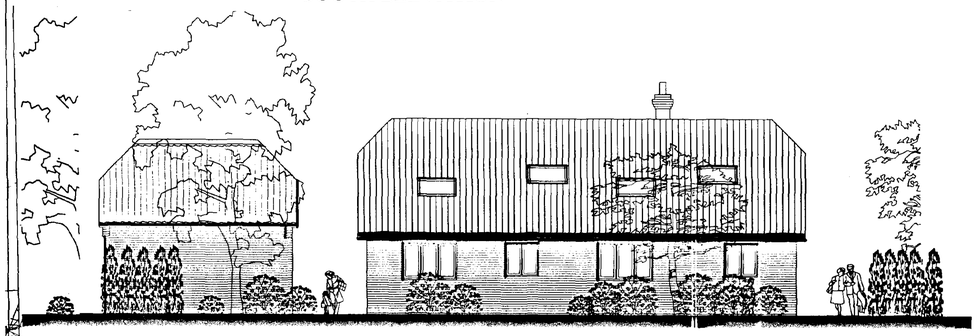

NORTH ELEVATION

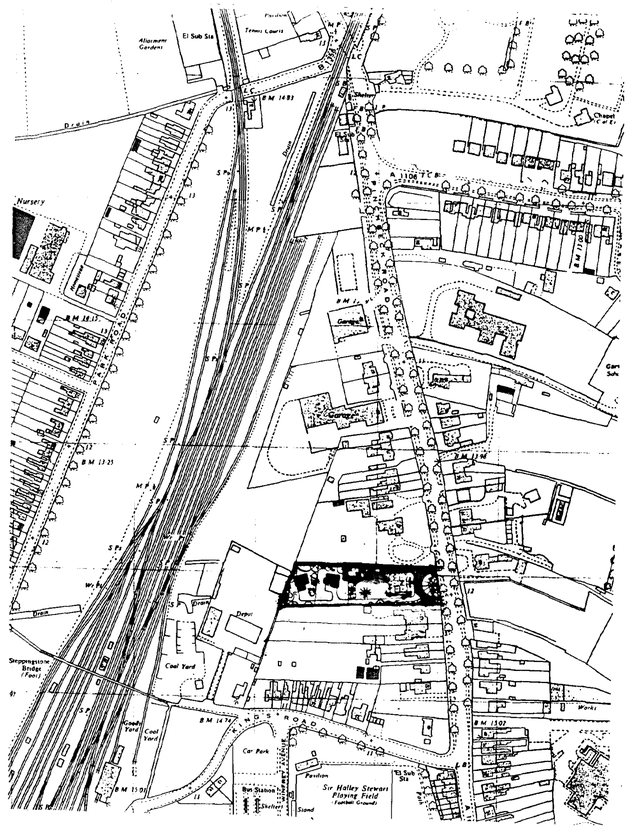

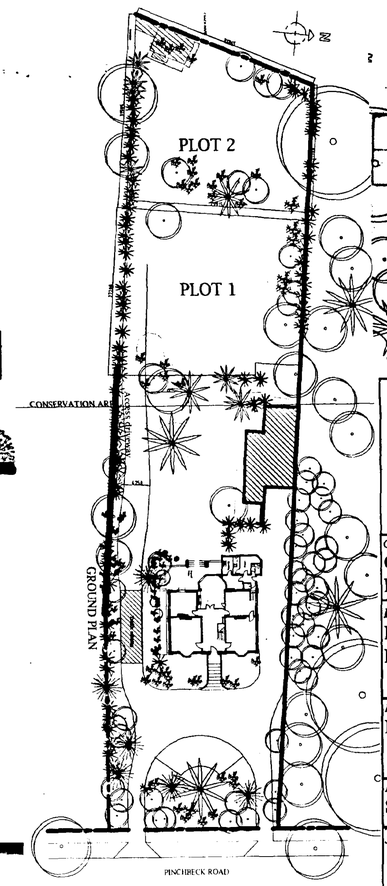

SITE PLAN

AMENDED PLAN
Ref. A2

07/11/03

JOHN D LYNCH
partnership
CHARTERED ARCHITECTS

Client:-
G P Construction and Developments Ltd

Project:-
New Dwelling at Plot 1 Mercia Lodge


Plan
Plans & Elevations

Date :	Drawn
Sept. 2003	**JDL**


Job No.	Drawing No.
1589	**WD2**

Scale.	Revision No.
1:100, 1:500 & 1:2500	


All site dimensions to be checked before work commences.

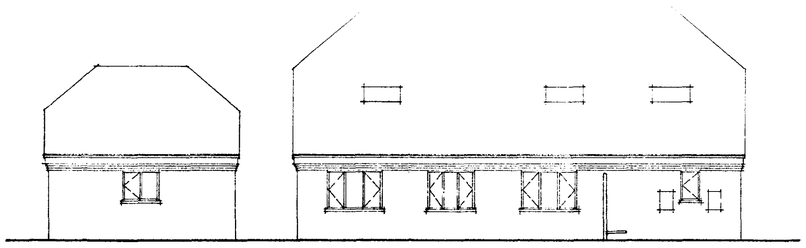


NORTH ELEVATION

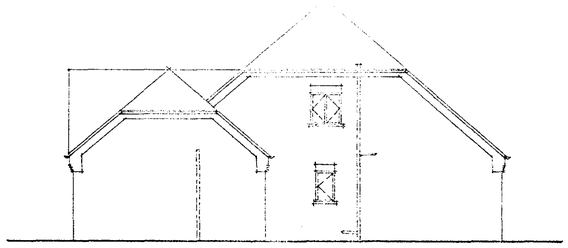


EAST ELEVATION

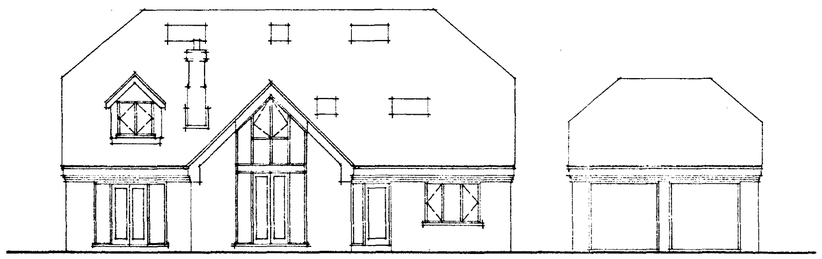


SOUTH ELEVATION

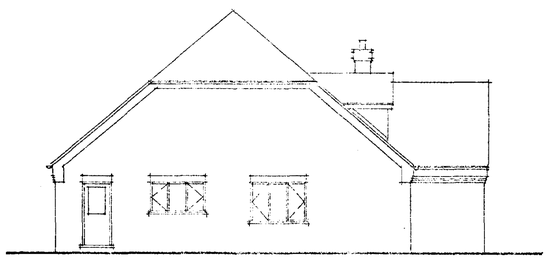

WEST ELEVATION

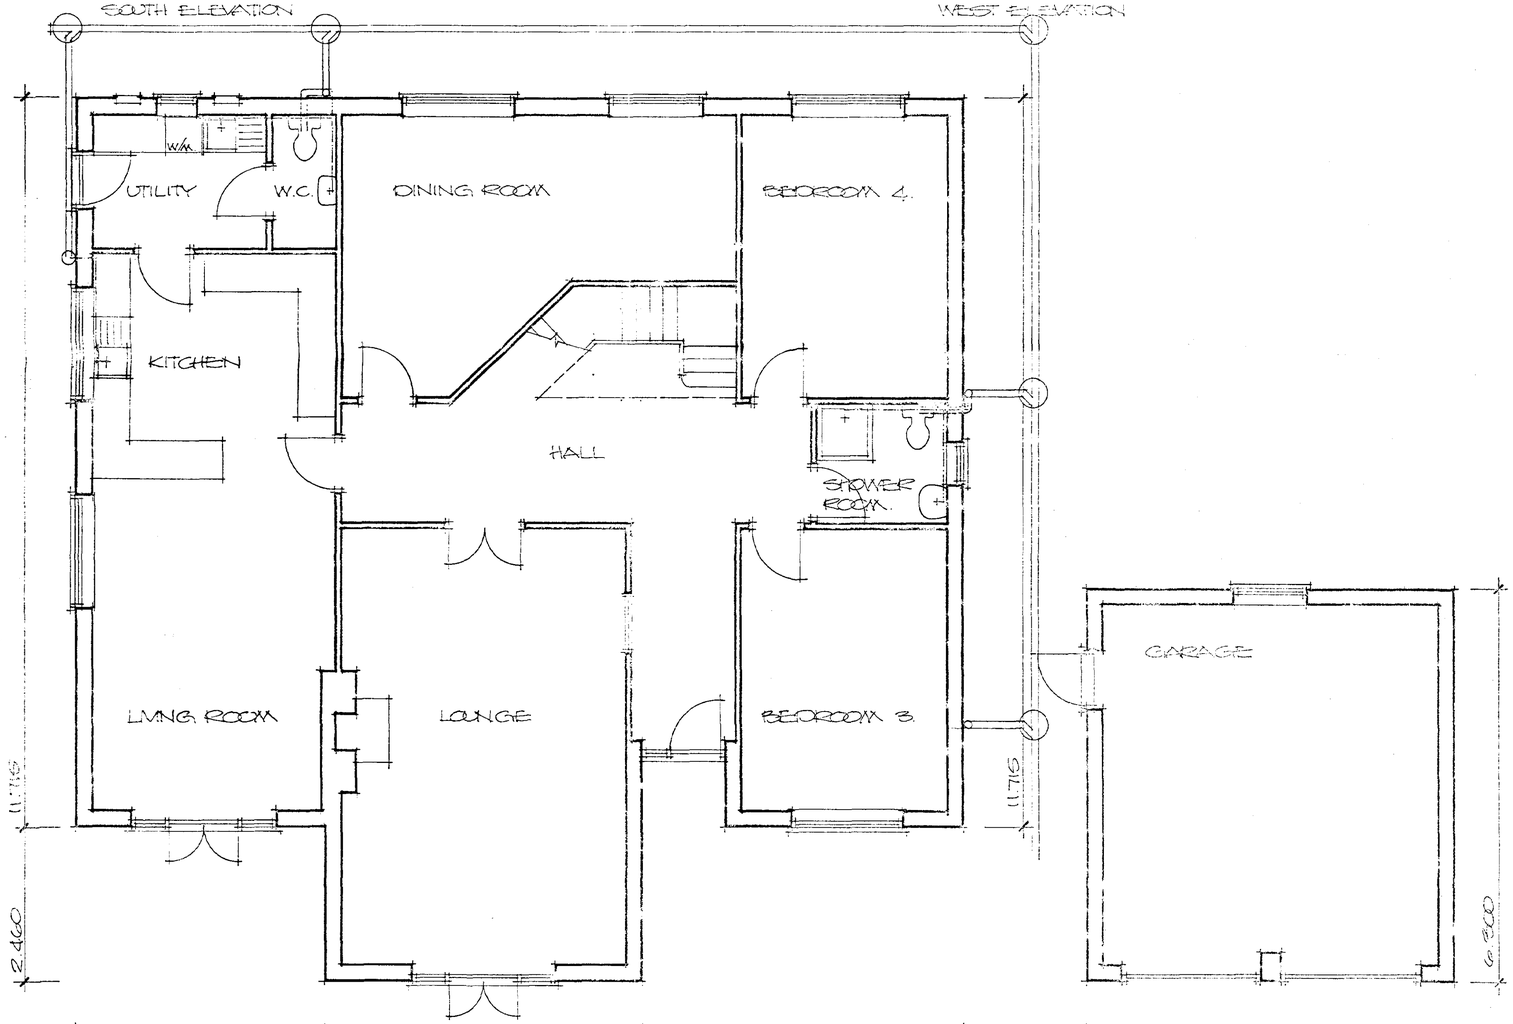

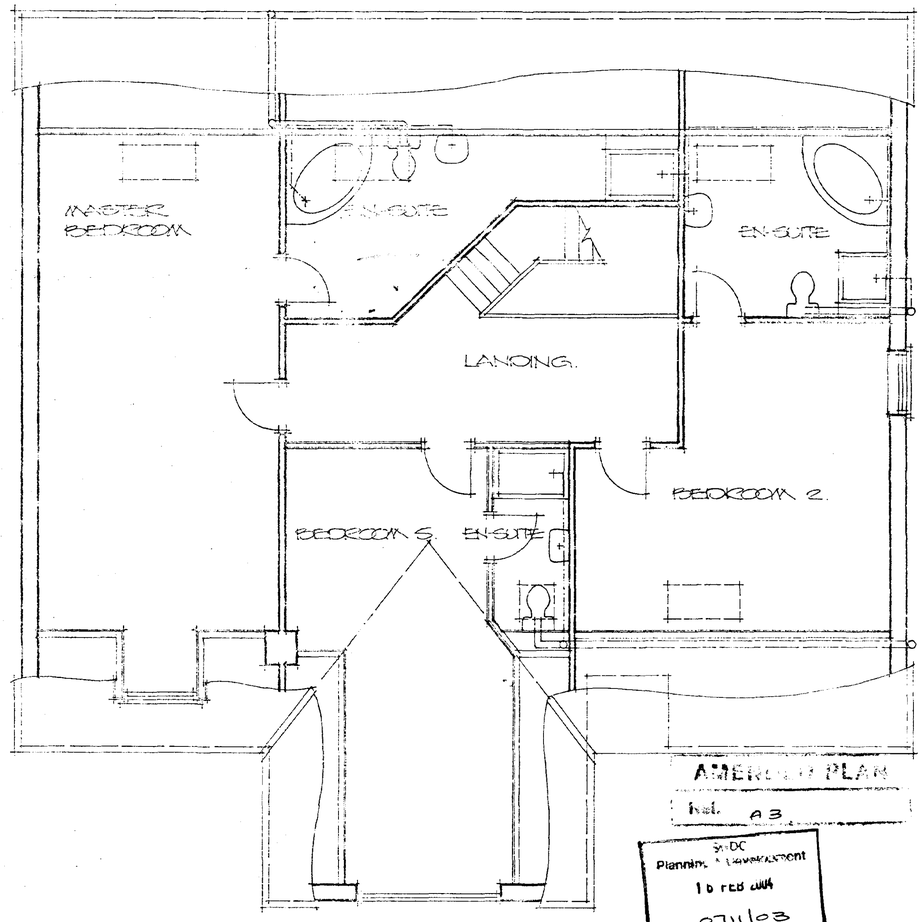

ADDITIONAL PLAN

Incl. A3

SHDC
Planning & Development
10 FEB 2004
Ref 0711/03

Project
PROPOSED CHALET BUNGALOW AND GARAGE PLOT 1
MERCIA LODGE,
PINCHBECK ROAD
SPALDING.

ALAN HORNSBY
ARCHITECTURAL SERVICES
'Little Acre'
Peak Hill, Cowbit,
Spalding, Lincs. PE12 6AW
Tel. Holbeach (01406) 380591

Client
G.P.CONSTRUCTION AND DEVELOPMENTS LTD


Scale 1:50/1:100

Date Feb 04


Drg. no. 04/05/01

Do not scale off this drawing


All site dimensions to be checked before work commences.

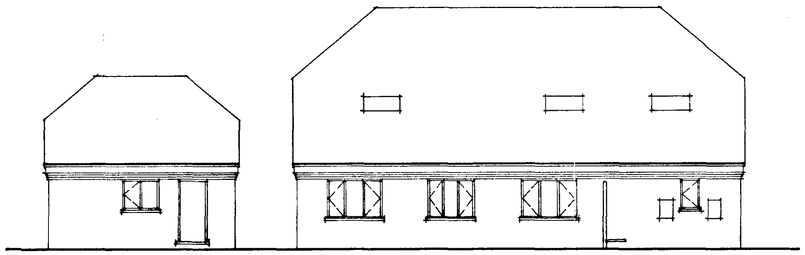


NORTH ELEVATION

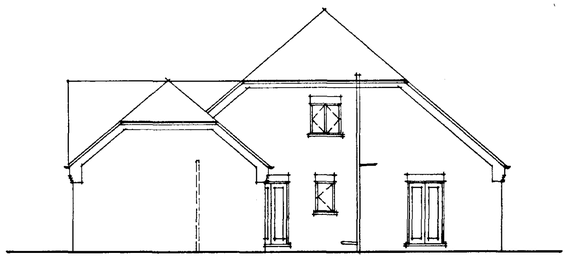


EAST ELEVATION

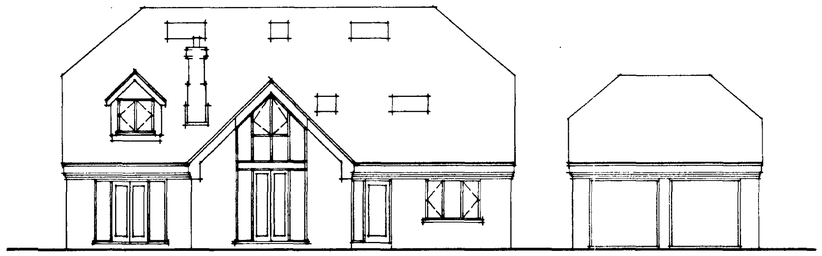



SOUTH ELEVATION

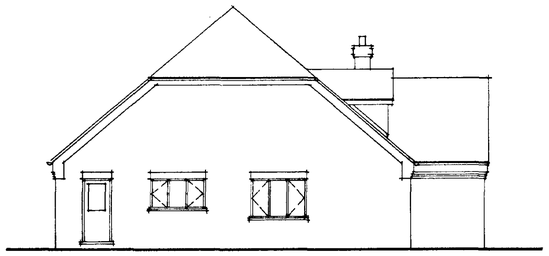

WEST ELEVATION

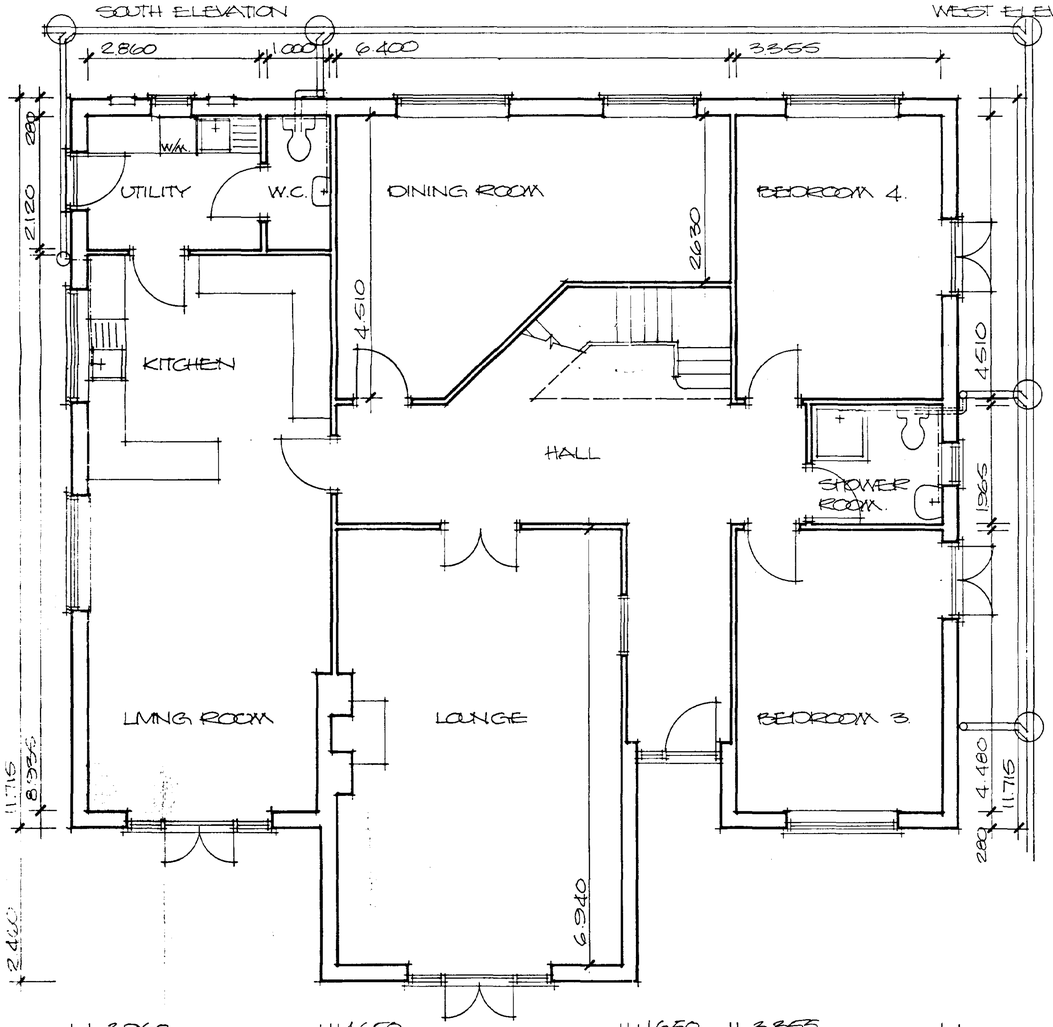

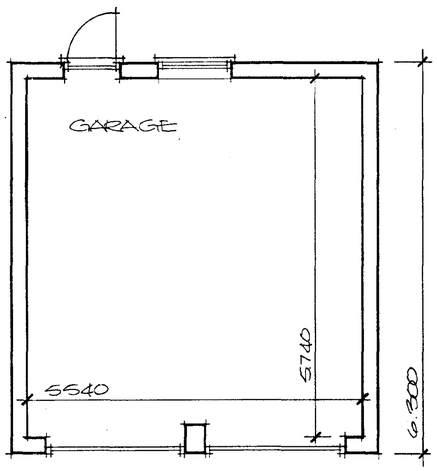

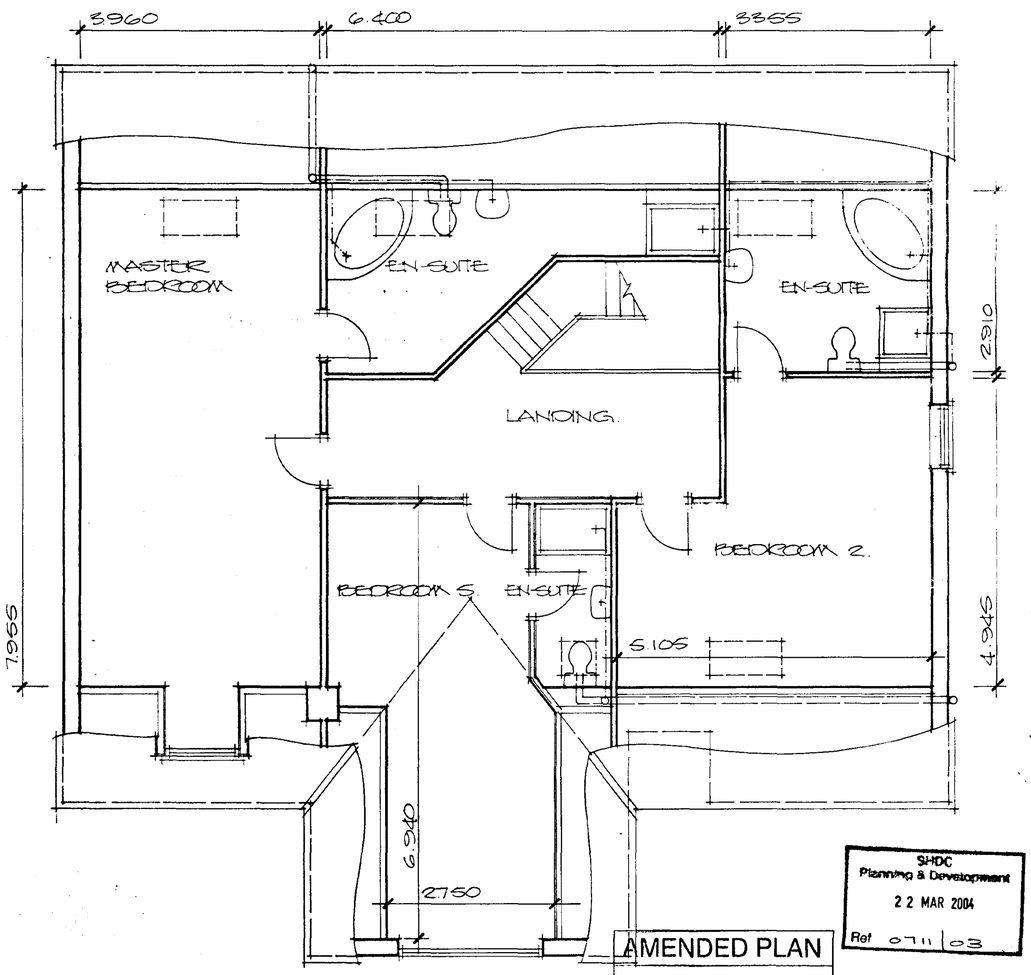

SHDC
Planning & Development
22 MAR 2004
Ref 0711/03


AMENDED PLAN
Ref A4.

Project
PROPOSED CHALET BUNGALOW AND GARAGE PLOT 1
MERCIA LODGE,
PINCHBECK ROAD,
SPALDING.


ALAN HORNSBY
ARCHITECTURAL SERVICES
'Little Acre'
Peak Hill, Cowbit,
Spalding, Lincs. PE12 6AW
Tel. Holbeach (01406) 380591

Client
G.P.CONSTRUCTION AND DEVELOPMENTS LTD


Scale 1:50/1:100
Date Feb. 04
Drg. no. 04/05/01B

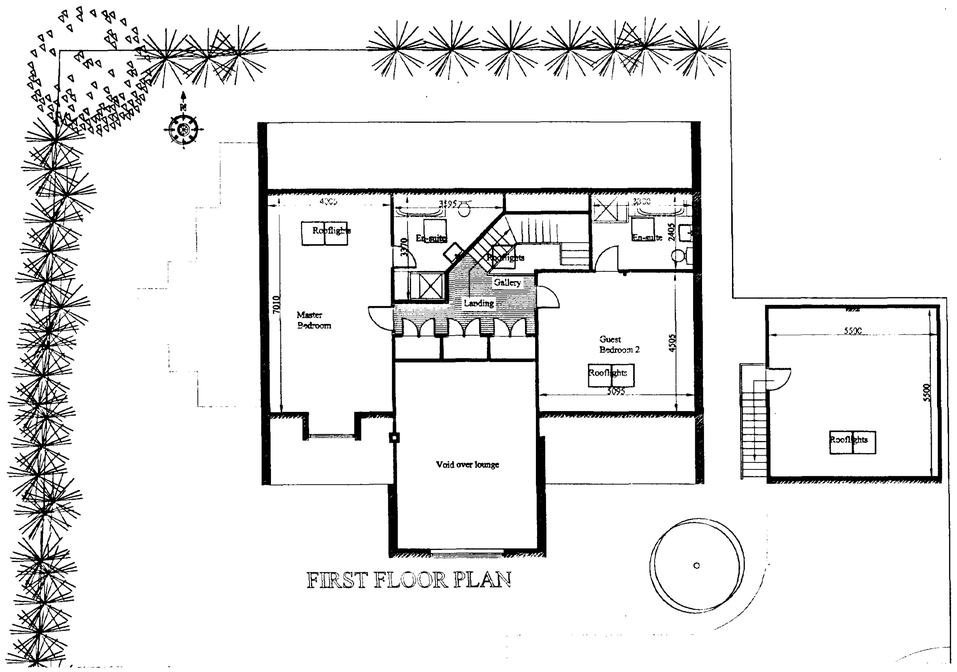


FIRST FLOOR PLAN

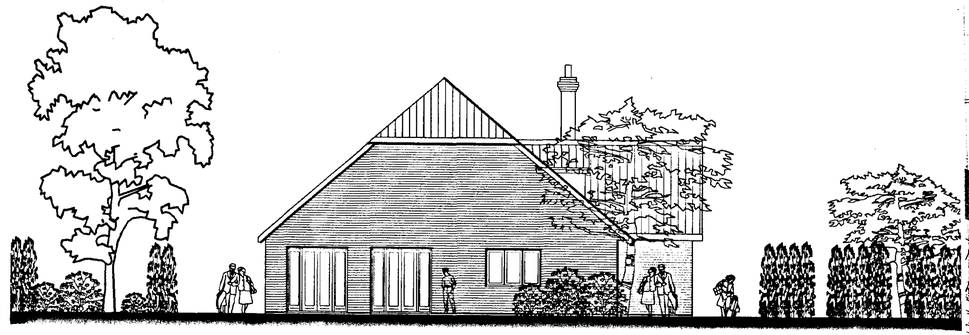


WEST ELEVATION

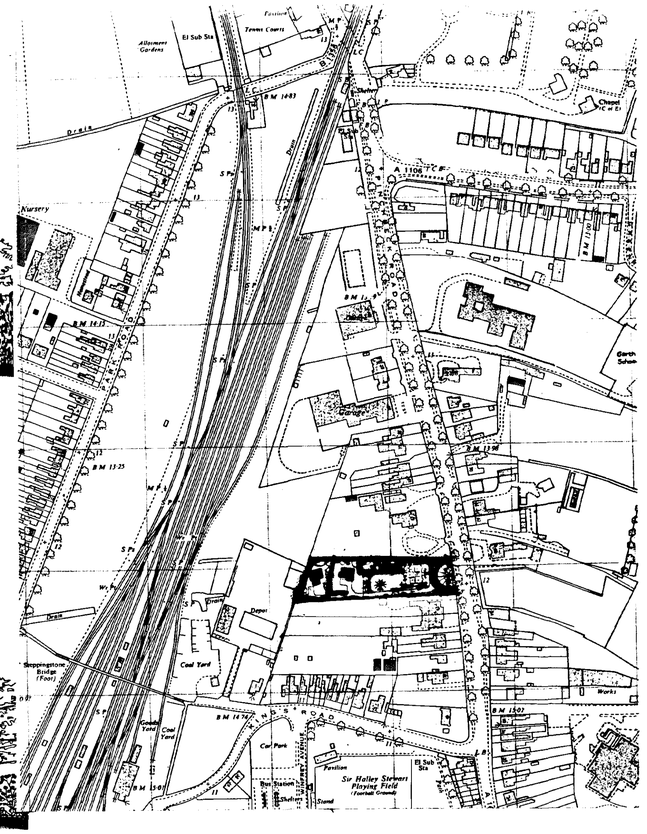

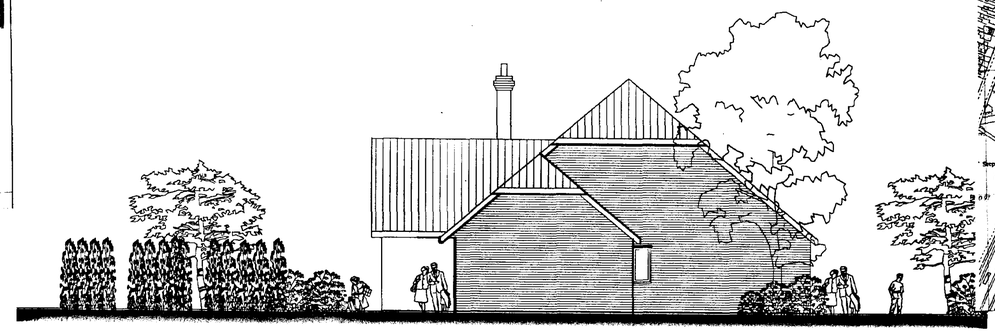


EAST ELEVATION

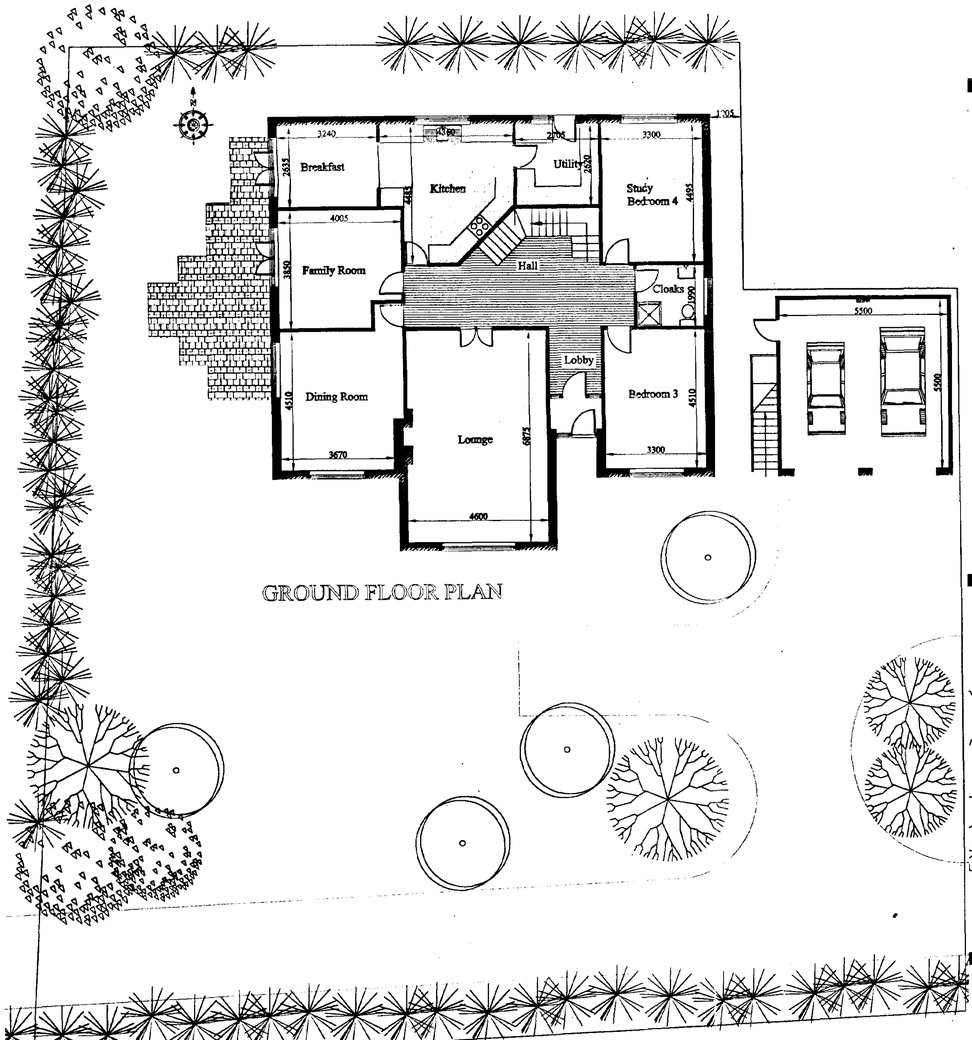


GROUND FLOOR PLAN



SOUTH ELEVATION

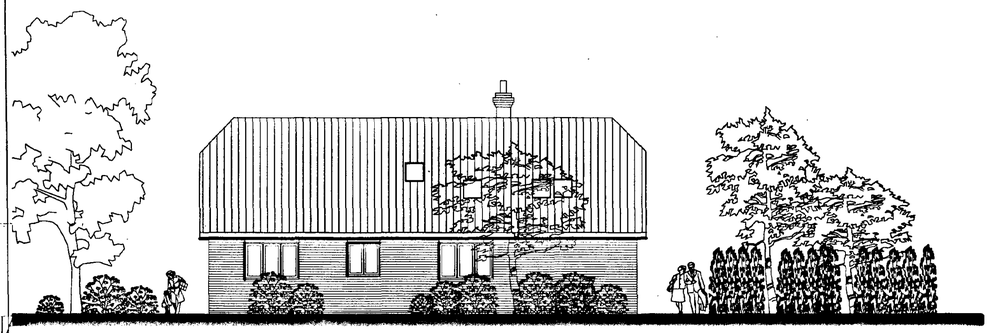

NORTH ELEVATION

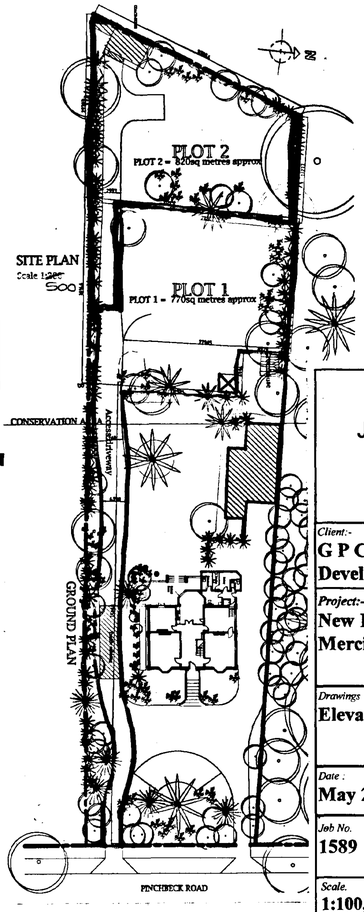

DETERMINED PLAN

SHDC
Planning & Development
- 4 JUN 2003
Ref 711/03

JOHN D LYNCH
partnership
CHARTERED ARCHITECTS

Client:-
G P Construction and Developments Ltd

Project:-
New Dwelling at Plot 1 Mercia Lodge

Drawings
Elevations and plans

Date :	*Drawn*
May 2003	**JDL**

Job No.	*Drawing No.*
1589	**SD 2**

Scale.	*Revision No.*
1:100, 1:500 1:2500	*A*