

This drawing is copyright and may not be altered, traced, copied, photographed or used for any purpose other than that for which it is issued without consent of Broadgate Builders (Spalding) Ltd.

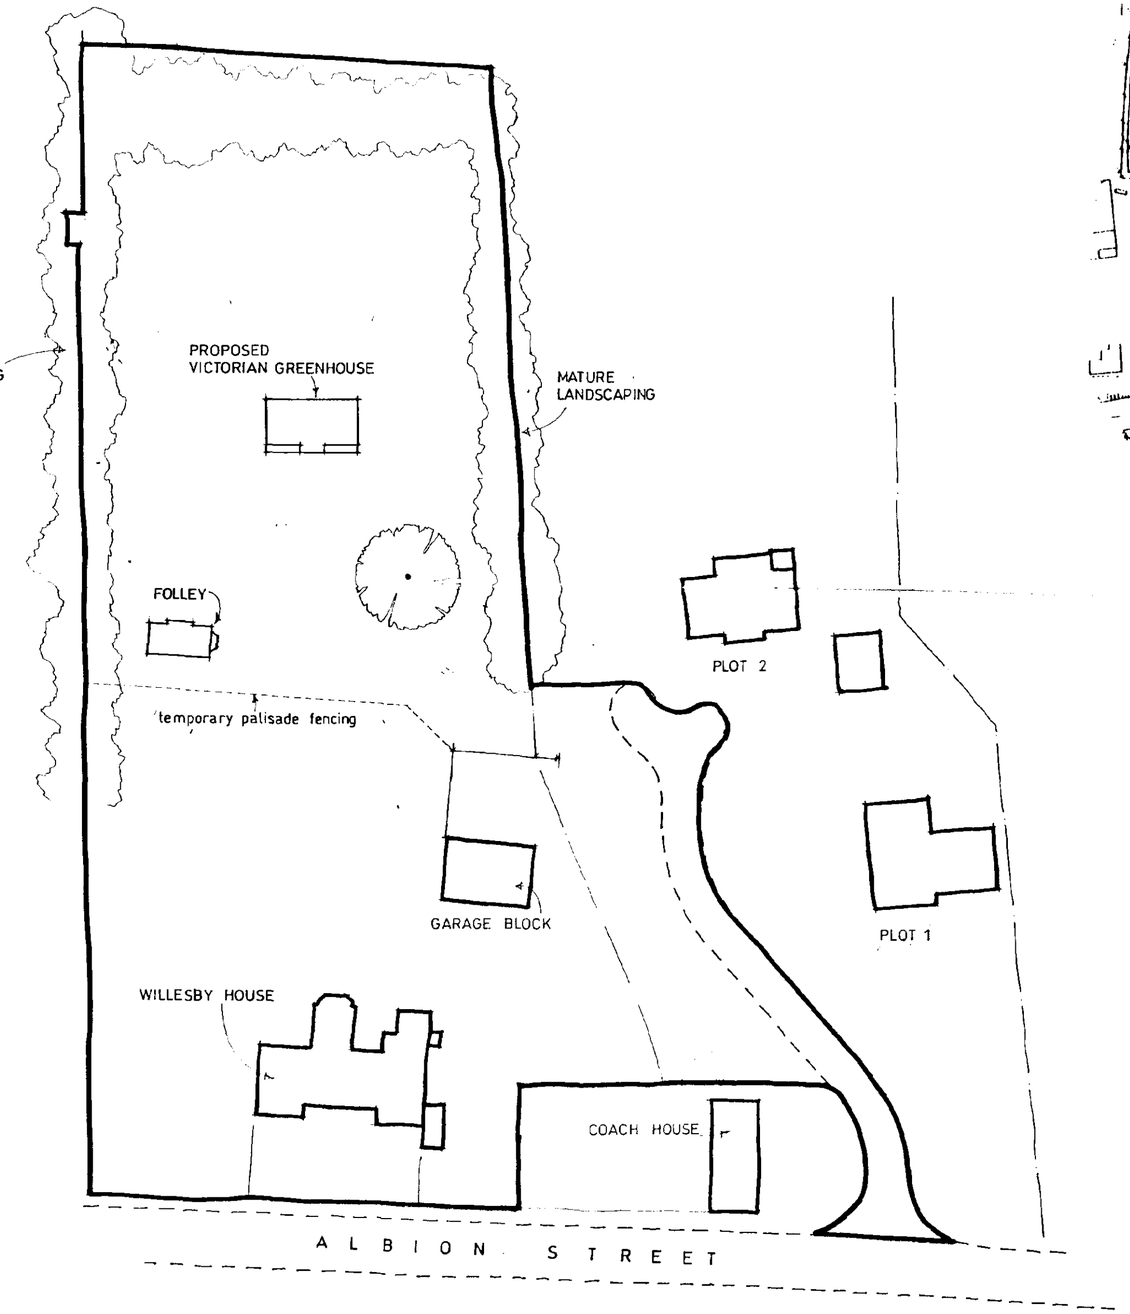

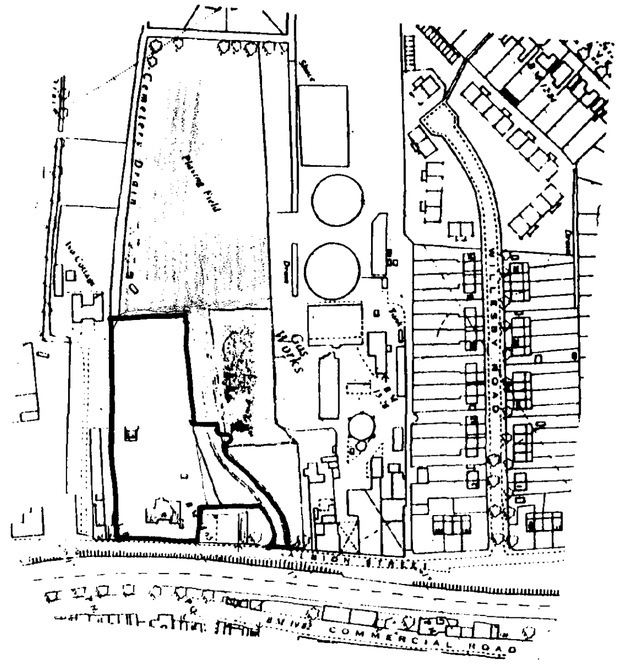

Broadgate Homes
Broadgate Builders (Spalding) Ltd
Broadgate House, Weston Hills,
Spalding, Lincolnshire, PE12 6DB.
Telephone: (01406) 380532 Fax: (01406) 38[illegible]

PROJECT TITLE

WILLESBY HOUSE.
Albion Street,
Spalding, Lincs.


SOUTH HOLLAND DC
HOUSING & PLANNING
25 JUN 1997
Ref: 0711/97

REV	DESCRIPTION	DATE	BY


SCALE: 1:500 & 1:2500
DRAWN:
DATE: May 1997
DRAWING No.: 97007/960[illegible]sl

This drawing is copyright and may not be altered, traced, copied photographed or used for any purpose other than that for which it is issued without consent of Broadgate Builders (Spalding) Ltd.


DIMENSIONS GIVEN HERE ARE RAFTER SIZES AND UPRIGHTS

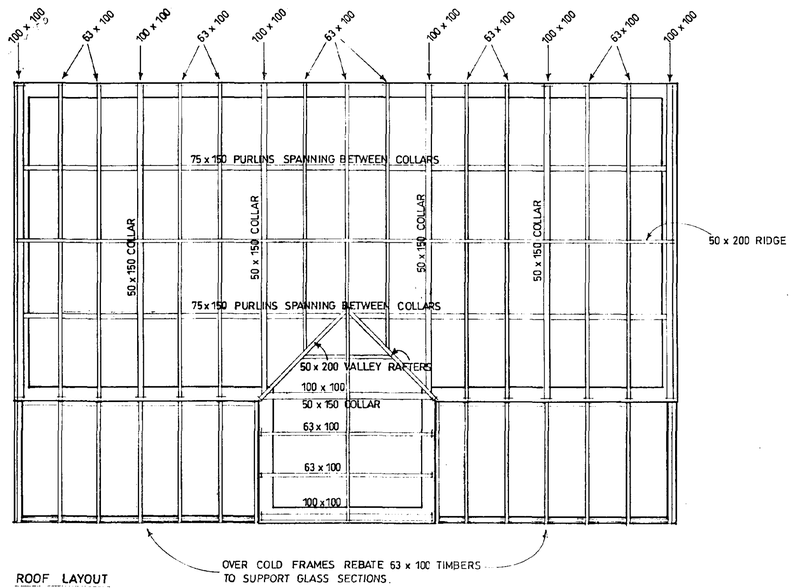


ROOF LAYOUT

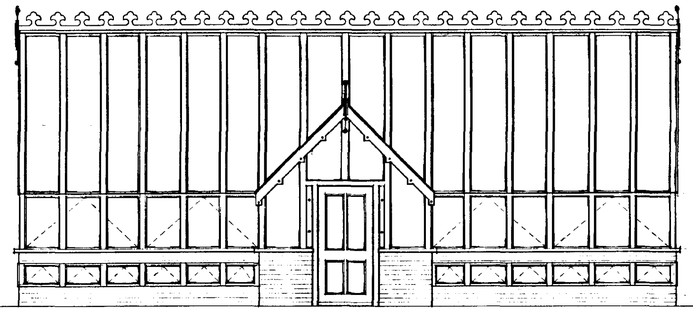


FRONT ELEVATION

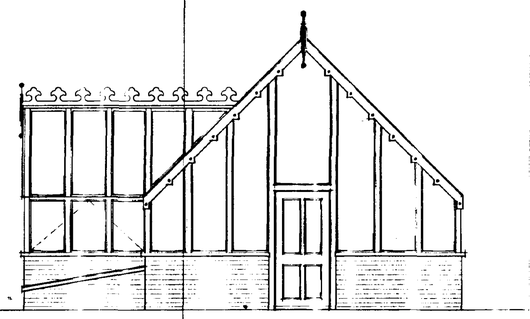


SIDE ELEVATION

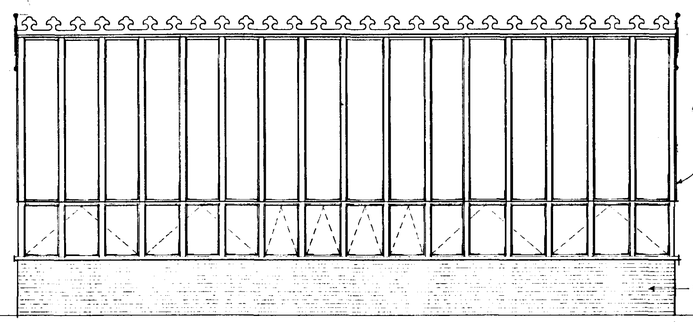


REAR ELEVATION

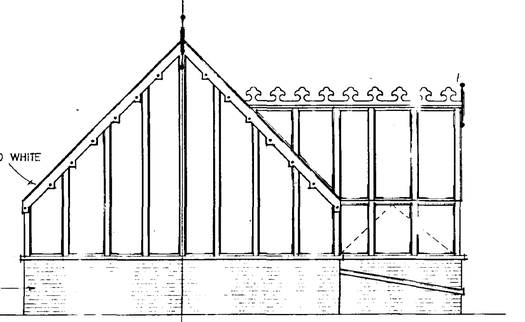



SIDE ELEVATION

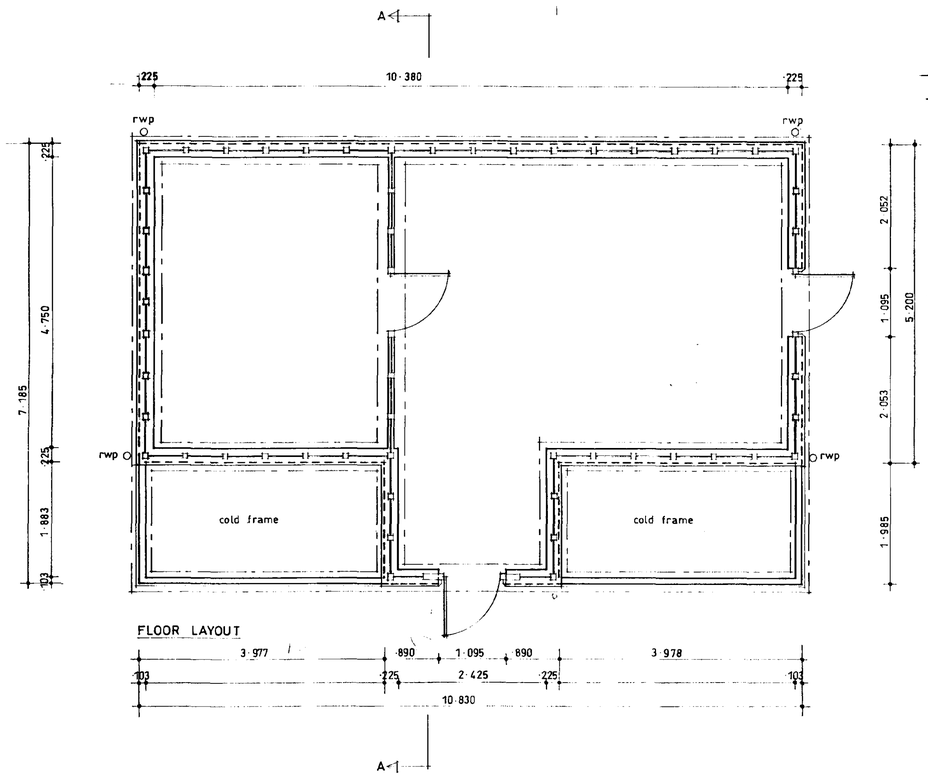


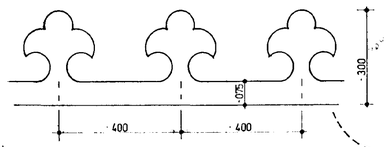


CRESTED RIDGE DETAIL scale 1-10

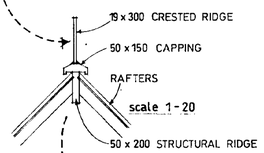

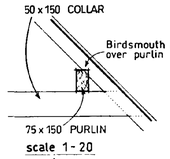


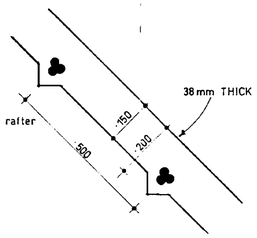

BARGE BOARD DETAIL scale 1-10

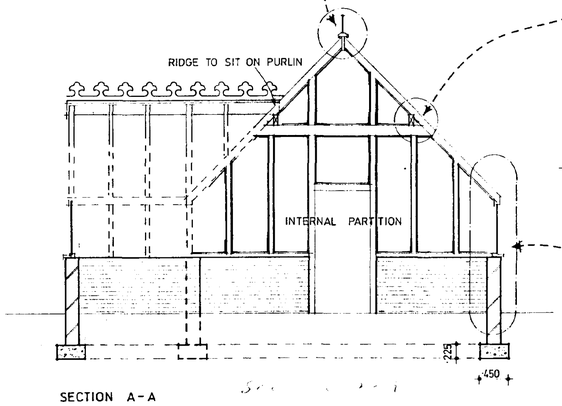

SECTION A-A

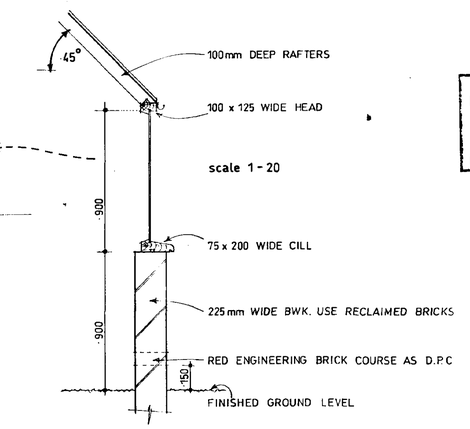

Broadgate Homes

Broadgate Builders (Spalding) Ltd
Broadgate House, Weston Hills,
Spalding, Lincolnshire, PE12 6DB.
Telephone: (01406) 380532 Fax: (01406) 380014

PROJECT TITLE

Proposed Victorian Greenhouse at :
Willesby House, Albion Street,
Spalding, Lincs.

DRAWING

SOUTH HOLLAND DC
HOUSING & PLANNING
25 JUN 1997
Ref: S/97/0711

REV	DESCRIPTION	DATE	BY

SCALE: 1:50 unless stated otherwise


DRAWN

DATE: May 1997


DRAWING No.: 9107-

This drawing is copyright and may not be altered, traced, copied, photographed or used for any purpose other than that for which it is issued without consent of Broadgate Builders (Spalding) Ltd.


DIMENSIONS GIVEN HERE ARE RAFTER SIZES AND UPRIGHTS

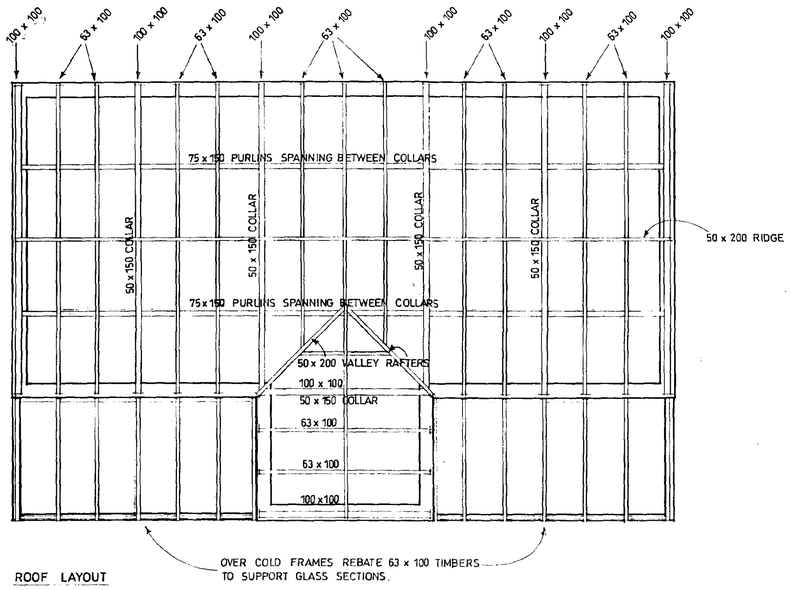


ROOF LAYOUT

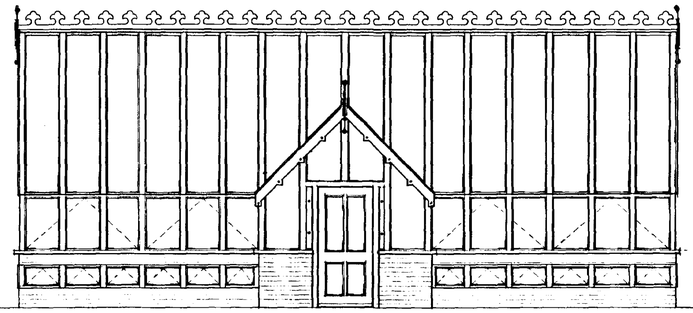


FRONT ELEVATION

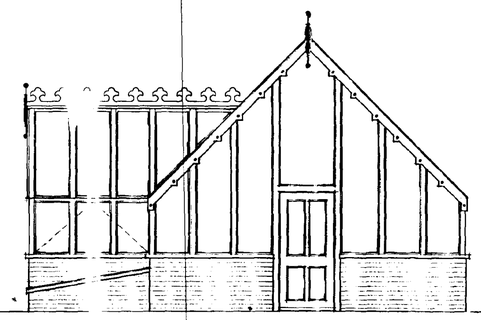


SIDE ELEVATION

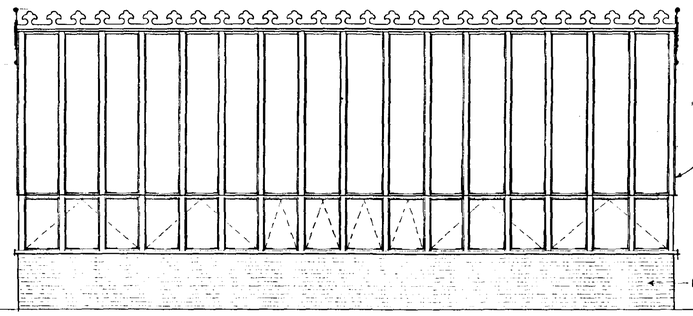


REAR ELEVATION

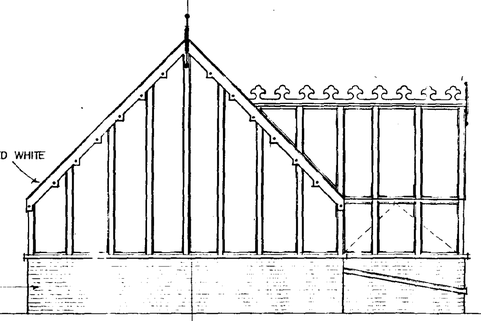

SIDE ELEVATION

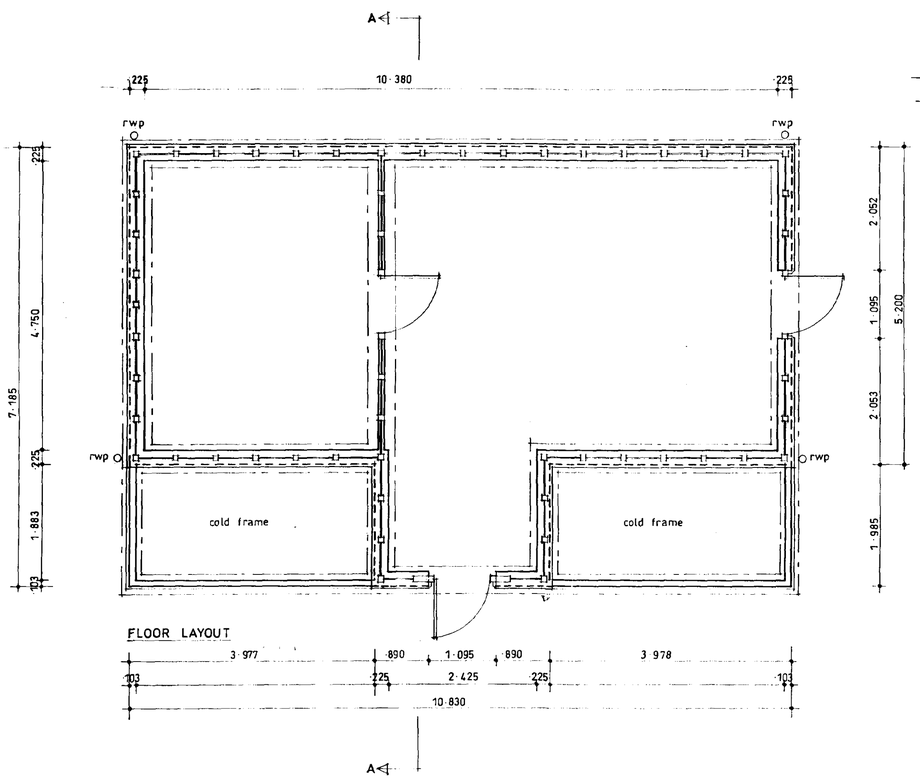


FLOOR LAYOUT

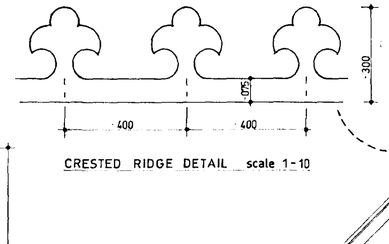


CRESTED RIDGE DETAIL scale 1-10


scale 1-20

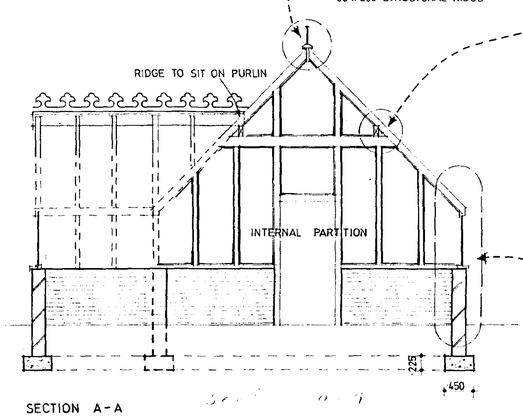


SECTION A-A

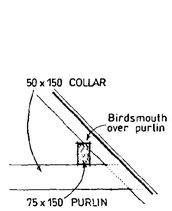

scale 1-20

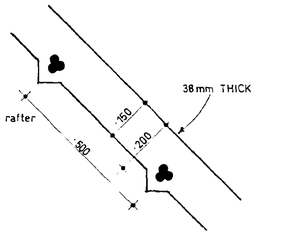

BARGE BOARD DETAIL scale 1-10

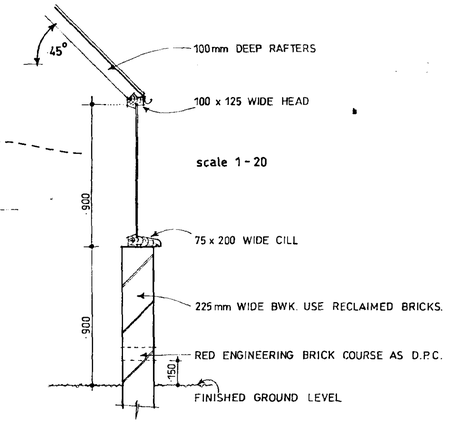

Broadgate Homes

Broadgate Builders (Spalding) Ltd
Broadgate House, Weston Hills,
Spalding, Lincolnshire, PE12 6DB.
Telephone: (01406) 380532 Fax: (01406) 380014

PROJECT TITLE

Proposed Victorian Greenhouse at : Willesby House, Albion Street, Spalding, Lincs.

DRAWING

SOUTH HOLLAND DC
HOUSING & PLANNING
25 JUN 1997
Ref: 97/1/97

REV	DESCRIPTION	DATE	BY

SCALE: 1:50 unless stated otherwise

DRAWN

DATE: May 1997

DRAWING No. 97007 1