

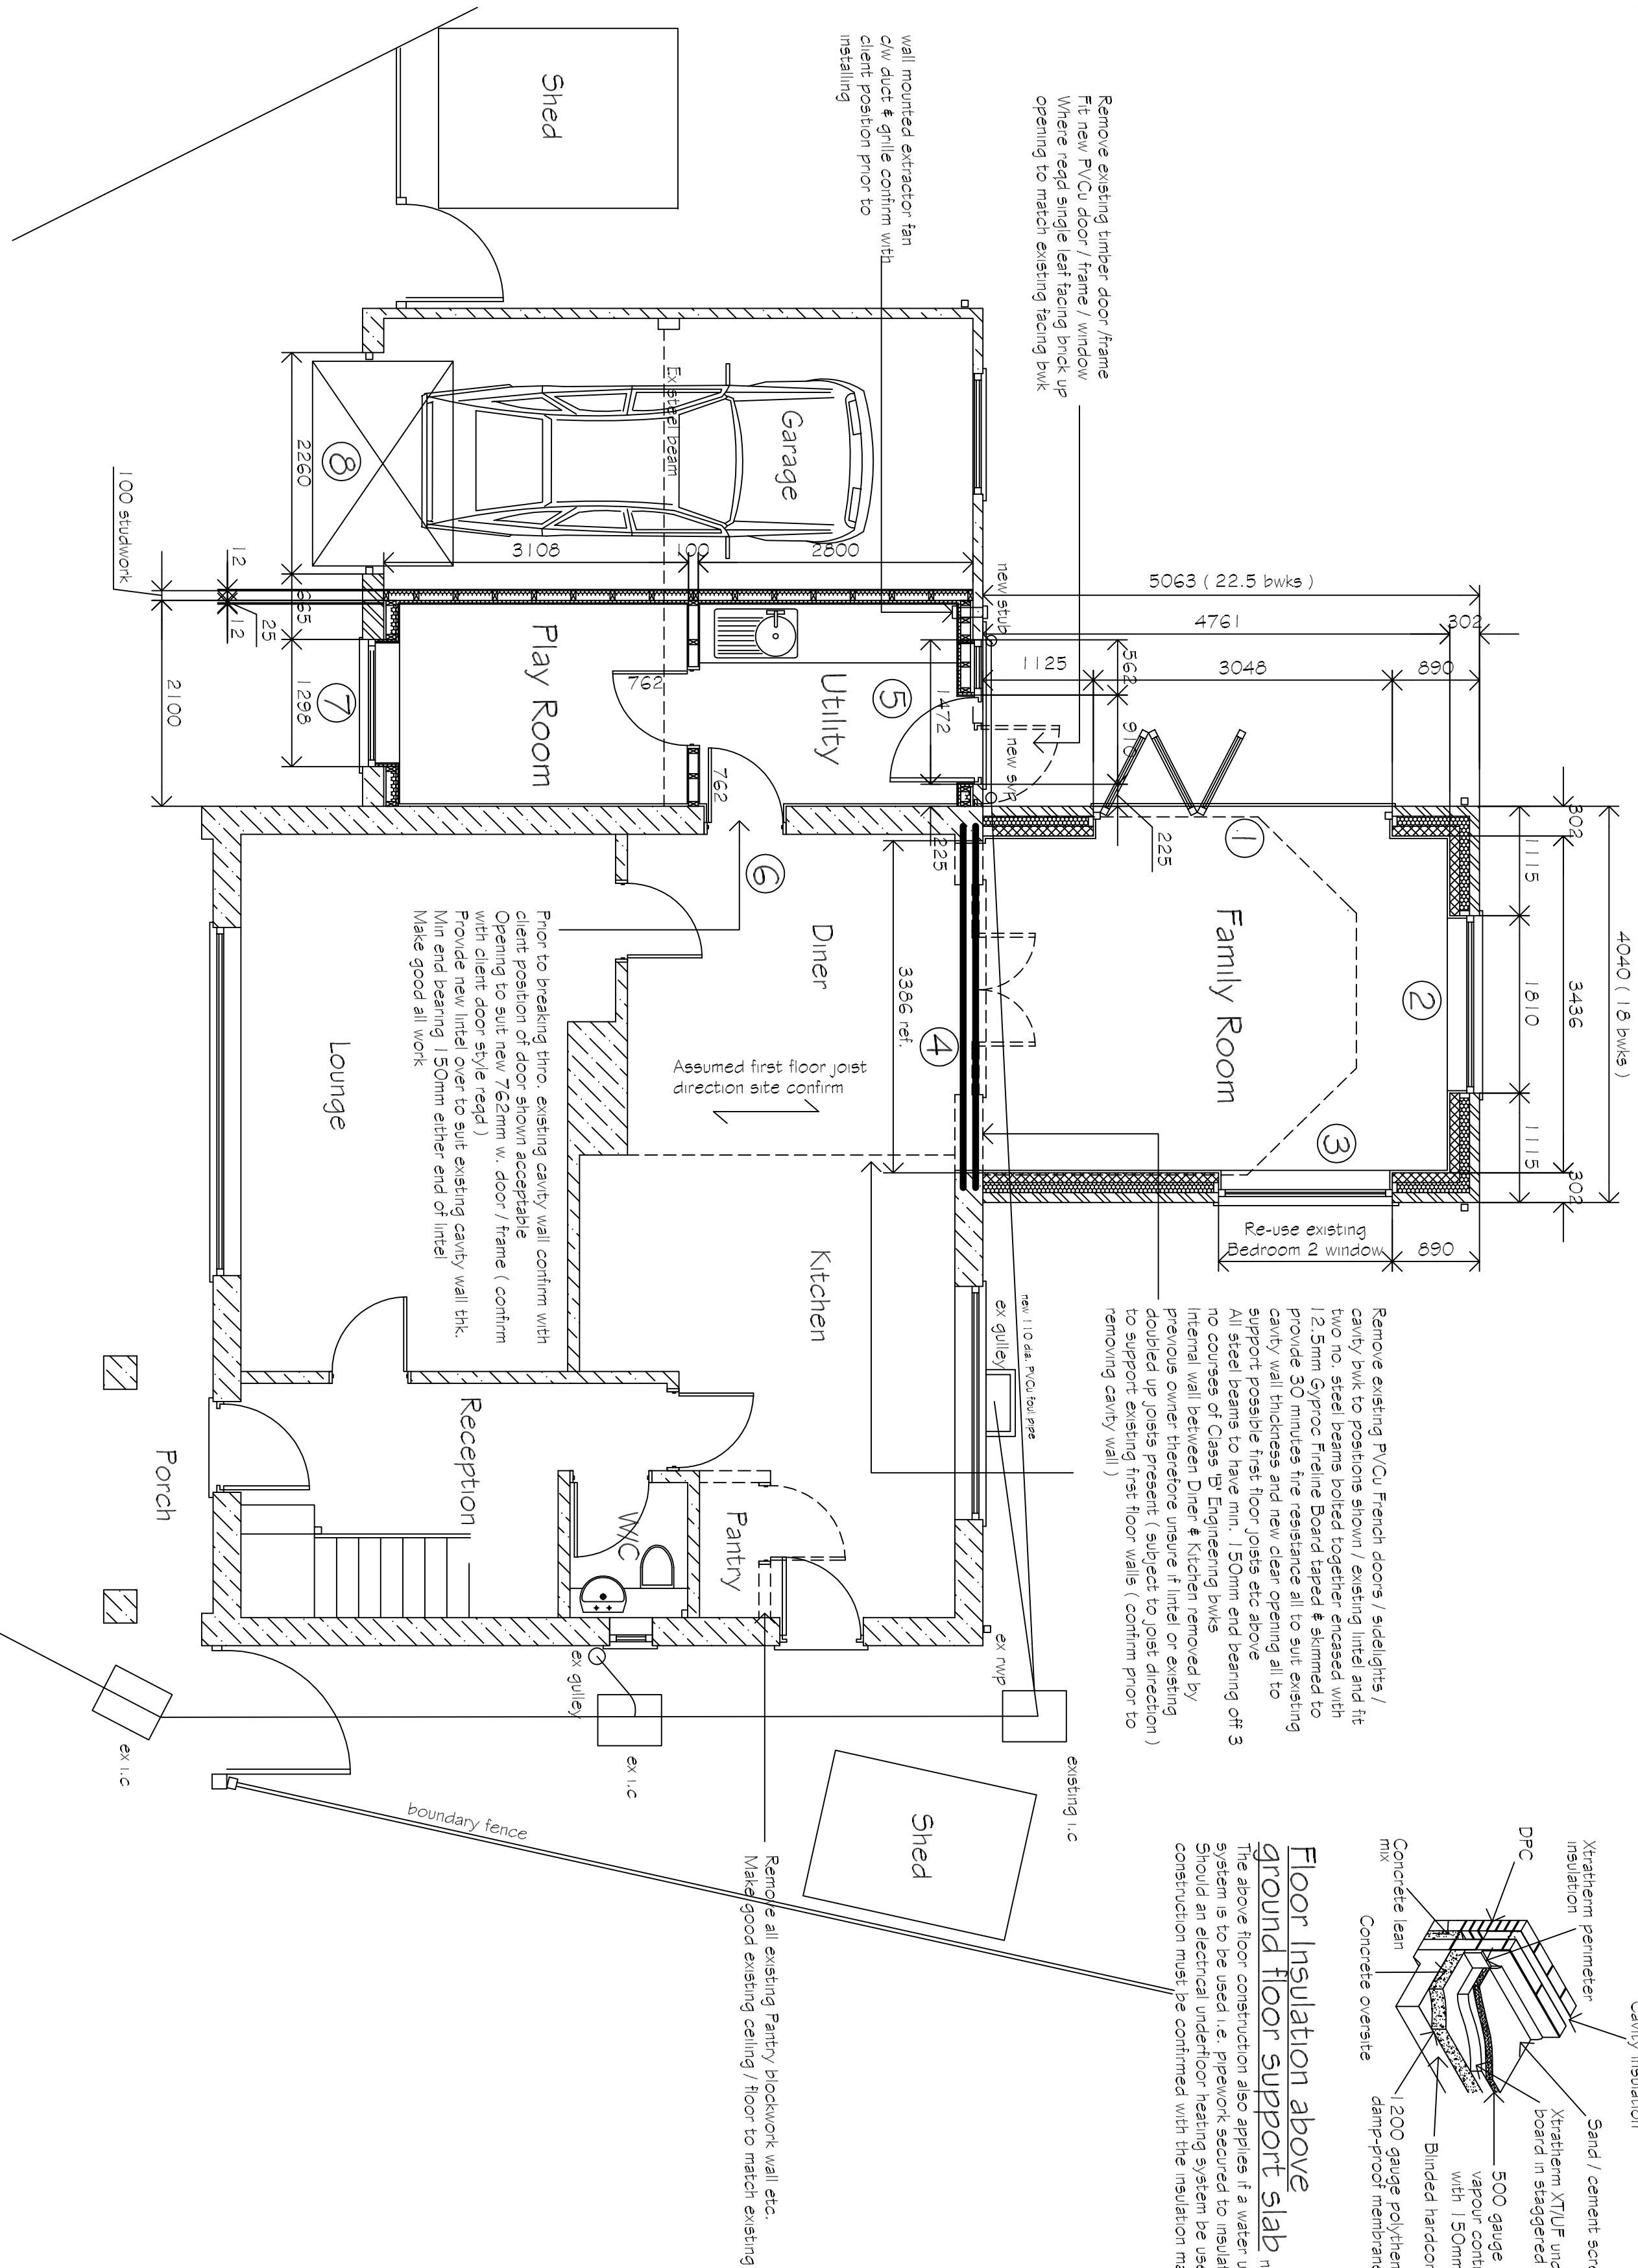


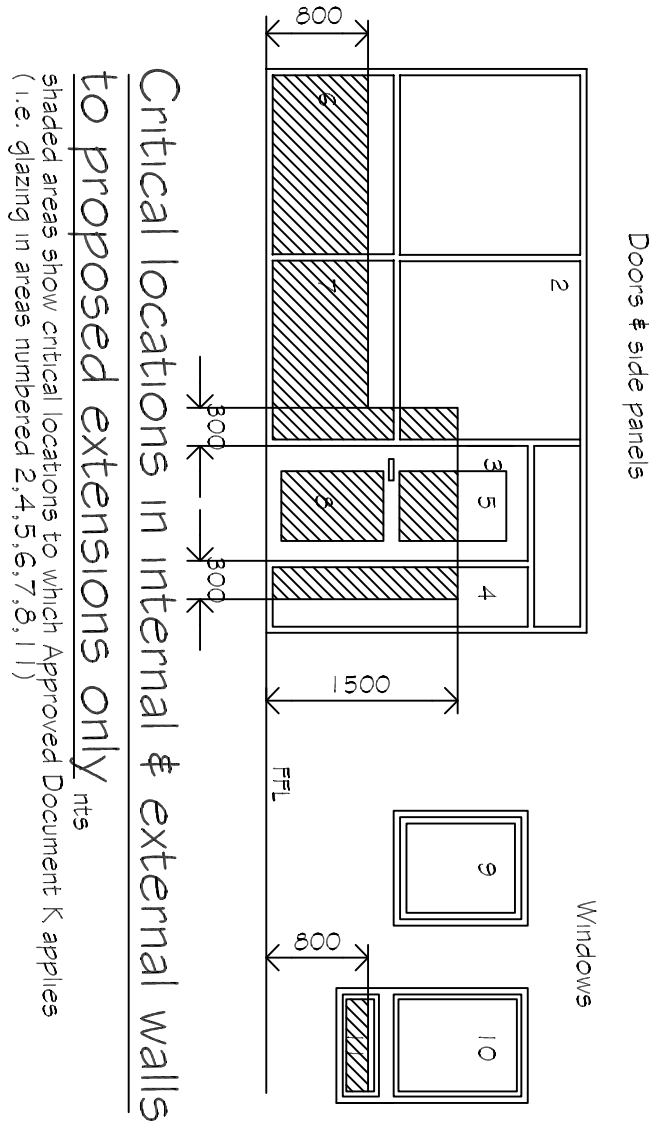


Existing / Proposed Ground Floor Plan

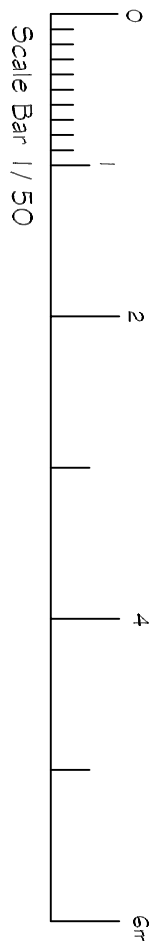


Critical locations in internal & external walls to proposed extensions only

Standard areas shown critical locations to which Approved Document K applies (i.e. glazing in areas numbered 2, 4, 5, 6, 7, 8, 11)

Existing Ground Floor Plan

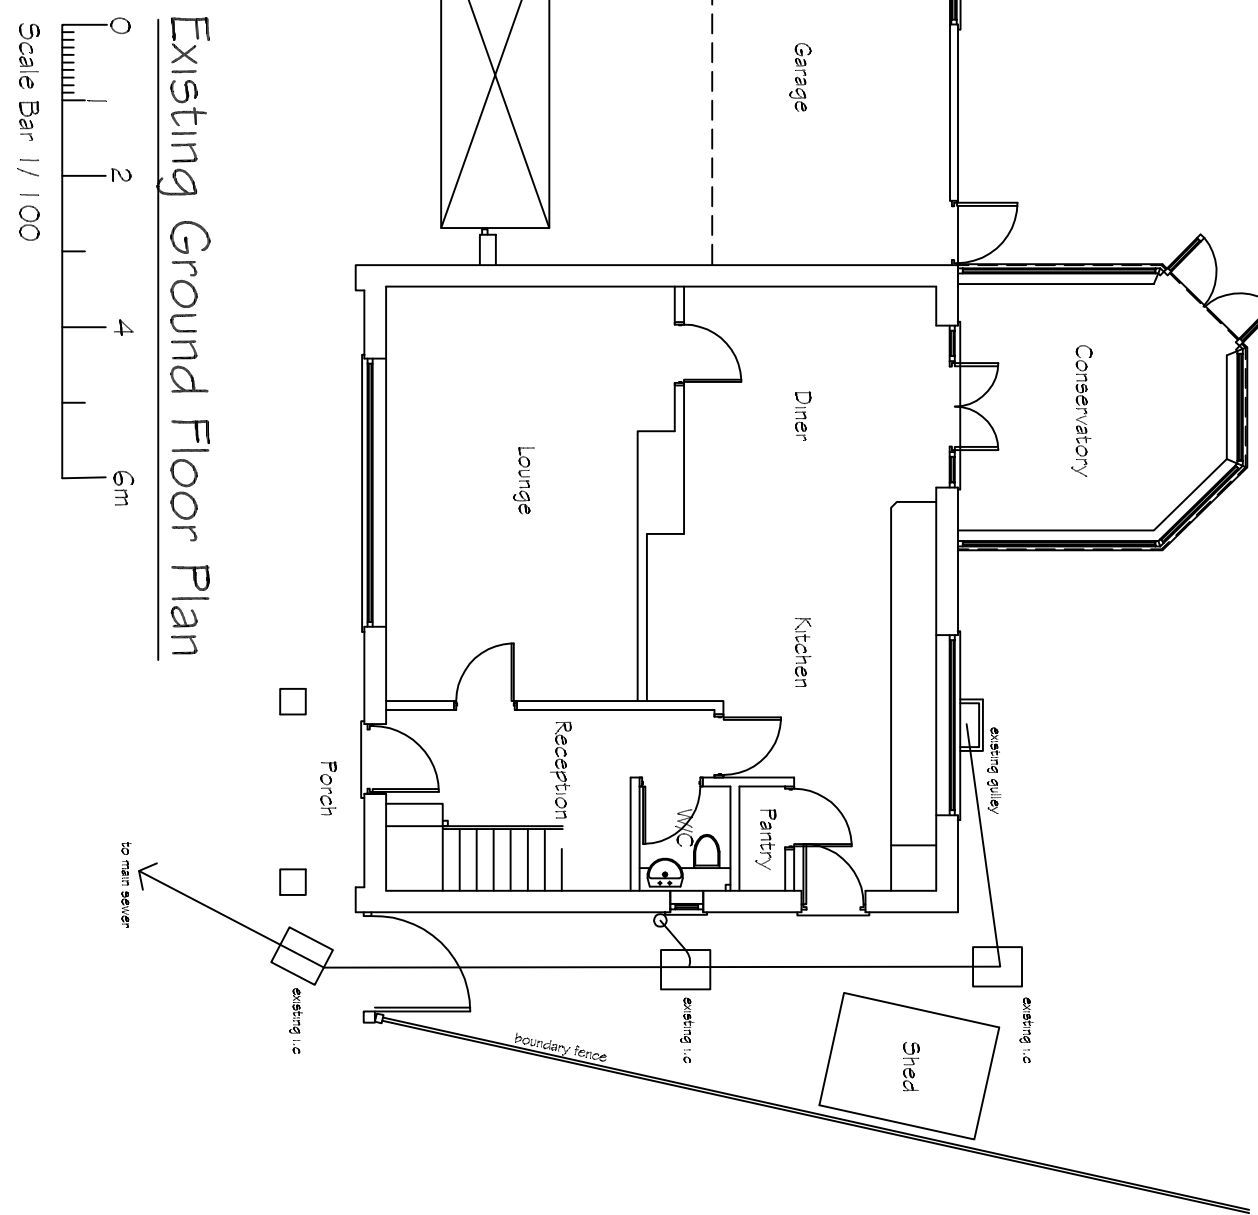

Existing / Proposed First Floor Plan

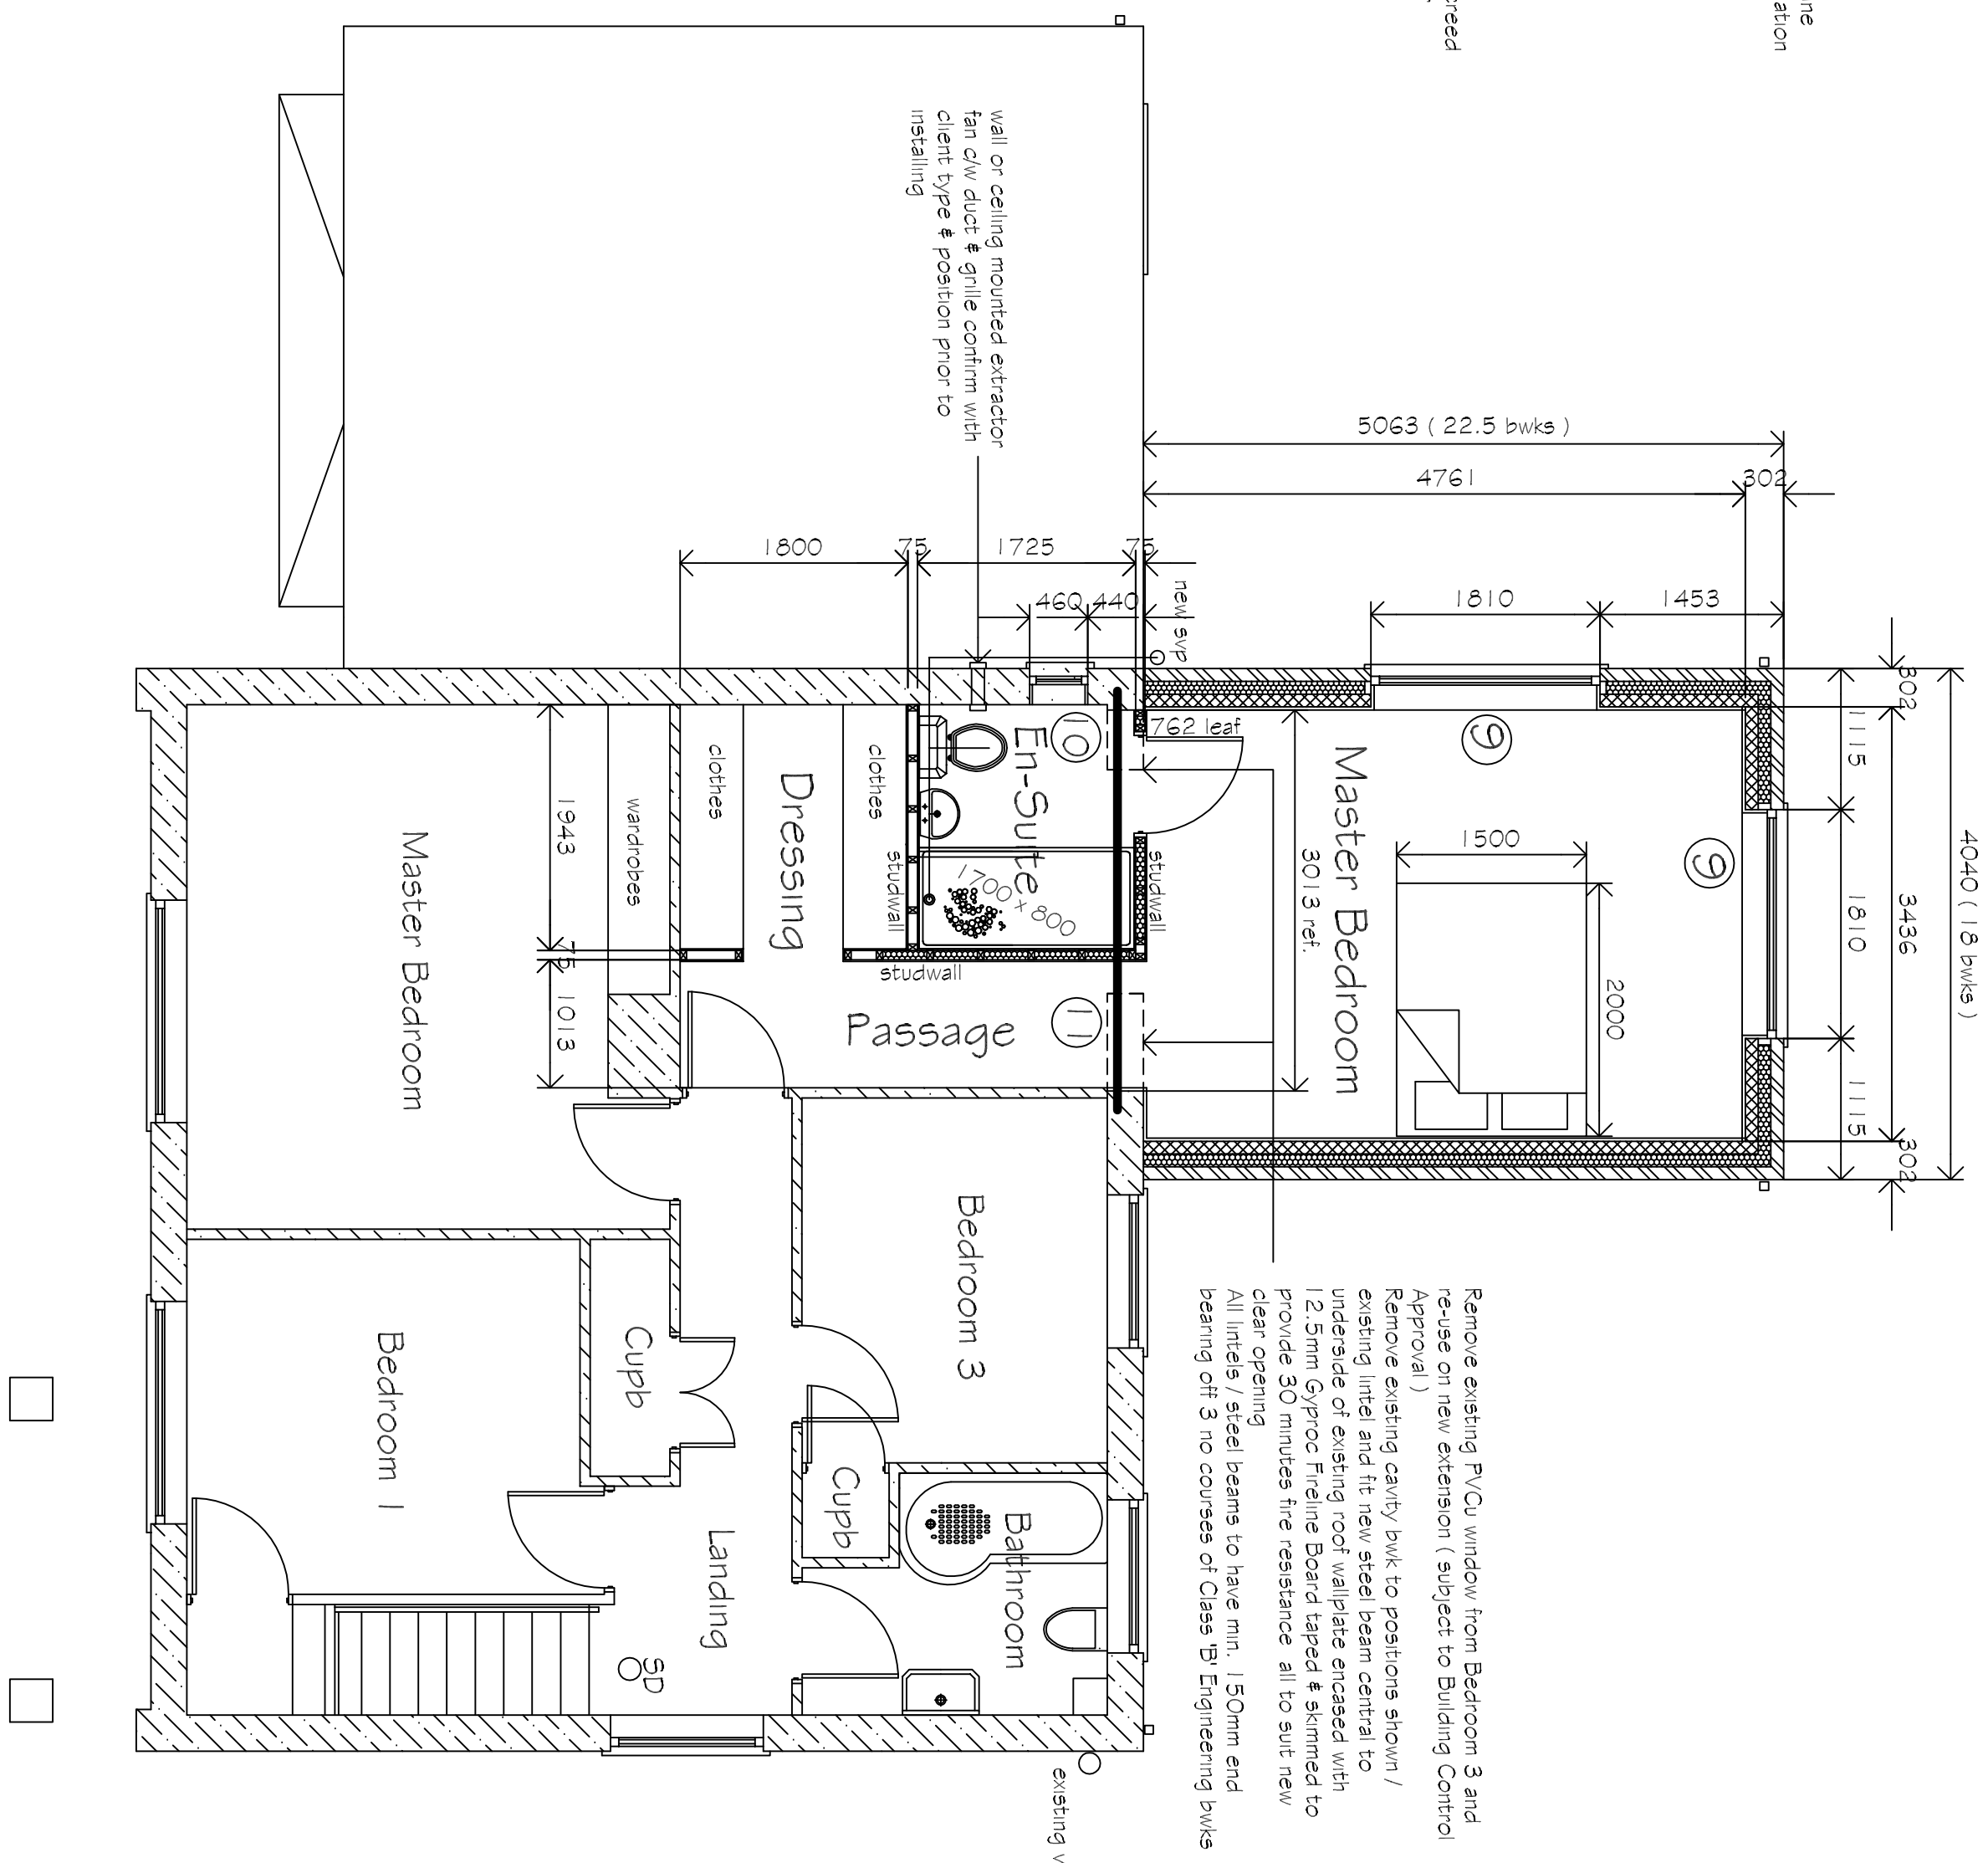

A Revised to suit clients comments mjw 29/6/21

REVISIONS	BY	DATE
DRAWN	MJW	12/6/21
SCALE	1/50 1/100	CHECKED

CLIENT
Mr & Mrs D Roberts
23 St. Annes Way
Spalding
PE11 3PN

PROJECT
Proposed two store/ rear extension inc internal alterations and garage conversion to existing dwelling

DETAILS

Existing / Proposed Floor Plans