


Ref: 074

SOUTH
HOUSING
16 JUL
Ref: 074

SITE PLAN

WOOD I

PRIVATE
BLOCK PAVED DRIVE

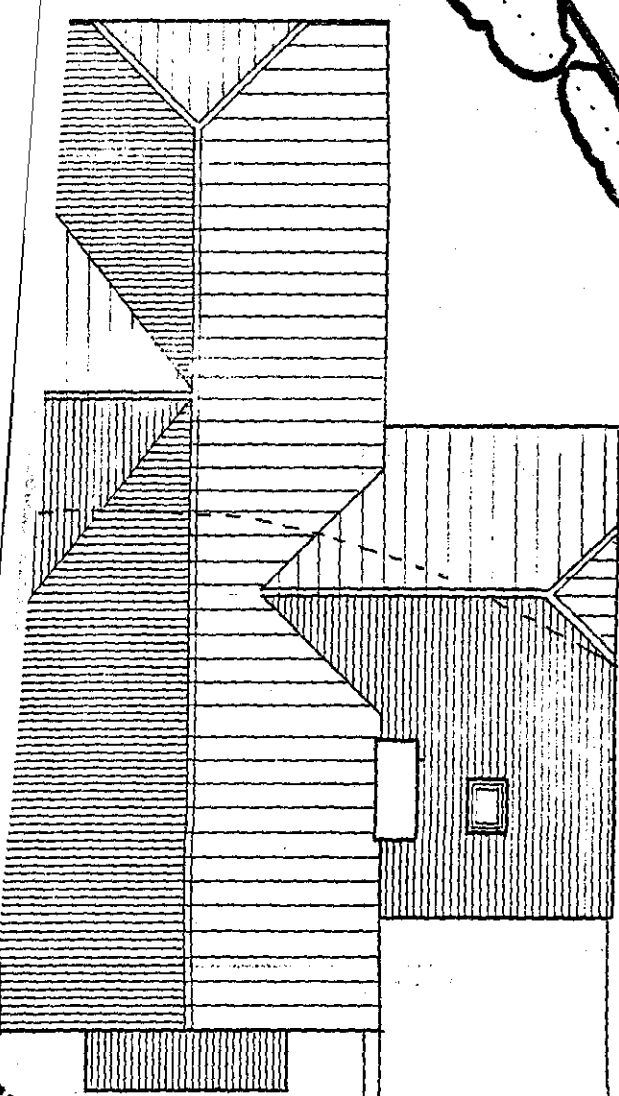

services x

Building of the size
drawn may change
soil/water table,
and shade rain
from trees.

EXISTING DOUBLE ROW
BEECH HEDGE 15m HIGH

EXISTING DEAD
TREE TO BE REMOVED
AND REPLACED WITH
LIKE POSITION TO BE
AGGREGED

EXISTING
ACCESS

PROPOSED DRIVE/TURNING

proposed 1.8m high bwk wall

will this affect
tree roots??

DOTTED LINE DENOTES
POSSIBLE DOUBLE GARAGE
POSITION - SUBJECT TO
FURTHER APPLICATION