
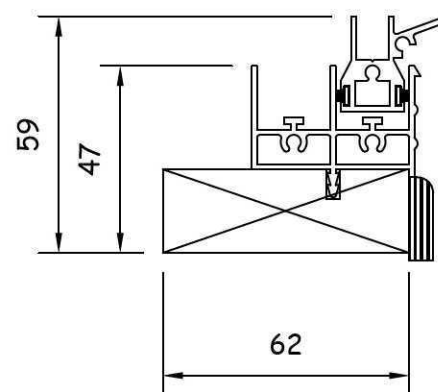
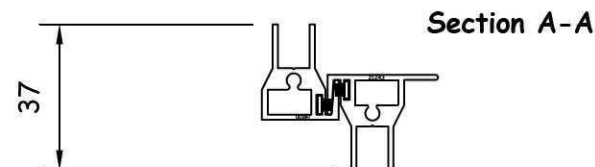
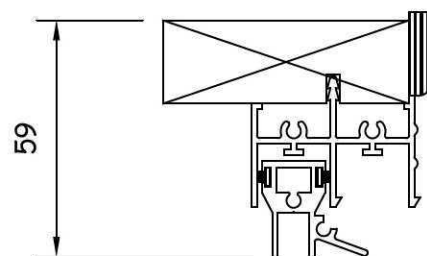
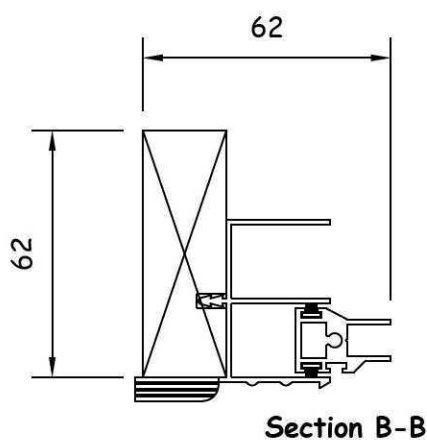


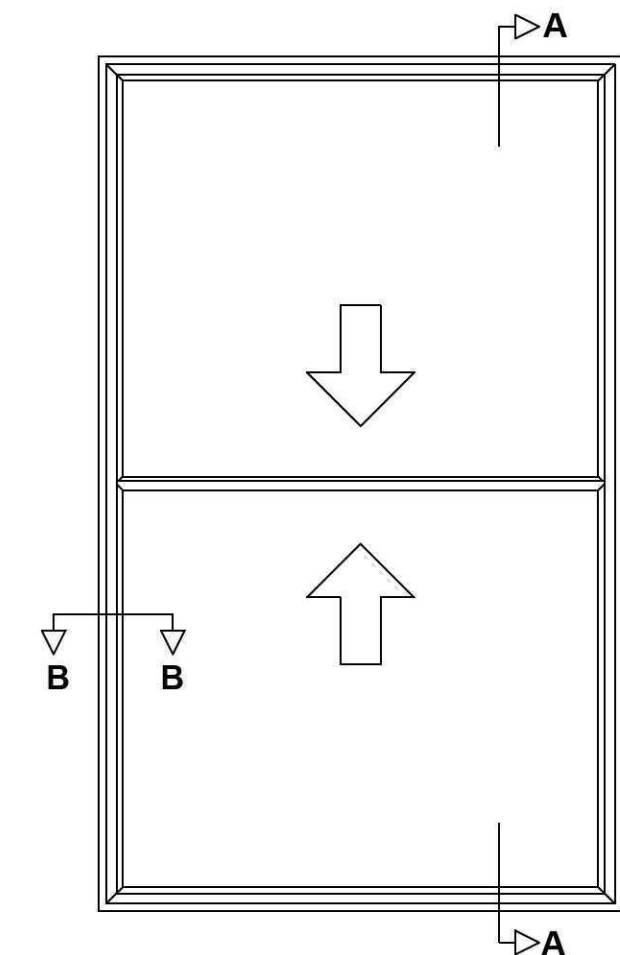

Specification:

Aluminium 6063T6 alloy to BS EN 755 standard, powder coated to BS 6496 to 60 micron finish.

Stock finishes: White - Interpon SA 098E high gloss, brown - van dyke and silver anodised. The sub-frame is manufactured from primed high quality, environmentally certified (MTCS) engineered timber. Standard sizes 45mm x 21mm & 62mm x 21mm.

All frames are factory glazed.

Standard gasket colour is black.

All frames include pvc-u trim as standard - Painted MDF or PEFC timber available upon request.

In line with our company policy of continuous product development and improvement, Granada reserves the right to make minor alterations to specification without notice.

BVS Optional Extras

locking fitch catch
white gasket
white aluminium coupling / stacking interlock
Trickle vents / acoustic trickle vents
RAL colour
flyscreen
Timber sizes other than standard



Dundee House
Millennium Way
Chesterfield
Derbyshire S41 8ND

Tel: 01246 261262
Fax: 01246 261263

Type: **Balanced Vertical Slider Reveal Fix**

Date: 10/1/2013

Drg. No. **BVS RF**

Scale: 1:20 & 1:2 (at A4)