


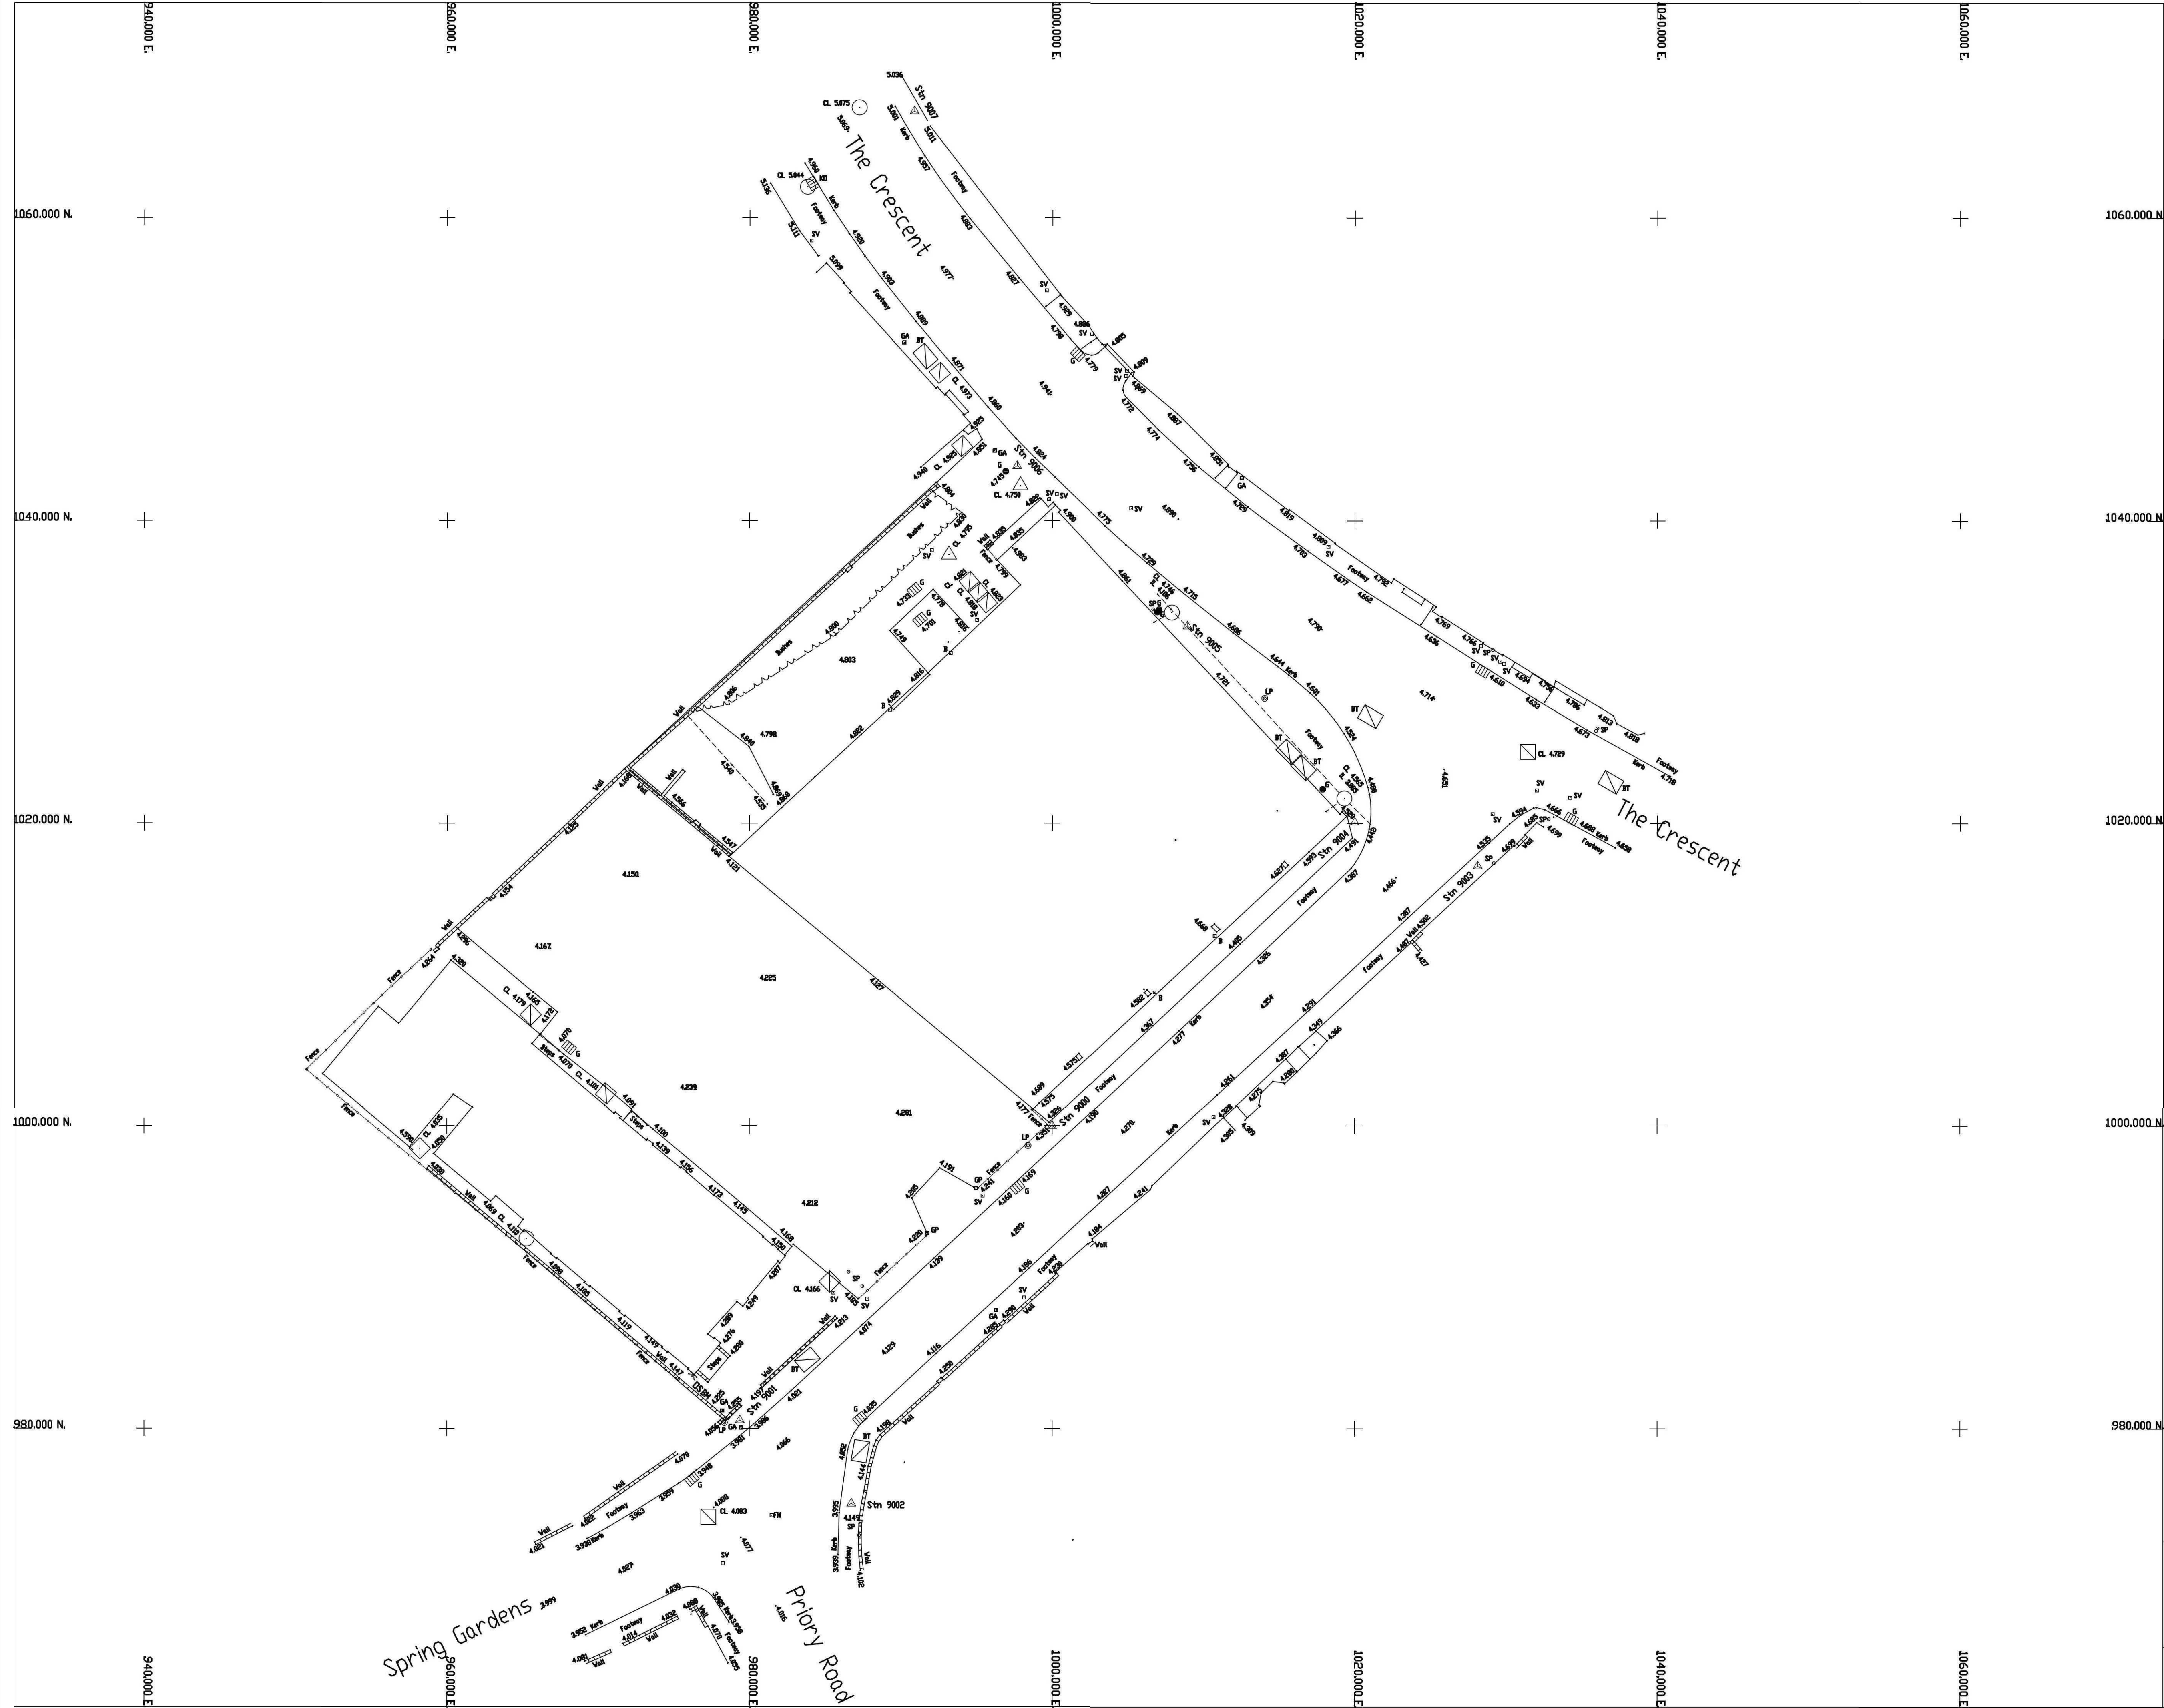

KEY

- BUILDING
- FENCE
- WEDGE
- OVERHEAD ELECTRIC
- UNDERGROUND ELECTRIC
- STORM LINE
- FUUL LINE
- TELECOM LINE
- GAS LINE
- KERB
- WALL
- CABLE TV
- WATER MAIN
- GP GATE POST
- POST
- 8 BOLLARD
- SP SIGN POST
- MANHOLE
- G GALLY
- W KERB OFFSET
- SV STOP VALVE
- VM WATER METER
- FM FIRE HYDRANT
- MP MARKER POST
- GA GAS VALVE
- EL ELECTRIC BOX
- EP ELECTRIC POLE
- TP TELEPHONE POLE
- BT BRITISH TELECOM BOX
- LP LAMP POST
- TREE
- GATE
- IRREDEEMABLE
- BATTERY SYMBOL
- SURVEY STATION
- TBM

NOTES:

- Survey plotted to assumed local metric grid.
- All levels related to DSBM, 4.550M.

Initial Survey Date:	5 JAN 2006	Initials:	BJS
----------------------	------------	-----------	-----

STATIONS			
Ref	Eastings	Northings	Height
9000	1000.000	1000.000	4.336
9001	979.263	980.545	4.117
9002	986.737	975.041	4.121
9003	1028.110	1017.176	4.620
9004	1019.986	1020.063	4.504
9005	1008.930	1033.030	4.731
9006	997.674	1043.699	4.819
9007	990.880	1067.844	5.028

Rev	Amendments	Date

Client:

OGLESBY & LIMB

Project Title:

**THE CRESCENT
SPALDING
LINCOLNSHIRE**

Drawing Title:

DGL SURVEY

Scale:	1 : 200	Date:	10 JAN 2006
Drawing No:	AS1393/1	Rev:	
CAD Title:	DALCRSP1	Egt Title:	DWG13931
Drawn By:	D.J.SMITH	Checked By:	

AXIS SURVEYS LTD.
CHARTERED LAND SURVEYORS

10 SYCAMORE DRIVE
LOUTH
LINCOLNSHIRE
LN11 8RT

TEL: (01507) 606397
FAX: (01507) 354050