
940.000 E. 960.000 E. 980.000 E. 1000.000 E. 1020.000 E. 1040.000 E. 1060.000 E.

1060.000 N. 1040.000 N. 1020.000 N. 1000.000 N. 980.000 N.

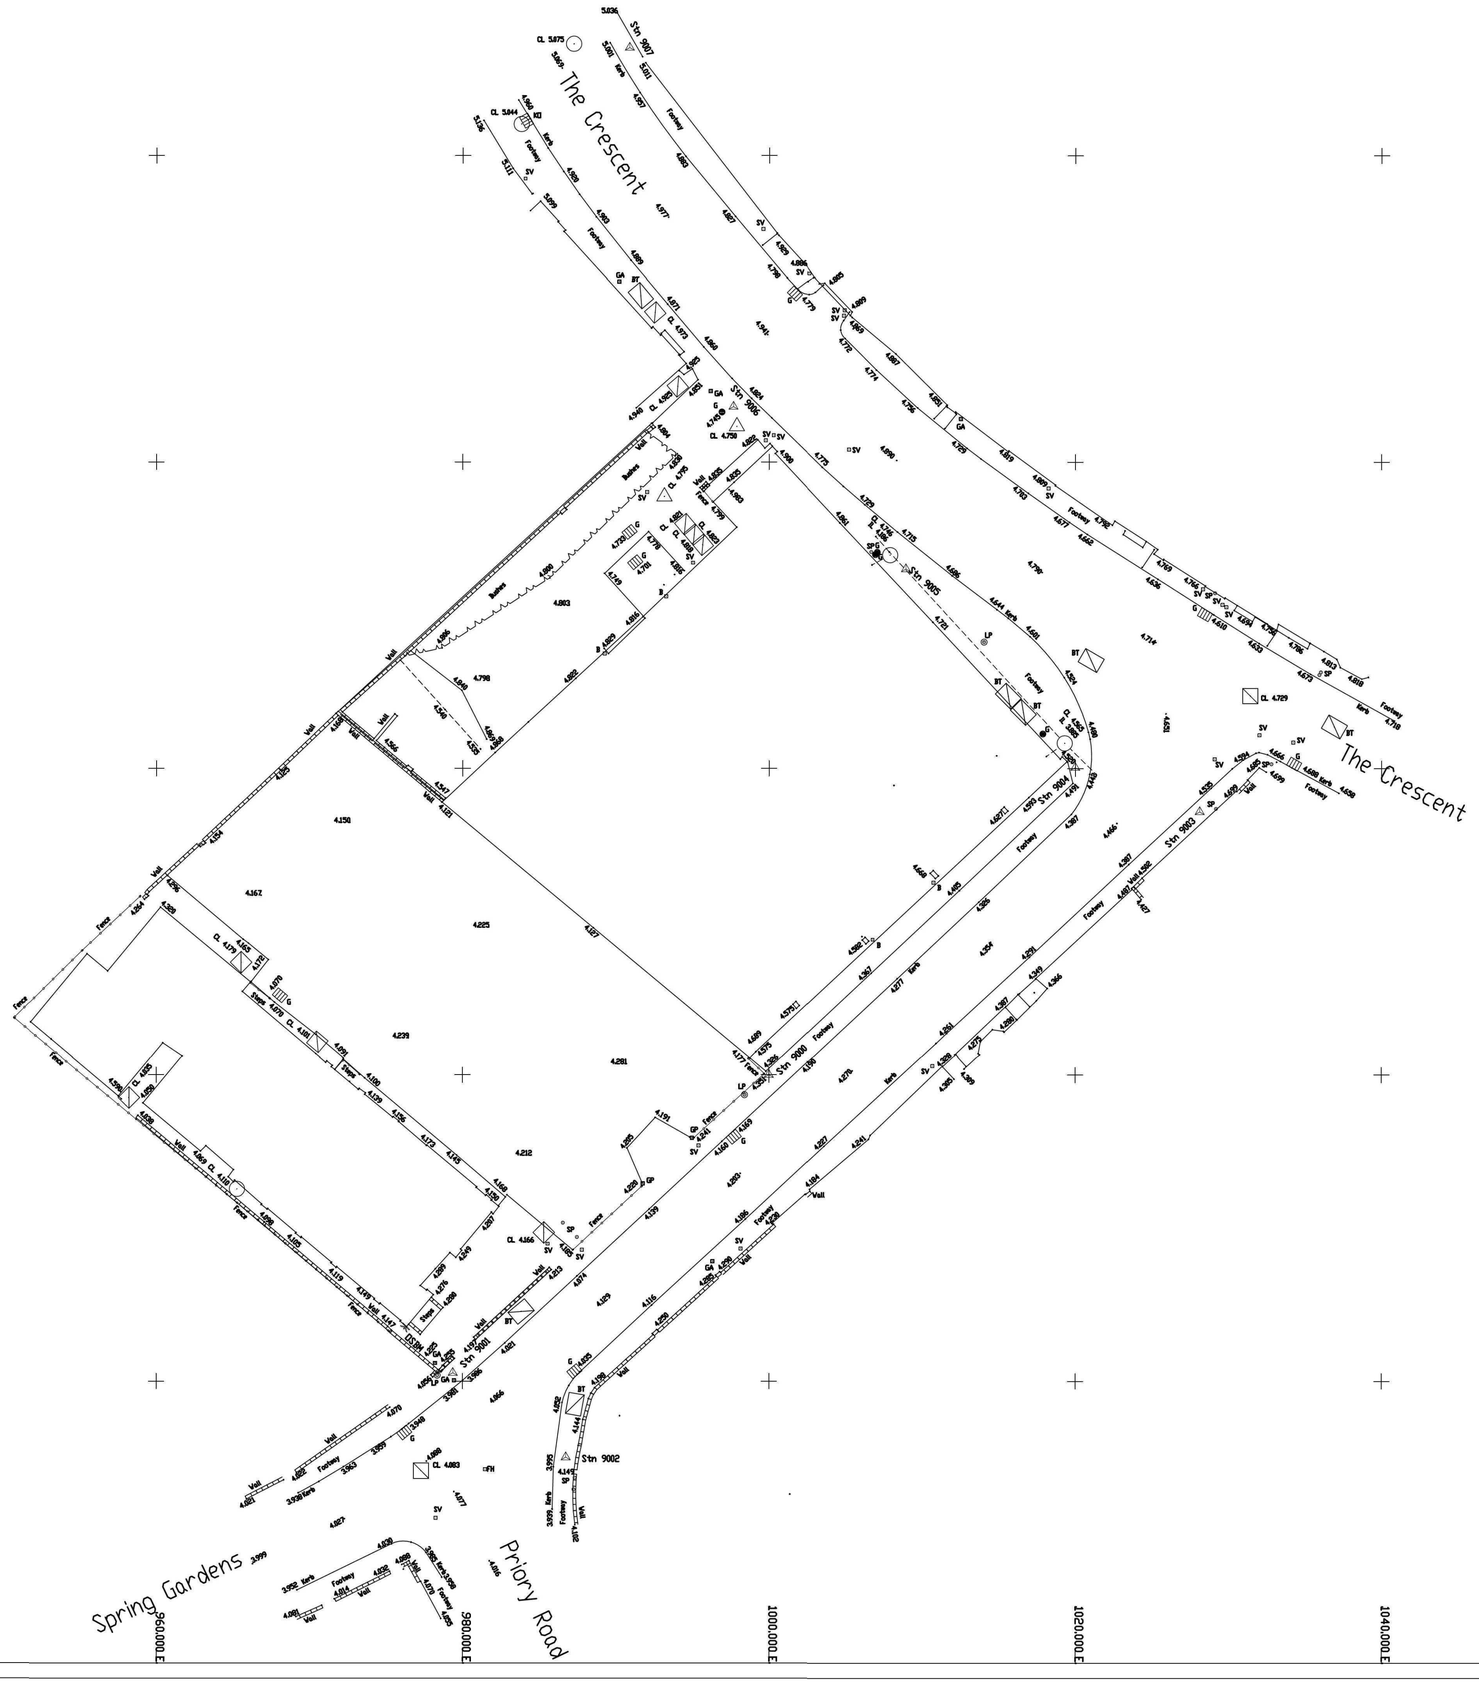

KEY

- BUILDING
- FENCE
- HEDGE
- OVERHEAD ELECTRIC
- UNDERGROUND ELECTRIC
- BANK EDGE
- STORM LINE
- FOUL LINE
- TELECOM LINE
- GAS LINE
- KERB
- WALL
- CABLE TV
- WATER MAIN

- BL INVERT LEVEL
- CL COVER LEVEL
- WL WATER LEVEL
- SPOT LEVEL
- TREE
- GATE
- BOREHOLE
- BATTER SYMBOL
- SURVEY STATION
- TBM

- GP GATE POST
- POST
- B BOLLARD
- SP SIGN POST
- MANHOLE
- G GULLY
- KO KERB OFFLET
- SV STOP VALVE
- WM WATER METER
- FH FIRE HYDRANT
- MP MARKER POST
- GA GAS VALVE
- EL ELECTRIC BOX
- EP ELECTRIC POLE
- TP TELEPHONE POLE
- BT BRITISH TELECOM BOX
- LP LAMP POST

NOTES:

1. Survey plotted to assumed local metric grid.
2. All levels related to OSBM, 4.550M.

Initial Survey Date:	5 JAN 2006	Initials:	BJS

STATIONS

Ref:	Eastings	Northings	Height
9000	1000.000	1000.000	4.336
9001	979.363	980.545	4.117
9002	986.737	975.041	4.121
9003	1028.110	1017.176	4.629
9004	1019.986	1020.063	4.504
9005	1008.930	1033.030	4.731
9006	997.674	1043.609	4.819
9007	990.880	1067.044	5.028

Rev:	Amendments:	Date:

Client:
OGLESBY & LIMB

Project Title:
THE CRESCENT
SPALDING
LINCOLNSHIRE

Drawing Title:
OGL SURVEY

Scale:	1 : 200	Date:	10 JAN 2006
Drawing No:	AS1393/1	Rev:	
C.A.D. Title:	OALCRSP1	Edit Title:	DWG13931
Drawn By:	D.J.SMITH	Checked By:	

AXIS SURVEYS LTD.
CHARTERED LAND SURVEYORS
10 SYCAMORE DRIVE
LOUTH
LINCOLNSHIRE
LN11 8RT
TEL: (01507) 606397
FAX: (01507) 354050