




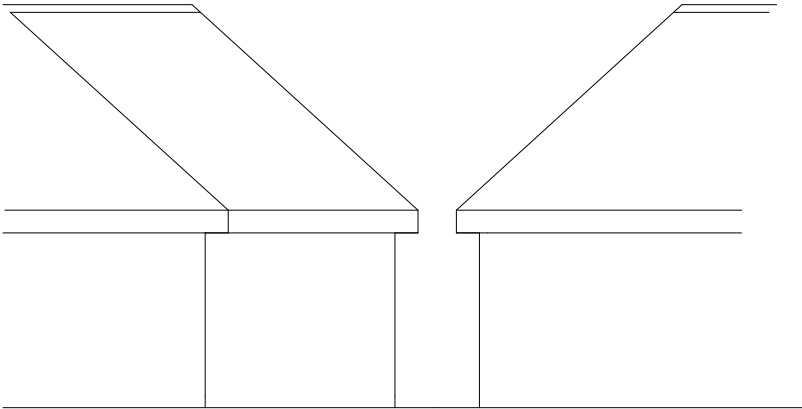


Rear Elevation

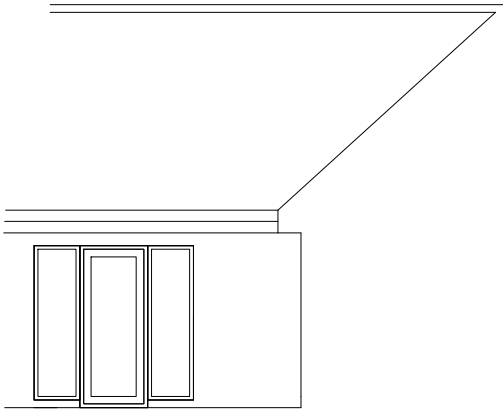

Side Elevation

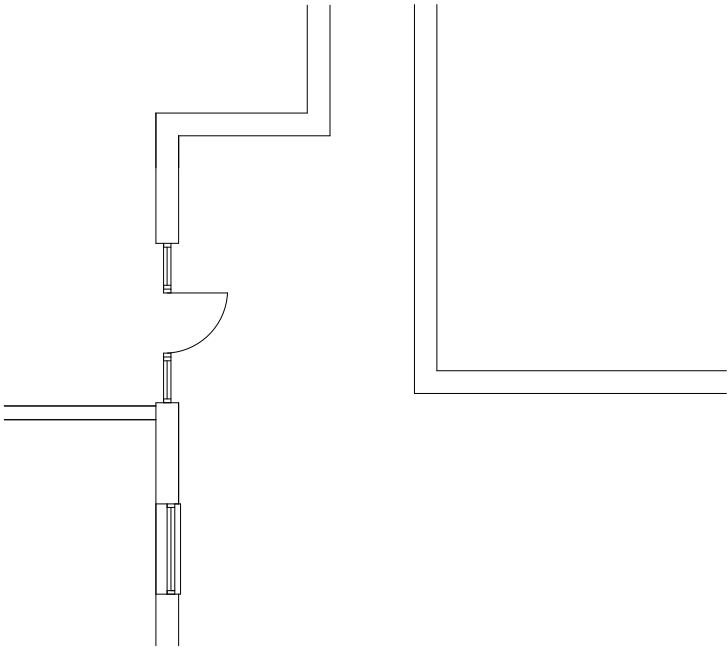

Ground Floor Plan

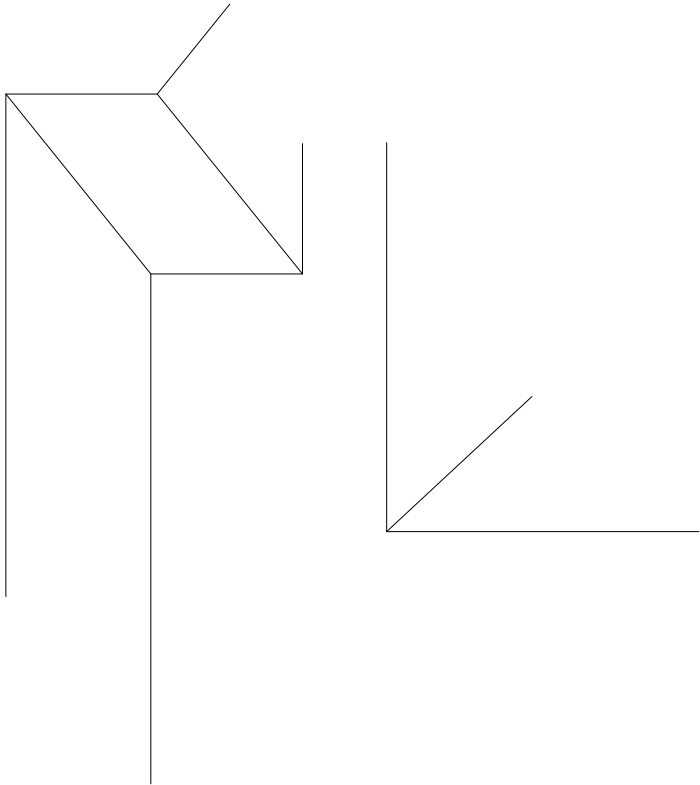

Roof Plan

Notes

All dimensions must be checked on site and not scaled from this drawing, any discrepancies to be reported the office below.

The Contractor shall make a survey of the site and shall be responsible for obtaining all dimensions and levels necessary for the proper construction of works as indicated.

Client

MR AND MRS LAWSON

Job Title

14 WESTERLY WAY
SPALDING
PE11 3FH

Drawing Title

EXISTING SCHEME

©Copyright

ELEVATION

ELEVATION DESIGN LTD

DESIGN - CONSTRUCTION
PROJECT MANAGEMENT

16 Wright Street Hull HU2 8JU

Telephone 01482 221155
Fax 01482 221105
Email forename@elevationdesign.org.uk

Revisions	Date	Description	DR	CH

Status

EXISTING SCHEME

Scale A3- 1:50 1:100

Date 30/07/2015

Drawn By AU

Checked

Approved

Drawing No. 1001/137/01

Rev