



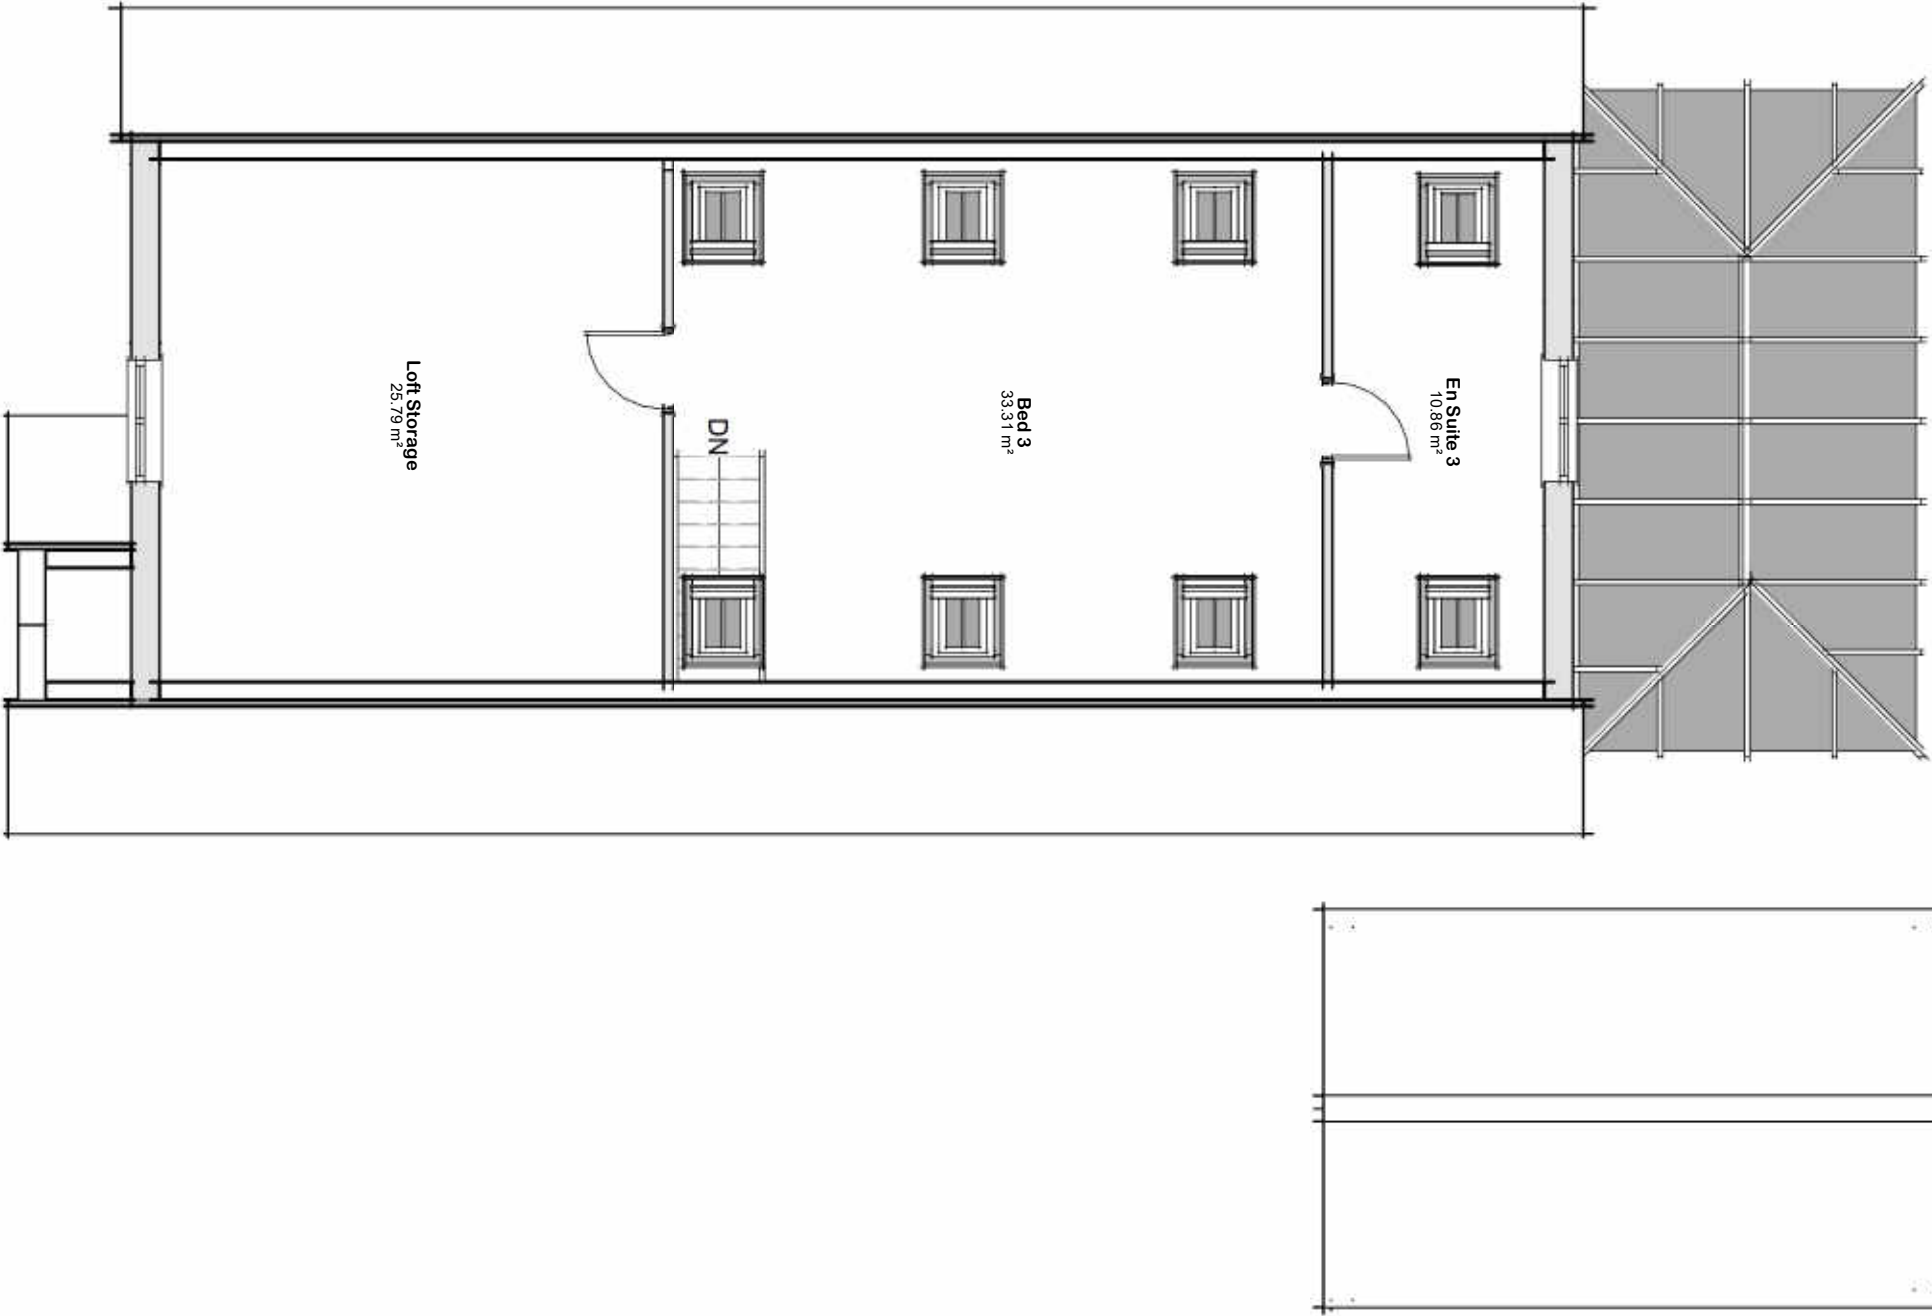

Existing First Floor Layout

Drg No 2871 - 04

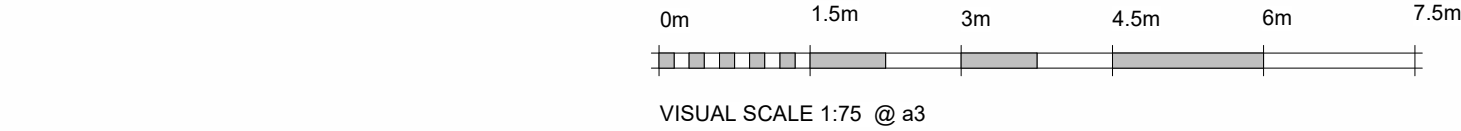