


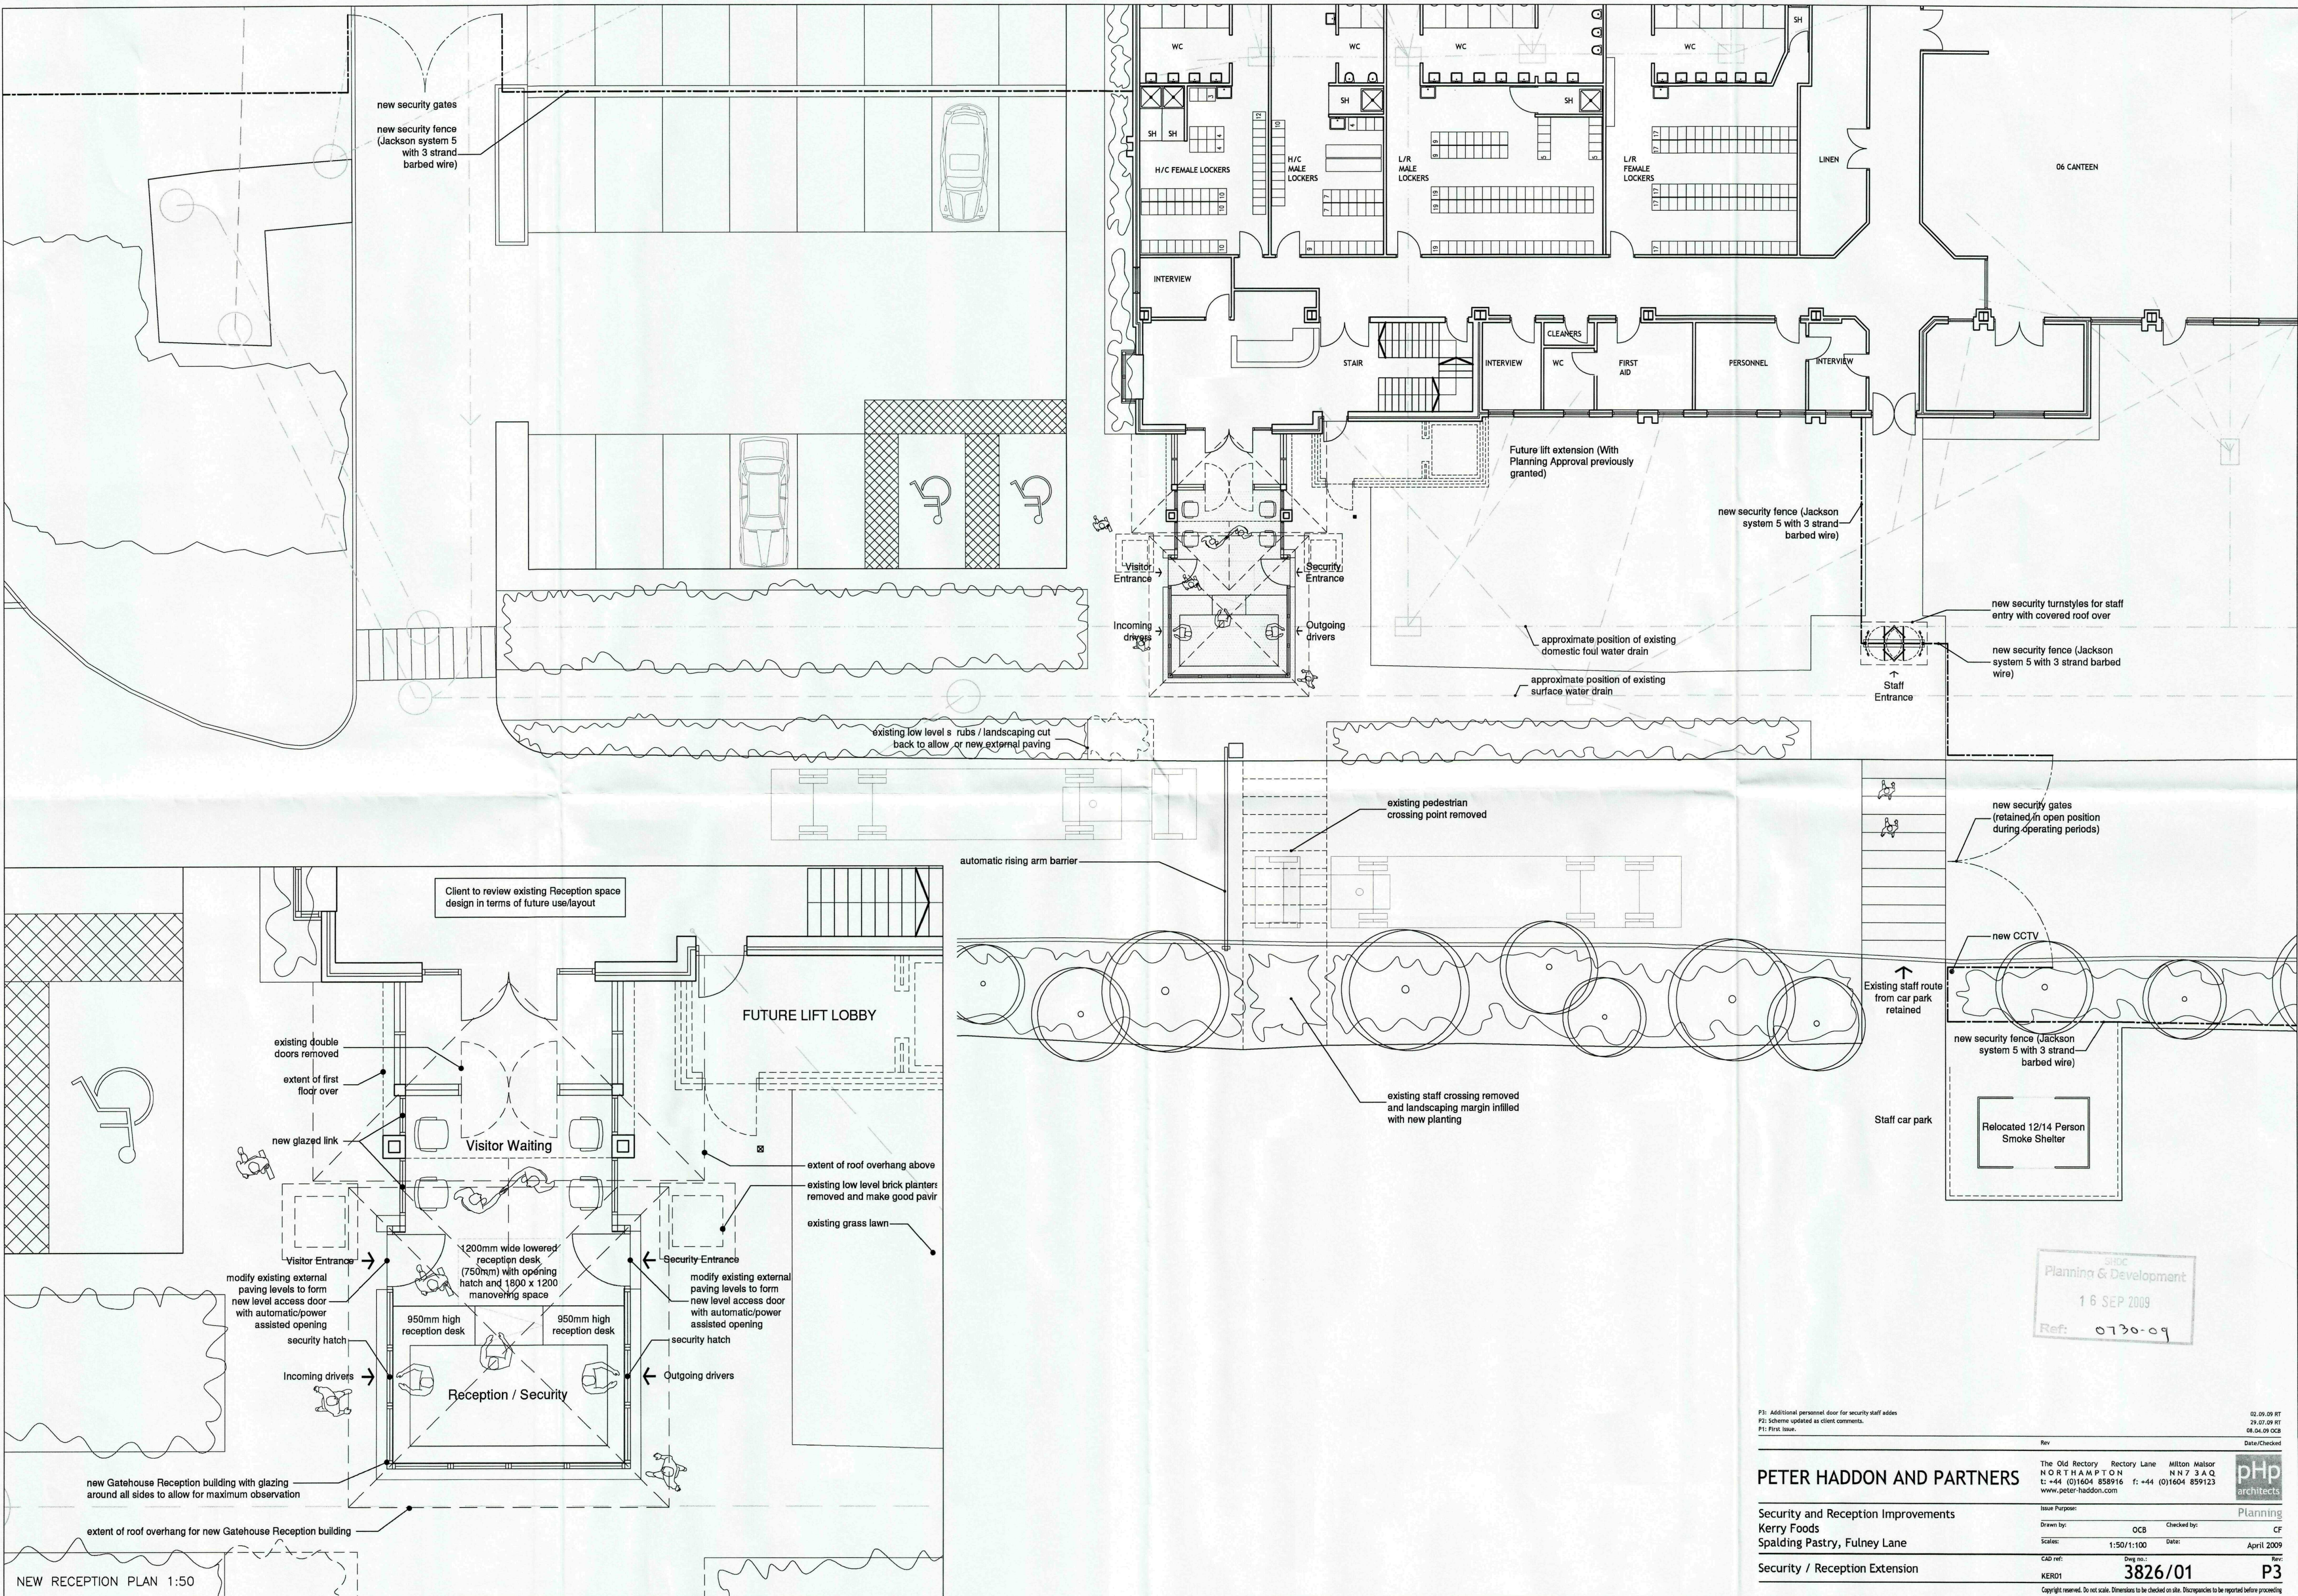

SHBC
Planning & Development
16 SEP 2009
Ref: 0730-09

P1: Additional personnel door for security staff access
P2: Scheme updated as client comments
P3: First Issue

Rev

03.09.09 PT
29.07.09 RT
08.04.09 OCB

Rev

03.09.09 PT
29.07.09 RT
08.04.09 OCB

PETER HADDON AND PARTNERS

The Old Rectory Rectory Lane Milton Malor
NORTHAMPTON NN7 3AQ
t: +44 (0)1604 858916 f: +44 (0)1604 859123
www.peter-haddon.com

Issue Purpose: OCB Checked by: CF
Scales: 1:50/1:100 Date: April 2009
CAD ref: KERO1
3826/01
P3

Copyright reserved. Do not scale. Dimensions to be checked on site. Discrepancies to be reported before proceeding



SHDC
Planning & Development
16 SEP 2009
Ref: 0730-09