



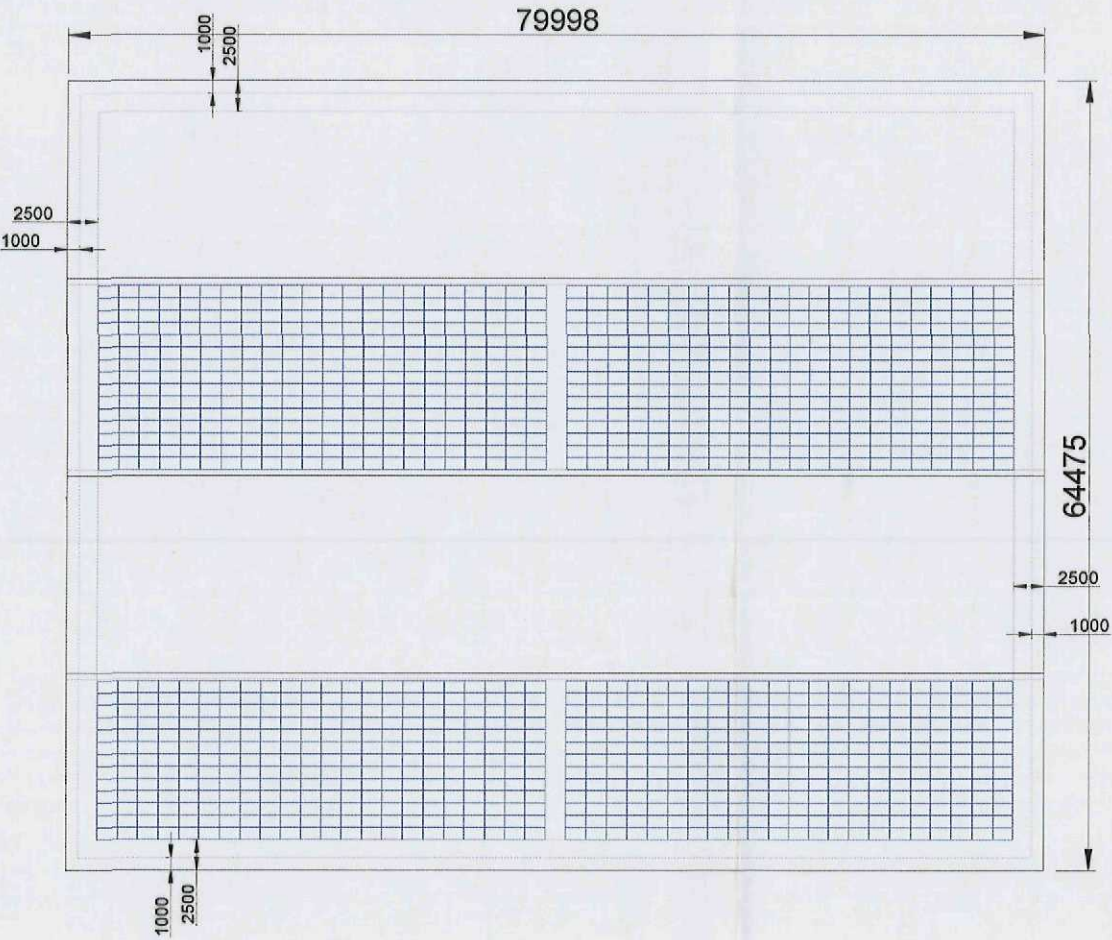

West Elevation

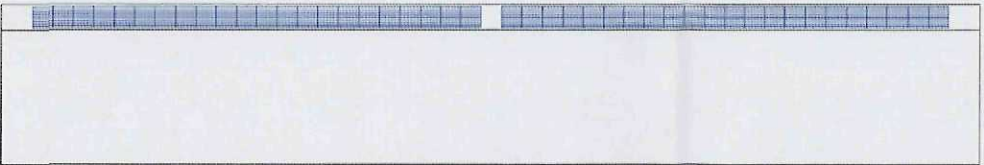

East Elevation



South Elevation

Mounting System:
(Roof Parallel)
PV Panels:
Poly 255W

Closest Grid Reference:
TF 25442 24110

	PITCH/ORIENTATION	SIZE (kWp)
Group 1: Roof 1:	10/30	650 x 255W = 168.3kWp
Roof 2:	10/30	572 x 255W = 145.86kWp
Roof 3:		
Roof 4:		
Roof 5:		
Roof 6:		
Roof 7:		
Total:		314.16kWp

	PITCH/ORIENTATION	SIZE (kWp)
Group 2: Roof 1:		
Roof 2:		
Roof 3:		
Roof 4:		
Roof 5:		
Roof 6:		
Roof 7:		
Total:		

	PITCH/ORIENTATION	SIZE (kWp)
Group 3: Roof 1:		
Roof 2:		
Roof 3:		
Roof 4:		
Roof 5:		
Roof 6:		
Roof 7:		
Total:		

Revisions:			
Rev	Date	Comments	Dwn Chkd
CW	ZA	ZA	29/07/2015
DRAWN	CHECKED	APPROVED	DATE

PROJECT NAME & ADDRESS:
Project Name: LS11256_Bakkavor
Address: West Marsh Road, Spalding
Postcode: PE11 2BB

NOTES:
- SITE SURVEY NECESSARY
-
-
-
-

Paper Size:	Scale:	Revision:
A3	1:600	0

CAPACITY:
1,232 Modules 314.16kWp

DRAWING TITLE:
Side Elevations_Preliminary

DRAWING NUMBER:	STATUS:
6.1.2	DRAFT



LIGHTSOURCE
COMMERCIAL ROOFTOPS

Lightsource Commercial Rooftops Limited
The Alba Centre,
Alba Campus,
Livingston,
EH54 7EG
Tel: 08455 440 511 Email: roof@lightsource-re.co.uk
www.lightsource-re.co.uk