



Bollard

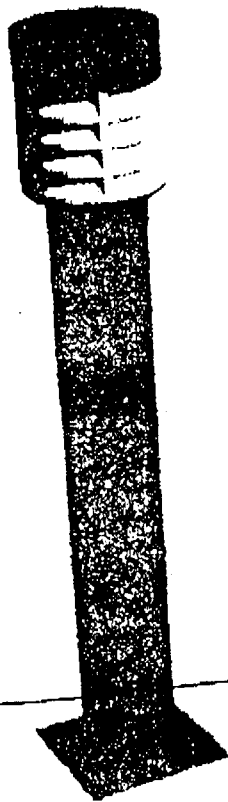

BASE
LOT
Included

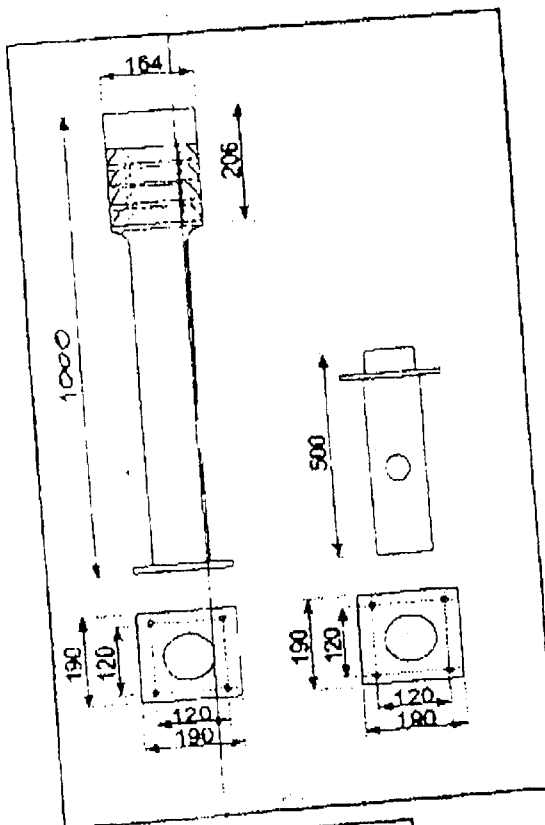

LAMP POWER	GEL	SON Δ	SON Δ	MBF	Merat Halide	Compact Fluorescent
36W	.	.	.	.	.	BO11PL01L
32W	.	.	.	.	.	BO11PL32L
42W	.	.	.	.	.	BO11PL42L
50W	.	BO11S01L	.	BO11M50L	.	.
60W	BO11S01L	BO11S70L	BO11S70L	.	BO11H70L	.
70W	.	BO11S70L	BO11S70L	BO11M60L	.	.
80W	.	.	.	.	.	.

Accessories Available	Code
Reel mount	BORMST

Circuit Characteristics			
	Total Circuit Watts	Start Current	Running Current
36W SON	62	0.35	0.32
70W SON	87	0.68	0.4
70W HQI	87	0.68	0.4
80W MBF	95	0.65	0.43

SHDC
Planning & Development

25 JUN 2002

Ref

0740/02

