

SECTION A

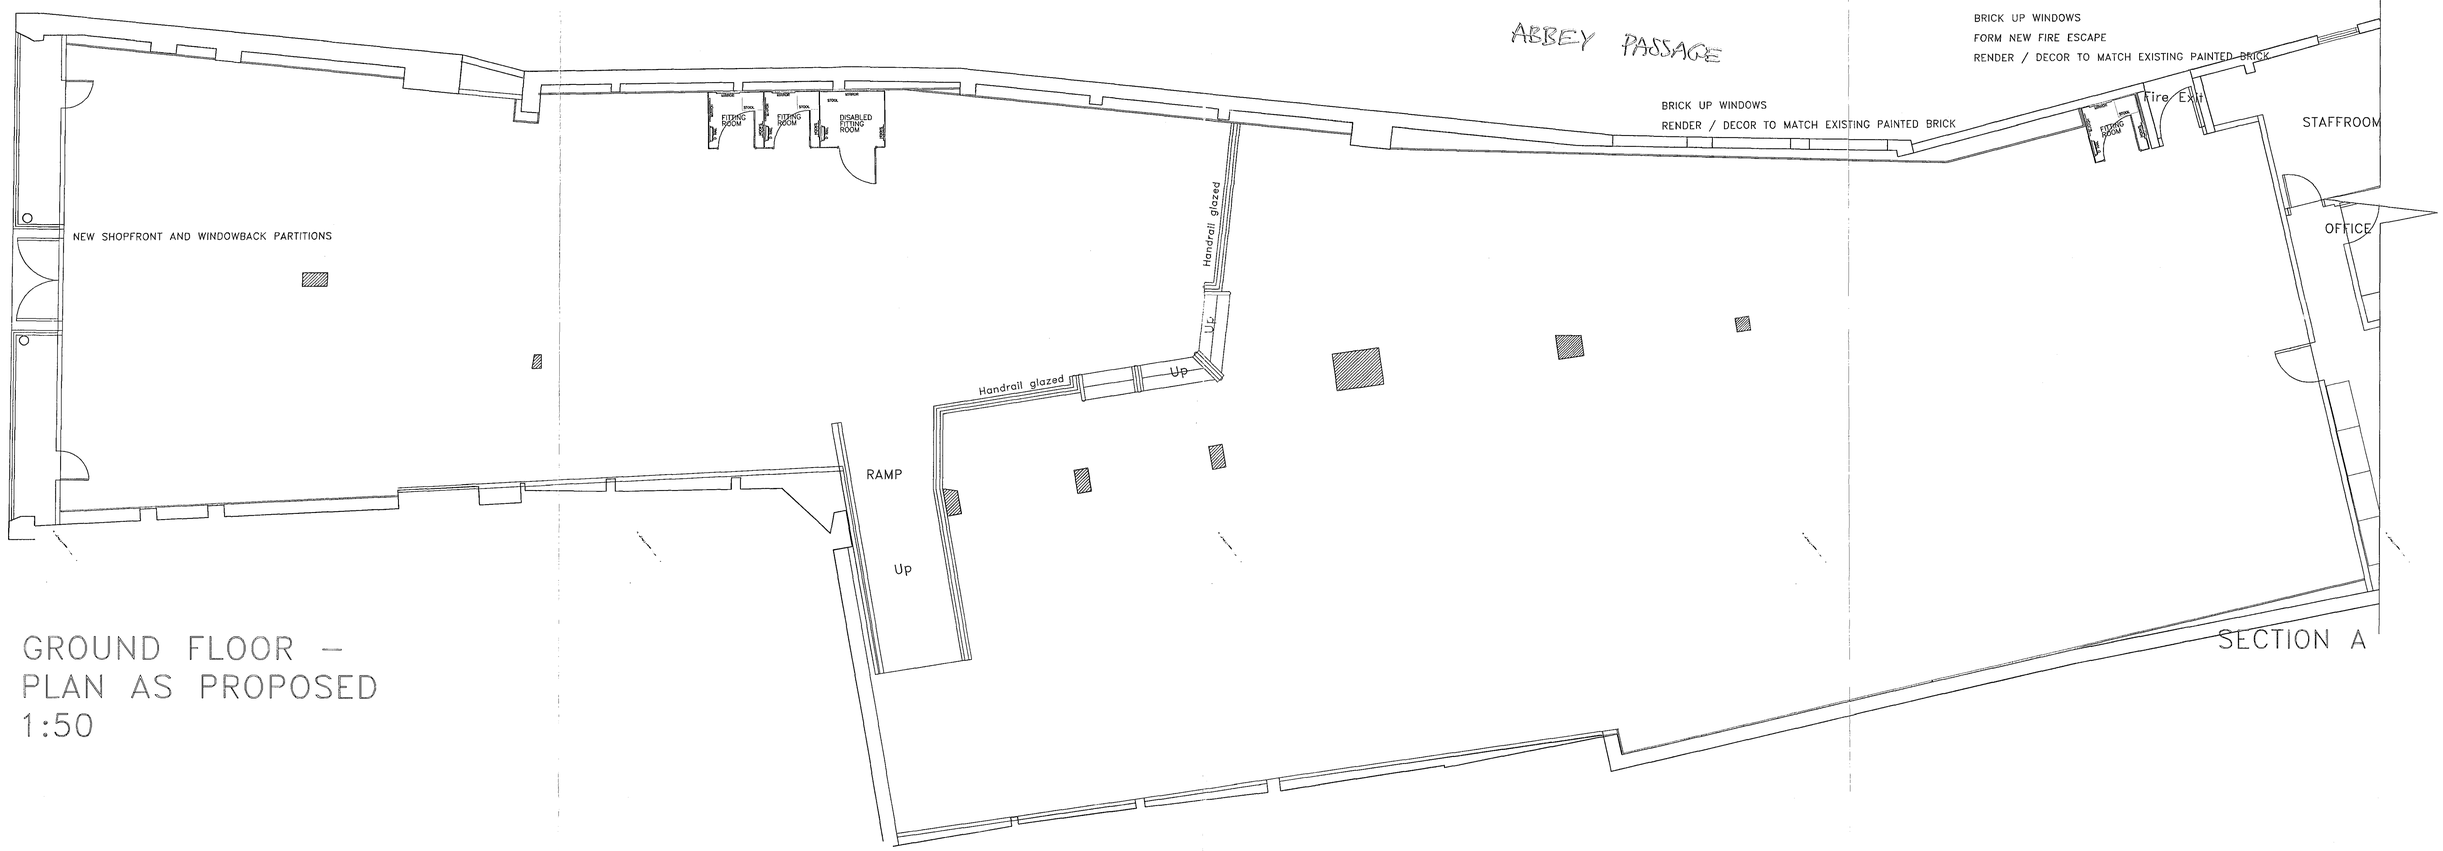

GROUND FLOOR –
PLAN AS PROPOSED
1:50

SECTION A

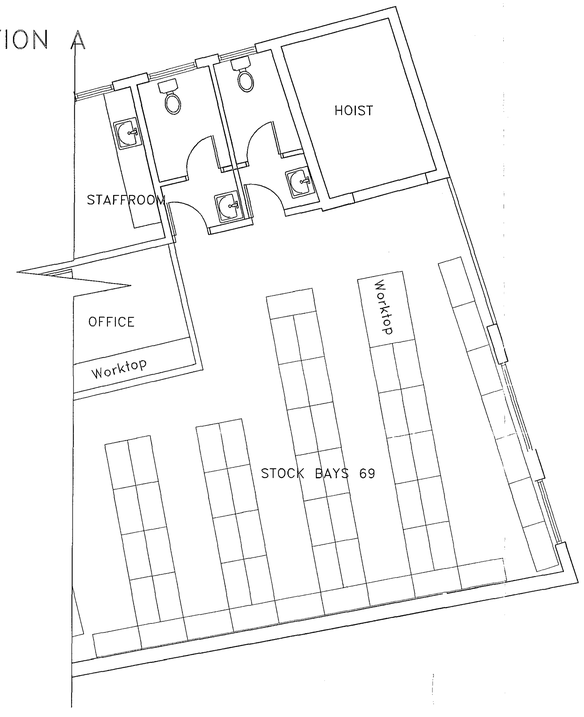

SECTION A

MACKAYS

MACKAYS STORES LIMITED
CALEDONIA HOUSE, CALEDONIA STREET,
PAISLEY PA3 2JP
0141 887 9151 FAX 0141 314 7279

APPROVED
IWM
CW

SHDC
Planning & Development
07 JUN 2004
Ref: 07/0316/04

PROJECT
SPALDING

TITLE
GROUND FLOOR
AS PROPOSED
GENERAL LAYOUT

DWG.NO **SPALDING/137/01/02**

DRAWN BY	GM	DATE	29/01/01
CHECKED BY		DATE	
APPROVED BY		DATE	
SCALE	1:50		

DETERMINED
PLAN