



F2	4.10	3.33	3.33	3.33	900
F3	4.14	3.39	3.39	3.39	900
F4	4.00	3.59	3.59	3.59	900
F5	4.14	3.77	3.77	3.77	900

Shrub Planting Schedule	
Berberis Verruculosa @ 900mm Centres	
Berberis Thunbergii 'Red Chief' @ 900mm Centres	
Cotoneaster 'Gnom' @ 900mm Centres	

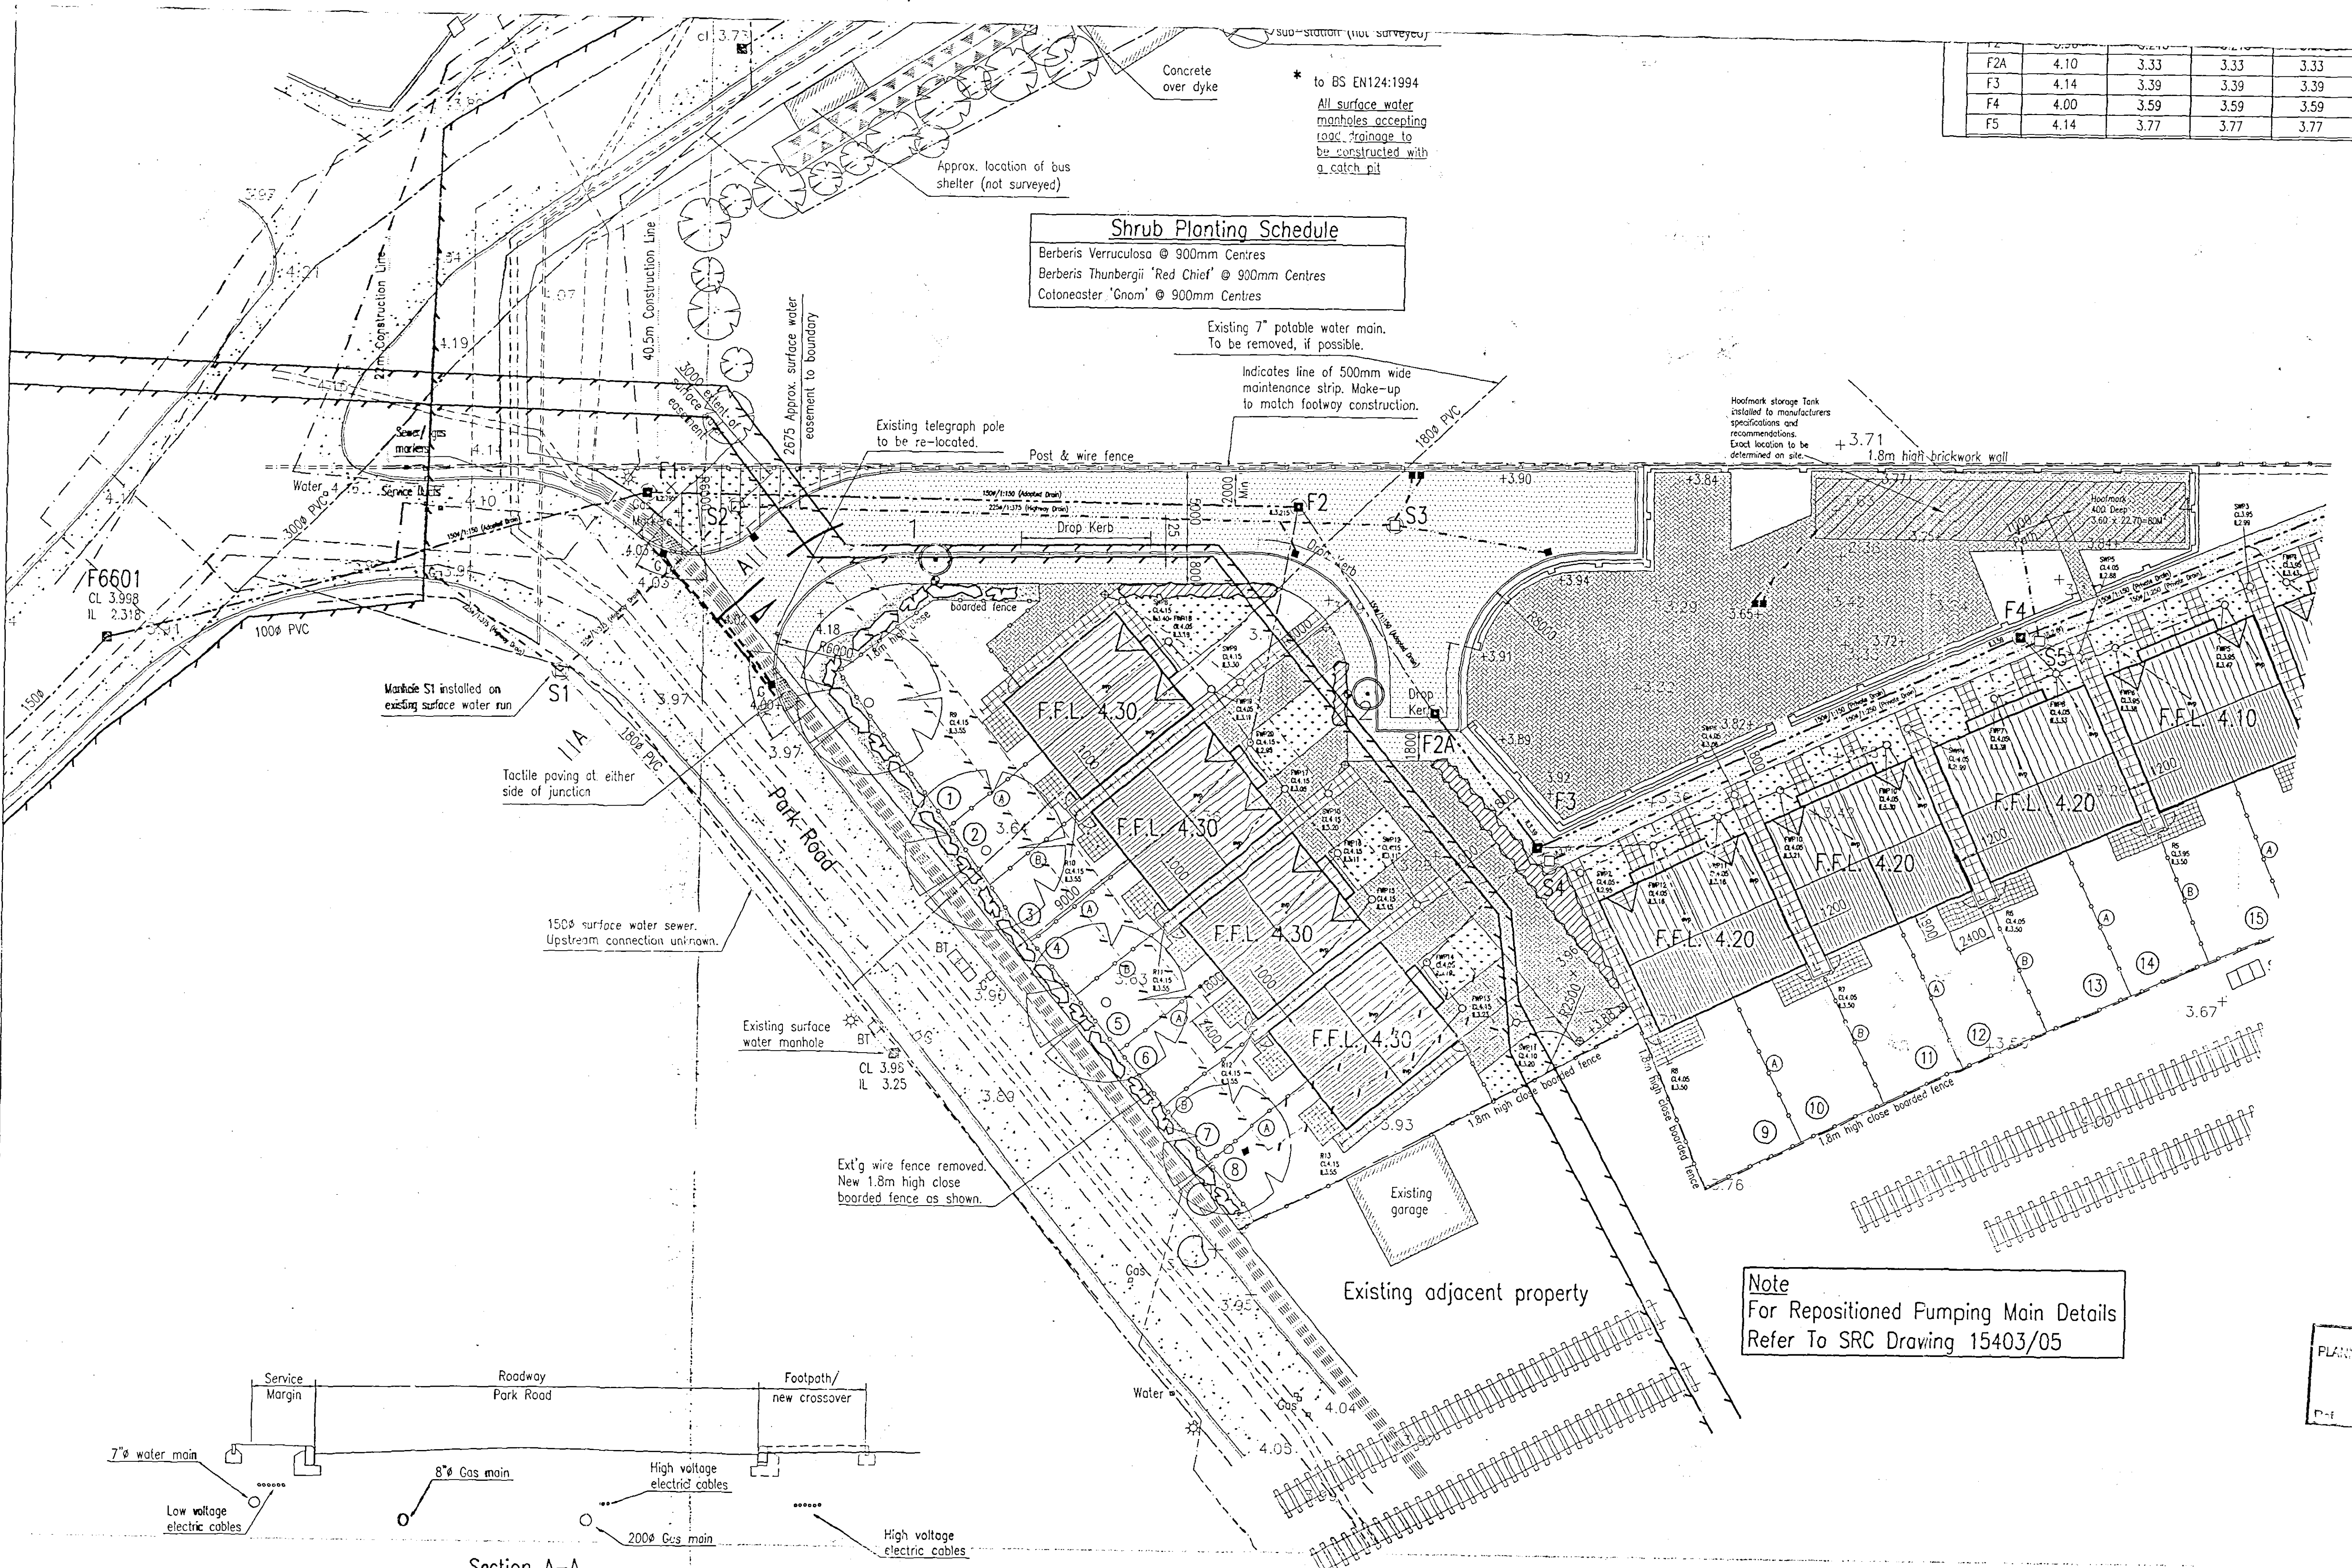

Note
For Repositioned Pumping Main Details
Refer To SRC Drawing 15403/05

SRC
PLANNING & DEVELOPMENT
26 MAY 2013
Ref: 0750/06

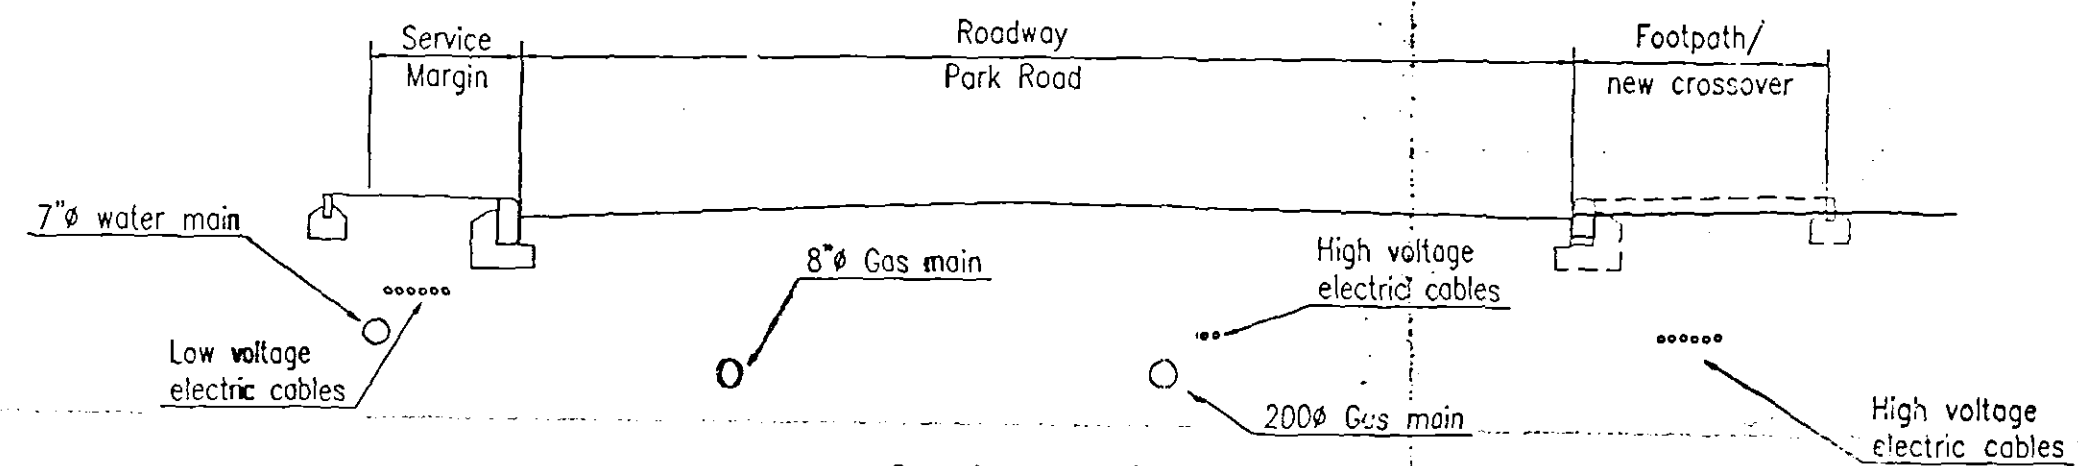

Section A-A

Note
Services in Park Road not shown on plan. Refer to section A-A for details.

DETERMINED

Part 15403/01/2