


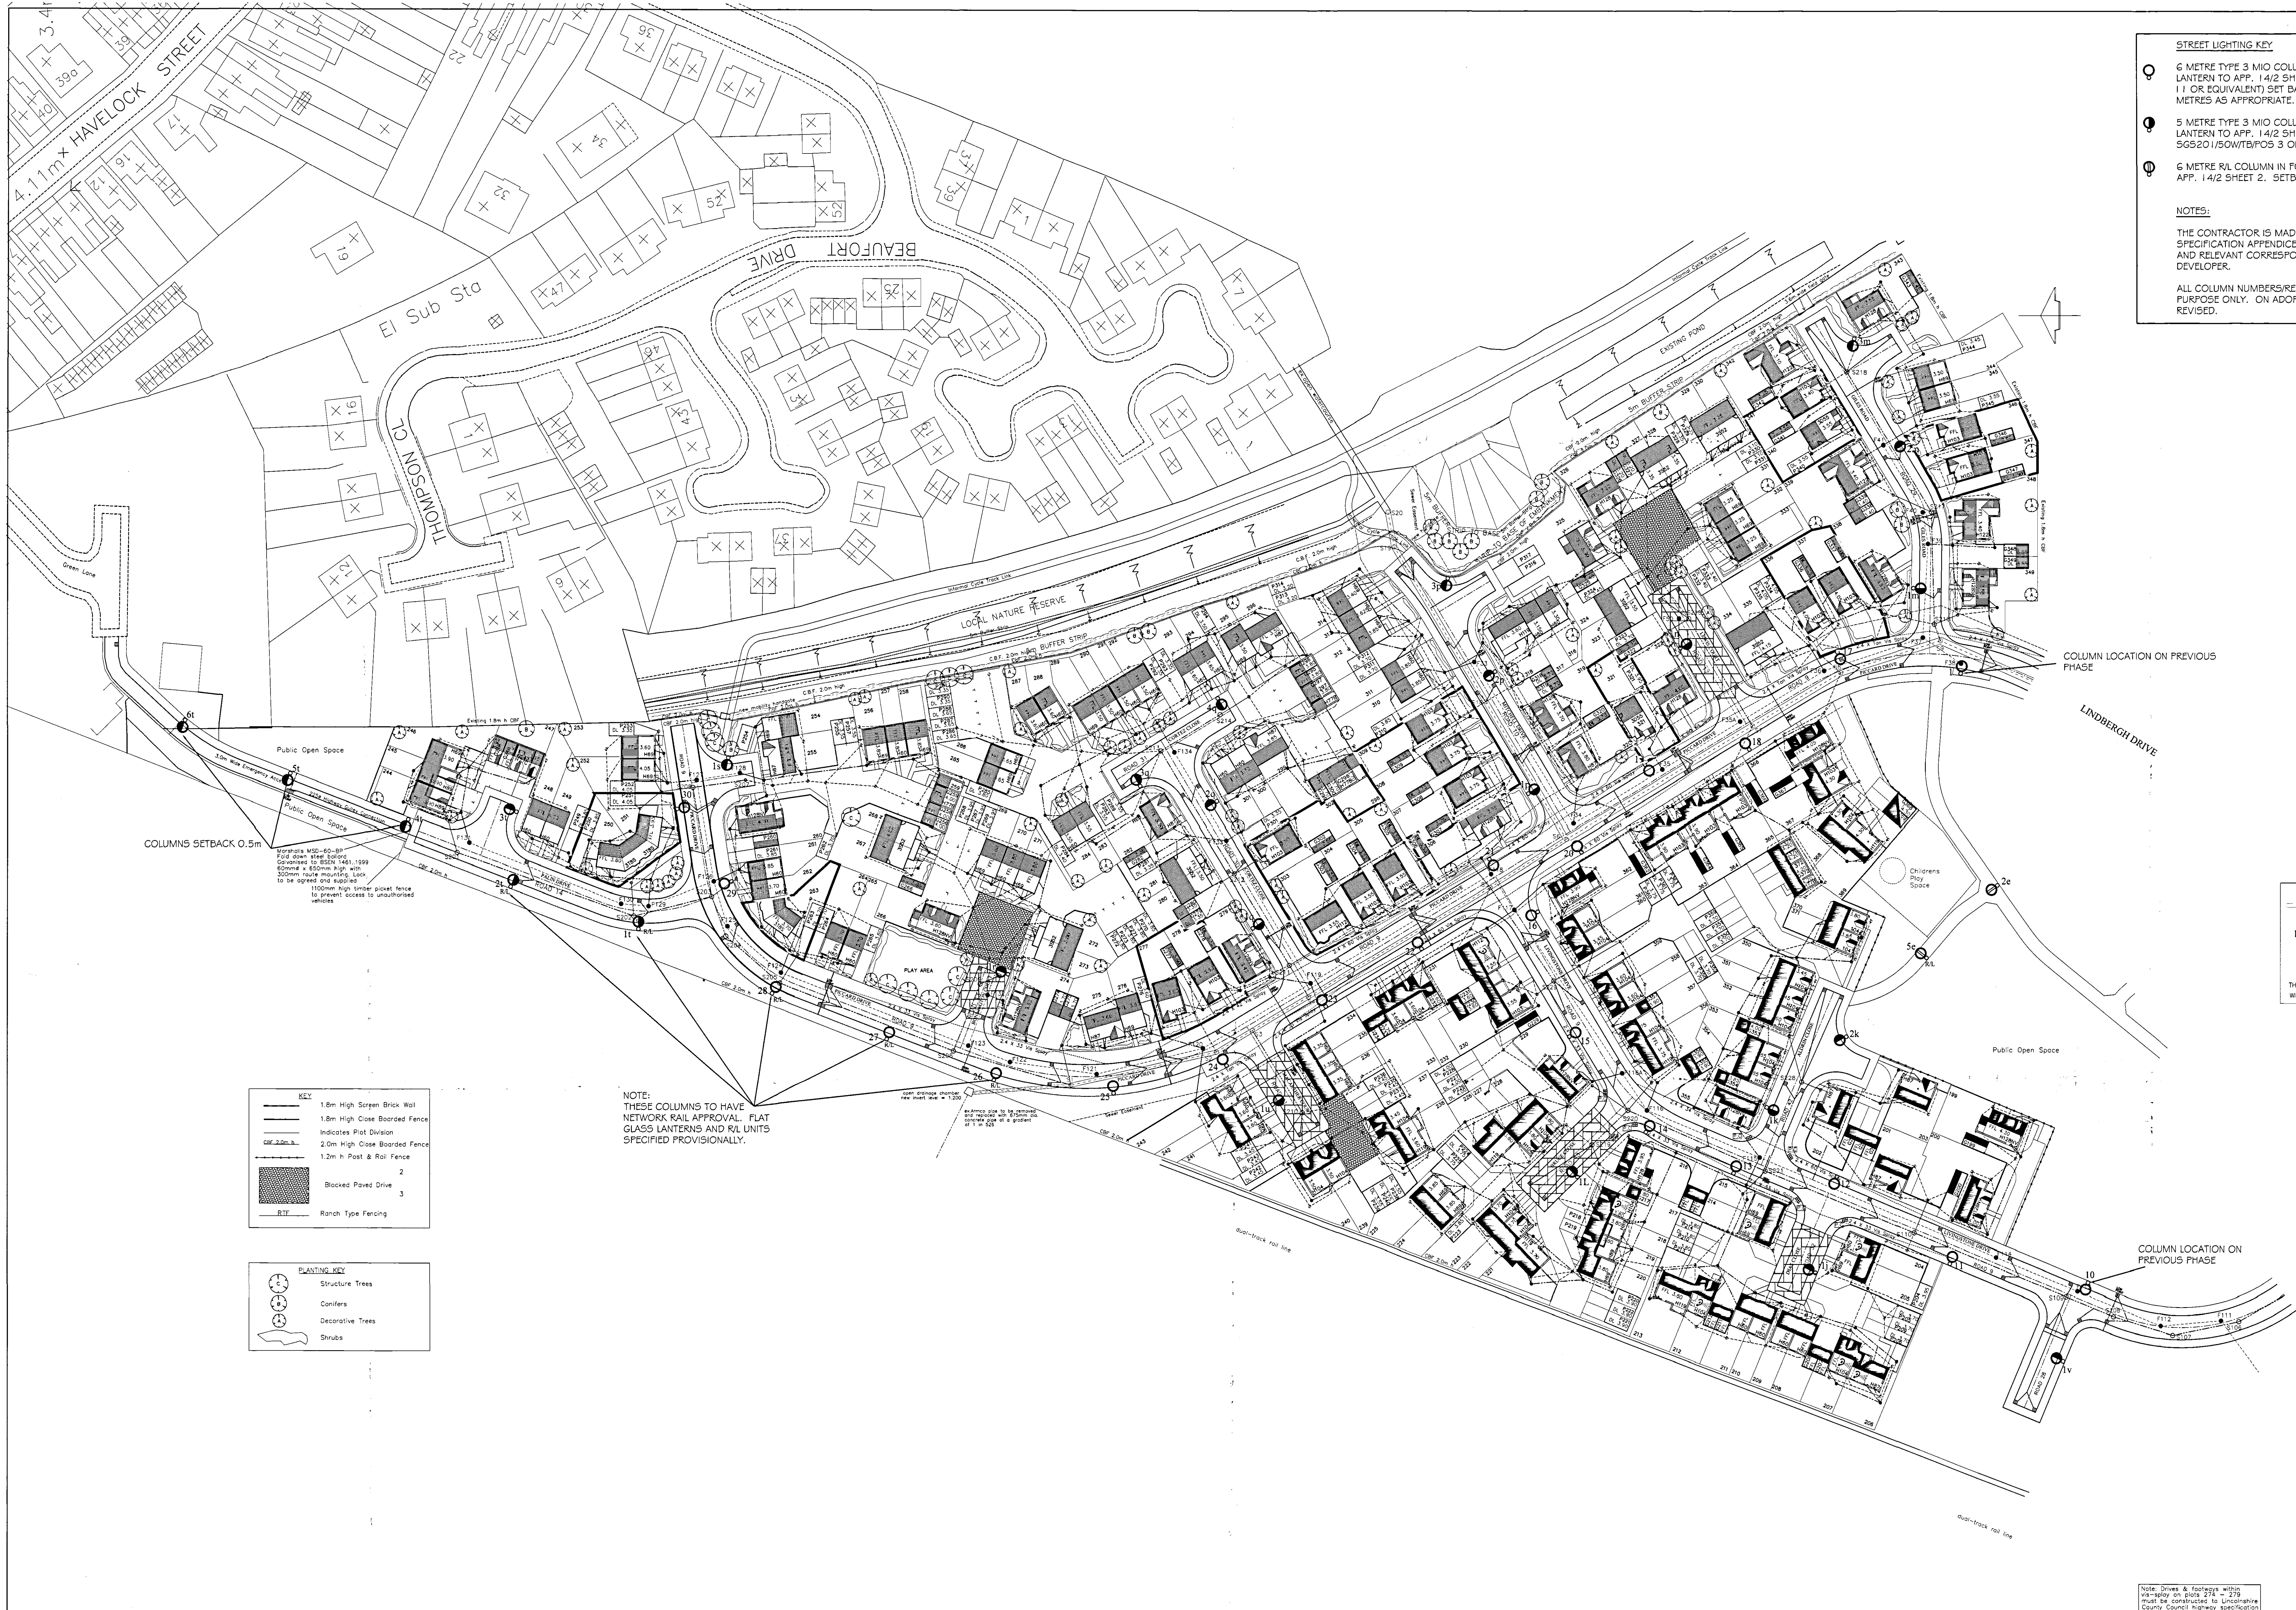

**STREET LIGHTING KEY**

- 6 METRE TYPE 3 MIO COLUMN WITH POST TOP MOUNTED LANTERN TO APP. 1/4/2 SHEET 1 (PHILIPS 305/70W FOS 111 OR EQUIVALENT) SET BACK 1.60 METRES OR 2.6 METRES AS APPROPRIATE.
- 5 METRE TYPE 3 MIO COLUMN WITH POST TOP MOUNTED LANTERN TO APP. 1/4/2 SHEET 2 (PHILIPS 565/201/50W/TF/POS 3 OR EQUIVALENT)
- 6 METRE R/L COLUMN IN FOOTPATH WITH LANTERN TO APP. 1/4/2 SHEET 2. SETBACK 0.5 METRES.

**NOTES:**

THE CONTRACTOR IS MADE AWARE OF THE SEVERAL SPECIFICATION APPENDICES RELATED TO THE SCHEME AND RELEVANT CORRESPONDENCES HELD BY THE DEVELOPER.

ALL COLUMN NUMBERS/REFERENCES ARE FOR RECORD PURPOSE ONLY. ON ADOPTION NUMBERING MAY BE REVISED.

**CYCLEWAY/ FOOTPATH DETAILS**

- Proposed 'native' hedge planting
- Proposed Mobility Timber Kissing Gate (by Jackson Fine Fencing)

THIS DRAWING SHOULD BE READ IN CONJUNCTION WITH DWG NO. 728.37/FEB 06

**Previous Amendments**

- A - Detail added - AS - 11/04
- B - Highways amended - AS - 11/04
- C - Private Driveways amended - AS - 01/05
- D - Amendments to plot no positions - AS - 01/05
- E - Amendments to Green Lane Access - AS - 01/05
- F - Additions for section 38 submission - AS - 01/05
- G - Amendments to emergency Access - AS - 02/05
- H - Amendments to layout - AS - 02/05
- I - Street lighting added - AS - 03/05
- J - Street lighting amended - AS - 04/05

**KEY**

- 1.8m High Screen Brick Wall
- 1.8m High Close Boarded Fence
- Indicates Plot Division
- 2.0m High Close Boarded Fence
- 1.2m H Post & Rail Fence
- Blocked Paved Drive
- Ranch Type Fencing

**PLANTING KEY**

- Structure Trees
- Conifers
- Decorative Trees
- Shrubs

**NOTE:** THESE COLUMNS TO HAVE NETWORK RAIL APPROVAL. FLAT GLASS LANTERNS AND R/L UNITS SPECIFIED PROVISIONALLY.

**Jelson**  
Jelson Ltd  
275 Loughborough Road  
Leicester LE4 5PR  
Tel: 0115 2661541  
Fax: 0115 2664599

Drawing Title:  
Planning Layout  
Magellan Way - Phase 4  
Spalding  
Lincolnshire

Drawing No:  
728.31

Drawn by:  
AS

Checked by:

Scale:  
1/500

Revision:  
T

Date:  
June 2006

Amendments:  
P. Amendments to house types across site on land to the east of Magellan Way SRP Oct.05  
Q. Further amendments to house types. Landscaping added.  
R. Addition of rear footpath to plot 235. May06.SRP  
S. Amendment to plot 357/358 line + garage allocation changed SRP June 06  
T. Change of house type on plots 321 and 340. June 06 SRP

3000  
Planned Development  
30 JUN 2006  
Ref: 755 06

AMENDMENT  
14

DETERMINED  
PLAN

Note: Plot 343 southern end gable window to be deleted