




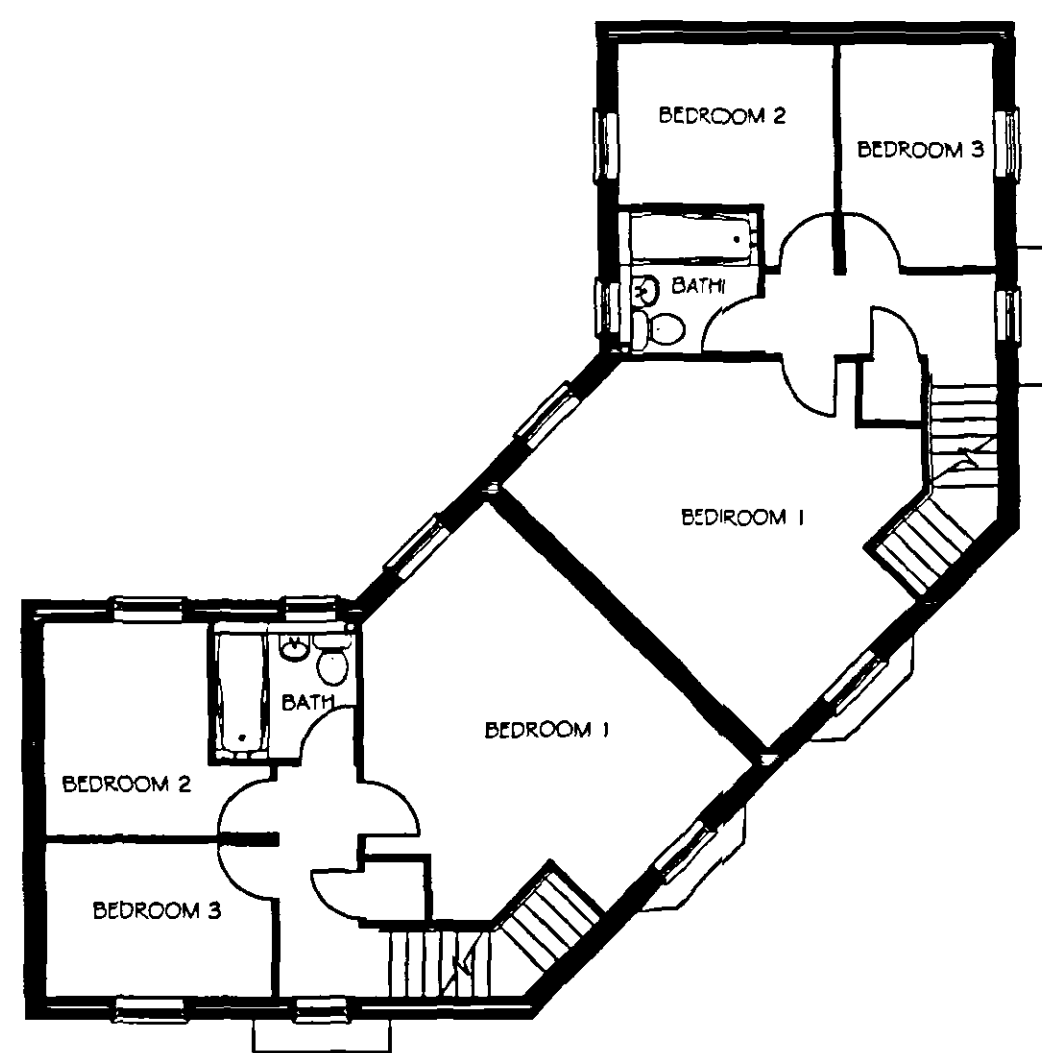


FIRST FLOOR PLAN

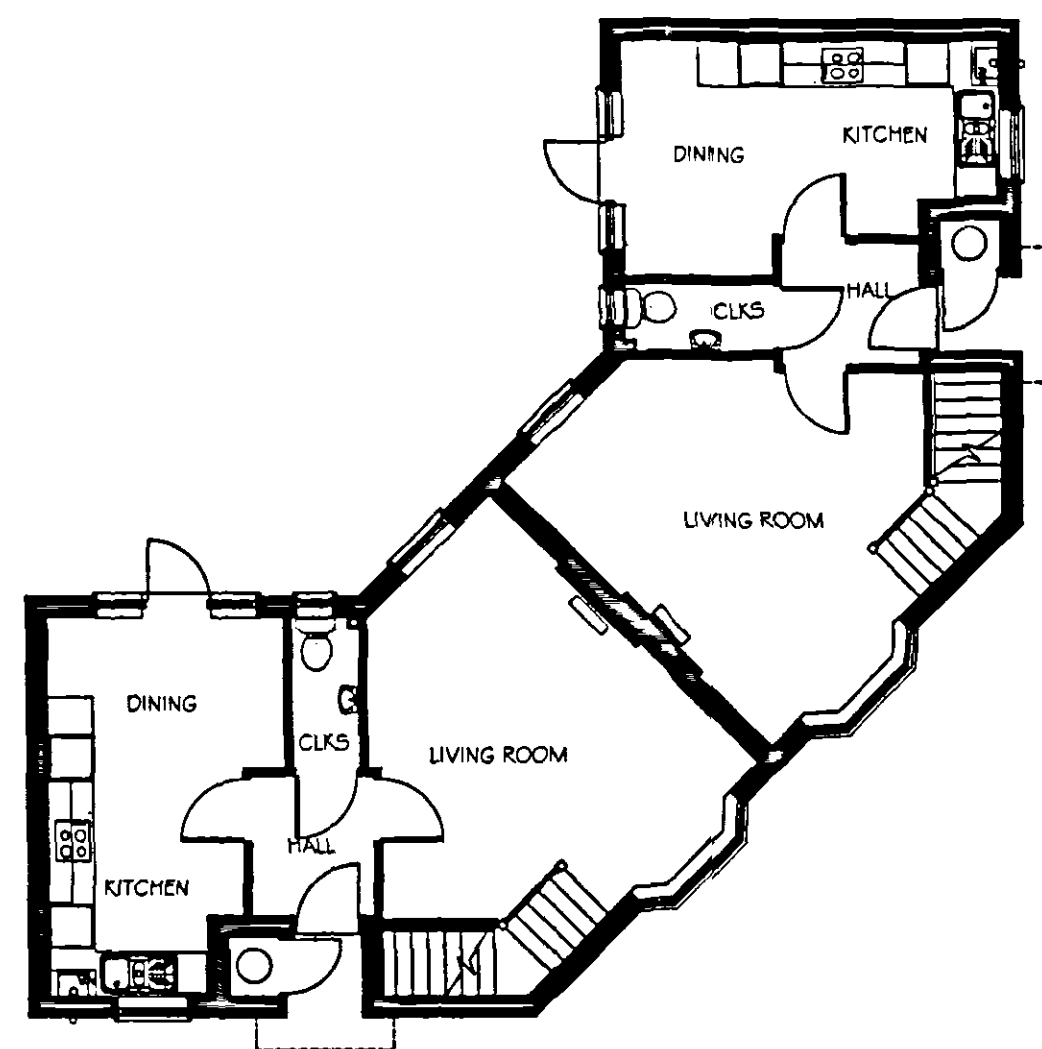


GROUND FLOOR PLAN

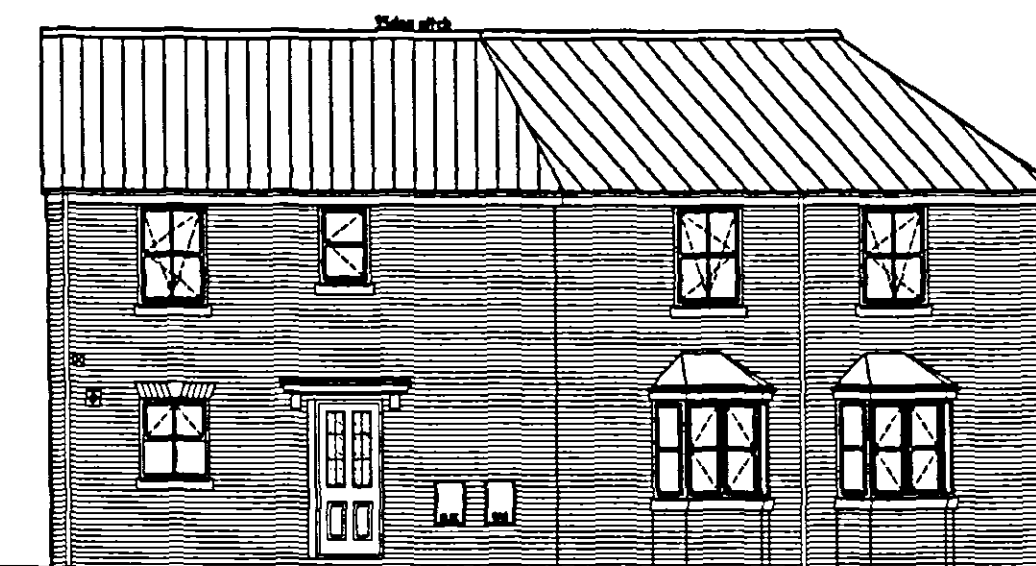

FRONT ELEVATION

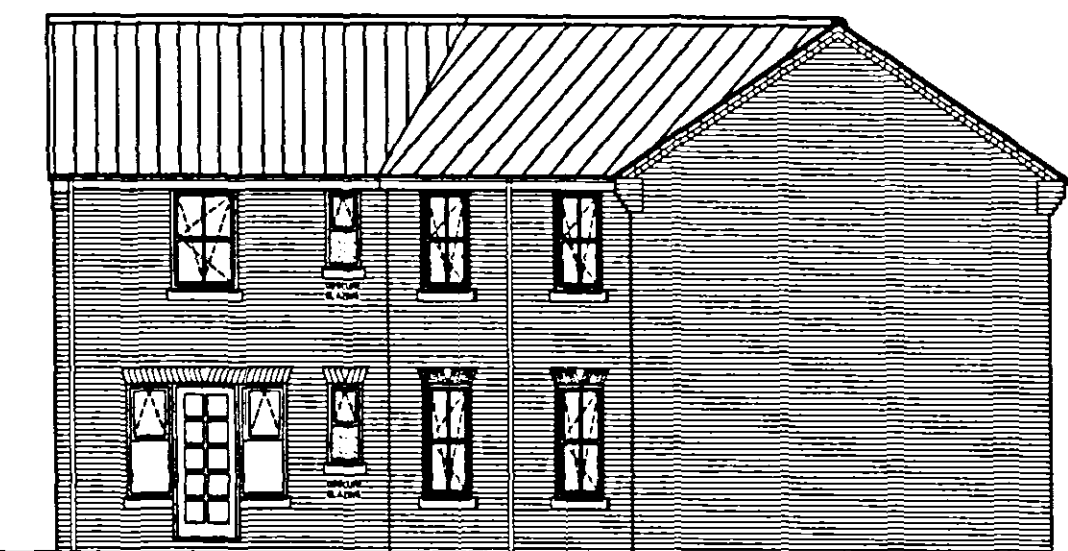

FRONT ELEVATION

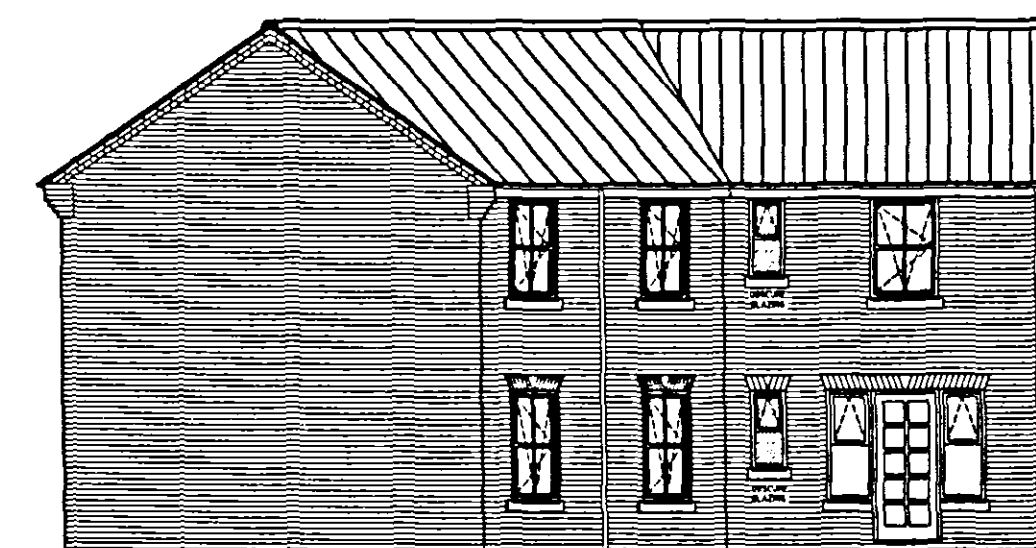

REAR & SIDE ELEVATION



SPDC
PLANNING & DEVELOPMENT
30 MAY 2005
Ref: 0755/06

DETERMINED
PLAN



370 Loughborough Road
Leicester
LE4 5PR
Telephone : 0116 2661541
Fax : 0116 2664589

3T8A House Type. ~ Spalding

NO	REVISIONS	DATE	NO	REVISIONS	DATE	DRAWING NO.	DRAWN BY
A						3T8A	AMF
							SCALE
							1:100
							DATE
							11/2005