




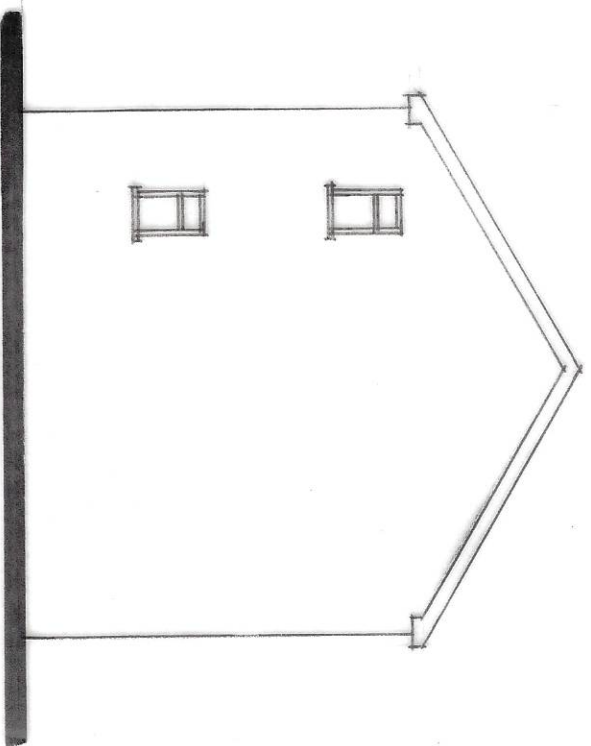


SIDE

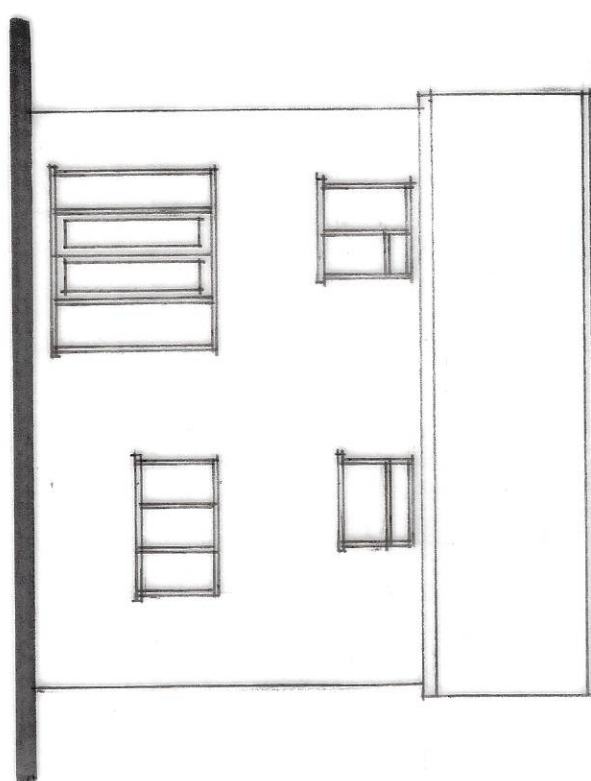


REAR

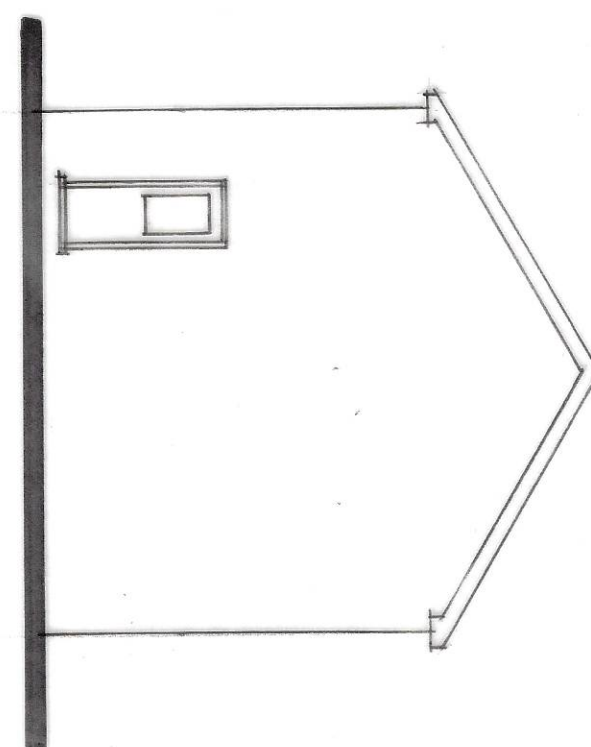

SIDE

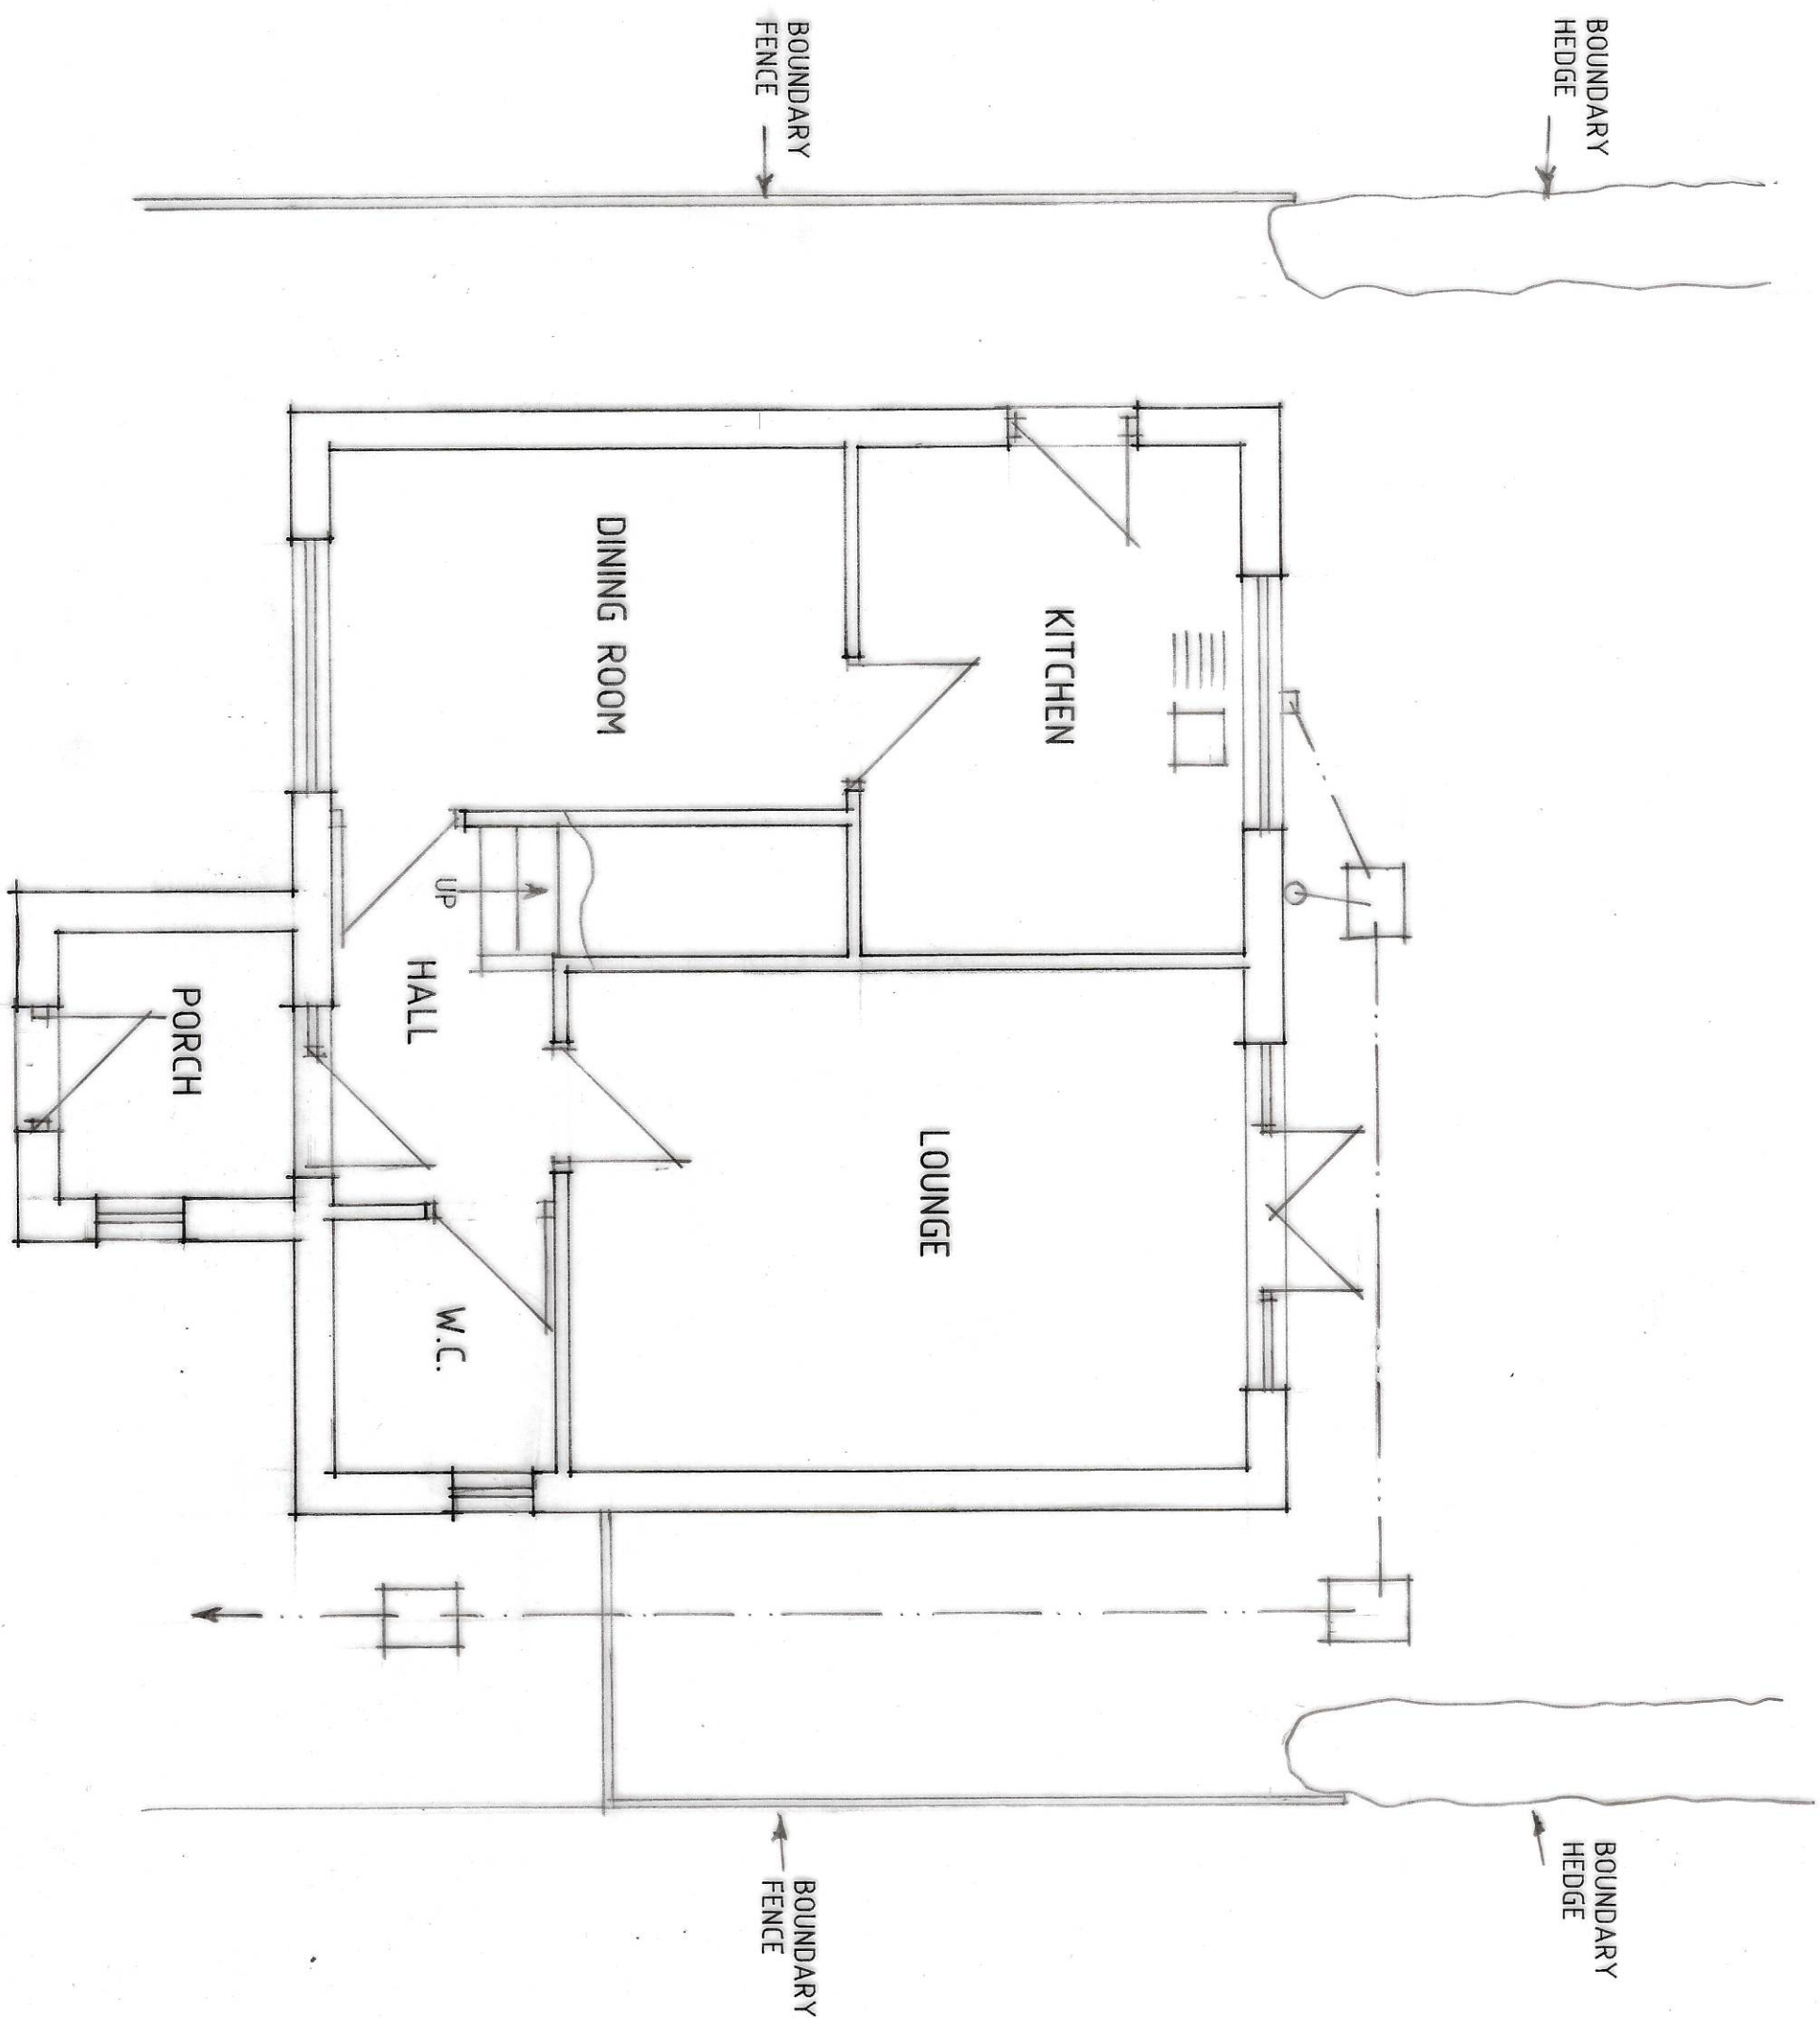

GROUND FLOOR PLAN

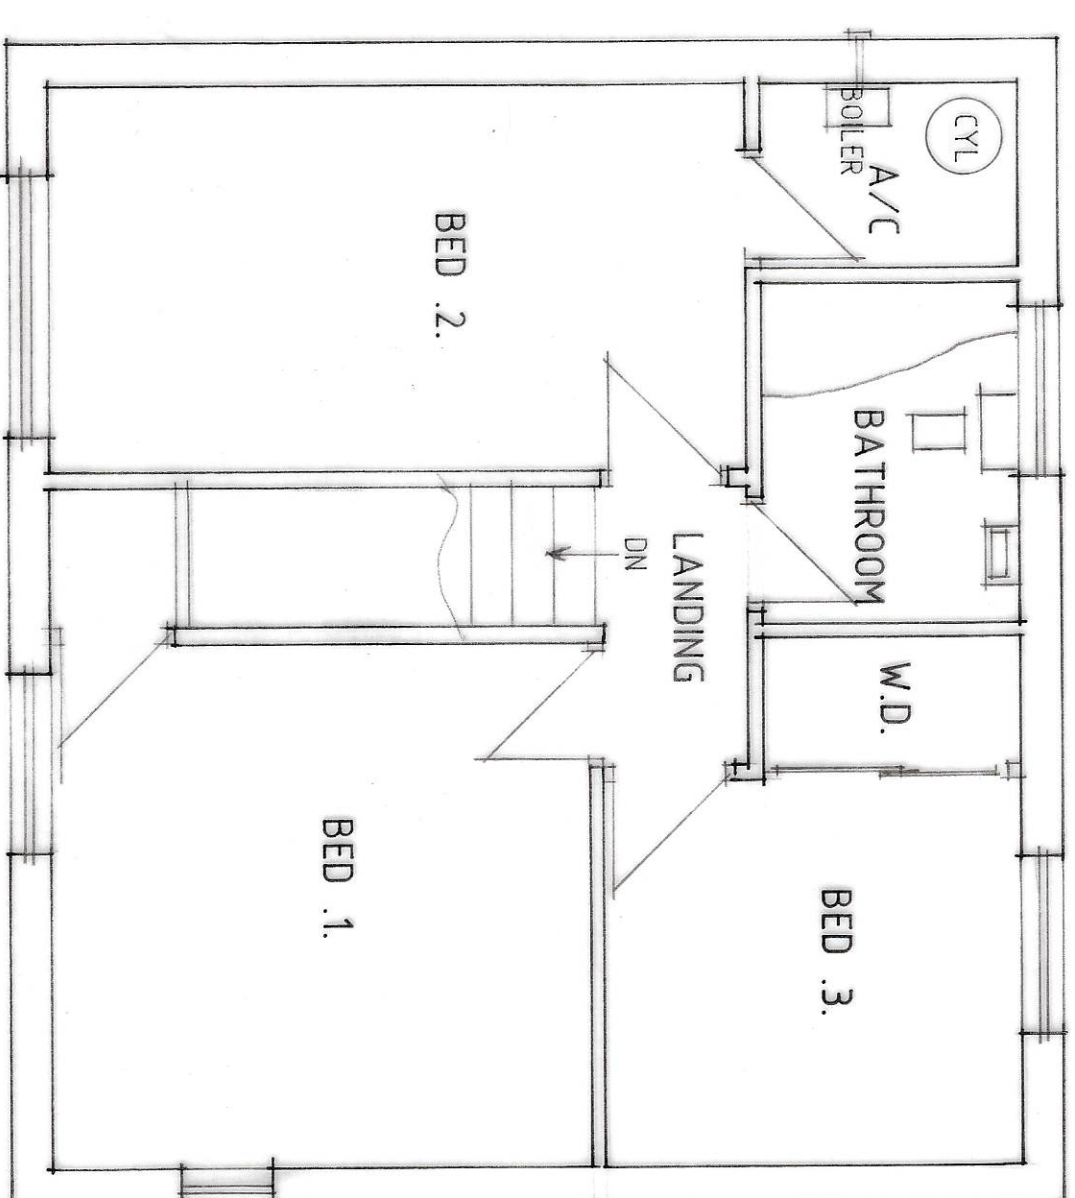

FIRST FLOOR PLAN

A - FIRST FLOOR ADDED - 6.6.18

Status
DESIGN
CONSULTANTS IN ARCHITECTURE & PLANNING

PROPOSED EXTENSION AT
4 SAXON CLOSE, SPALDING
FOR

MRS. A. BURNETT.

PLAN AS EXISTING

1:50 1:100 SD17-036/1
OCT-17 B. GILHAM.

2 Edinburgh Walk, Heddesley,
Spalding, Lincs PE12 7AP
Tel: 01406 424343 Fax: 01406 490702

