


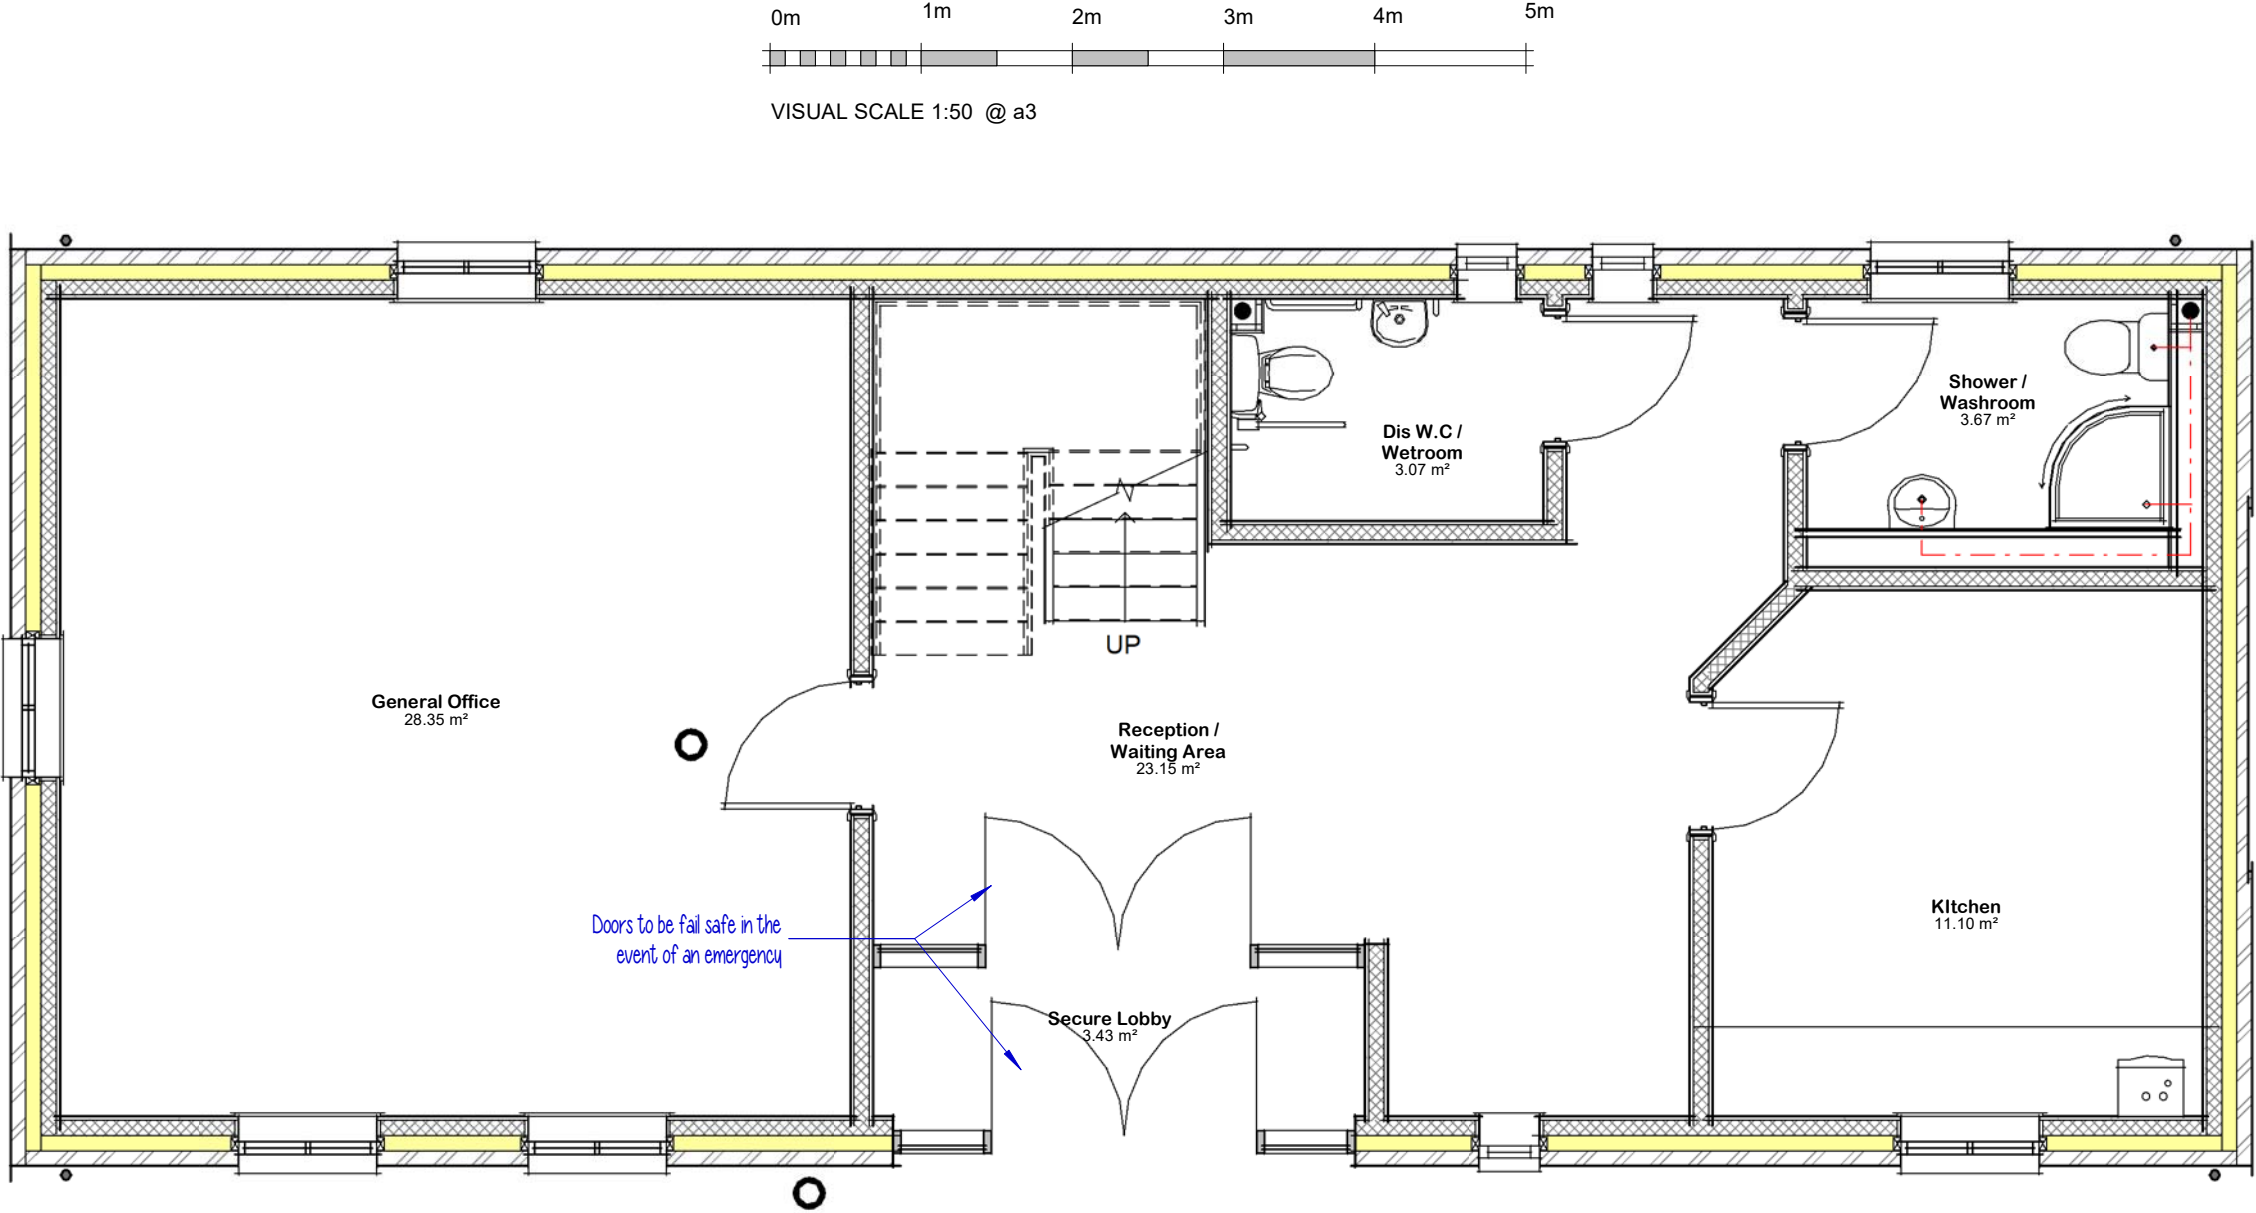

Room Schedule Ground Floor		
Name	Area	Perimeter
Dis W.C / Wetroom	3.05 m ²	7.1 m
General Office	28.35 m ²	21.3 m
Kitchen	11.10 m ²	13.1 m
Reception / Waiting Area	23.15 m ²	25.8 m
Secure Lobby	3.45 m ²	8.6 m
Shower / Washroom	3.65 m ²	7.9 m
Grand total: 6	72.75 m ²	83.7 m