



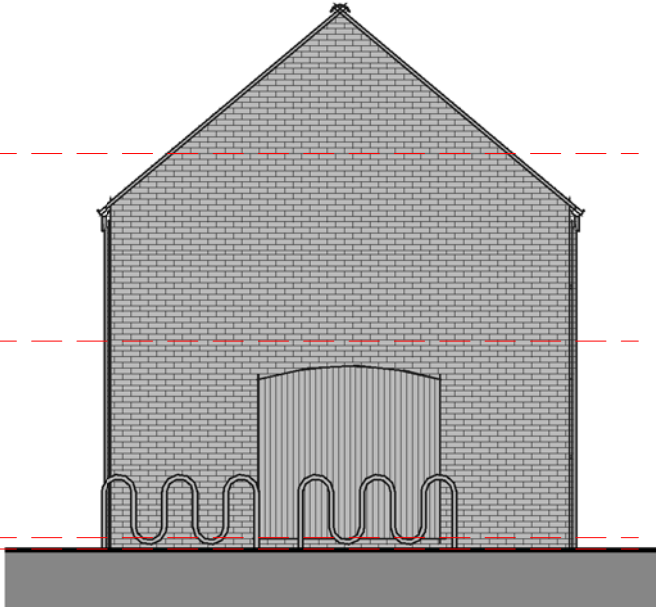

01 - Front
1 : 100

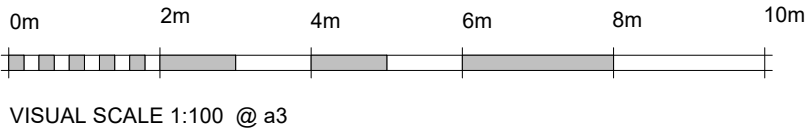


02 - Right Flank
1 : 100

EXTERNAL MATERIALS SCHEDULE:	
□	Facing Brickwork - Olde Coachhouse by Traditional Brick and Stone. English Garden Wall Bond with every third to be a header course. Mortar to be buff coloured with sharp yellow/orange sand with flush 'bagged' finish
□	Roof Covering - Britslate Graphite by Sandtoft
□	Cream Timber Windows
□	Grey Timber Doors
□	Black Rainwater Goods



03 - Rear
1 : 100

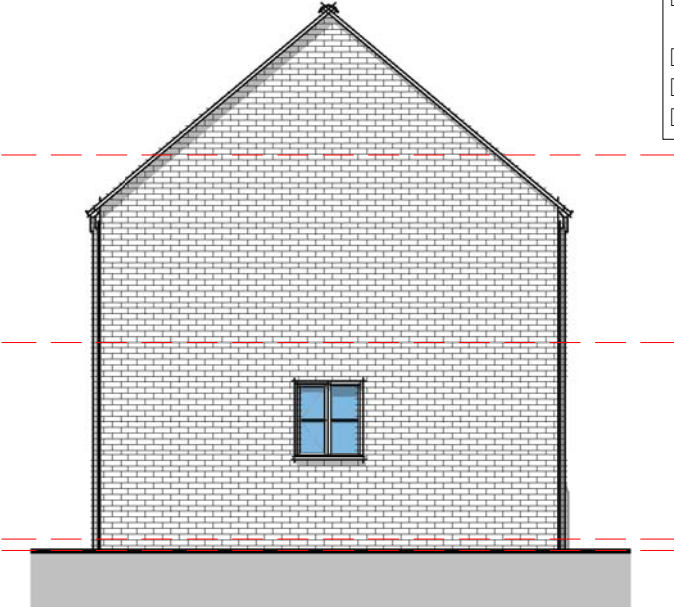

04 - Left Flank
1 : 100