


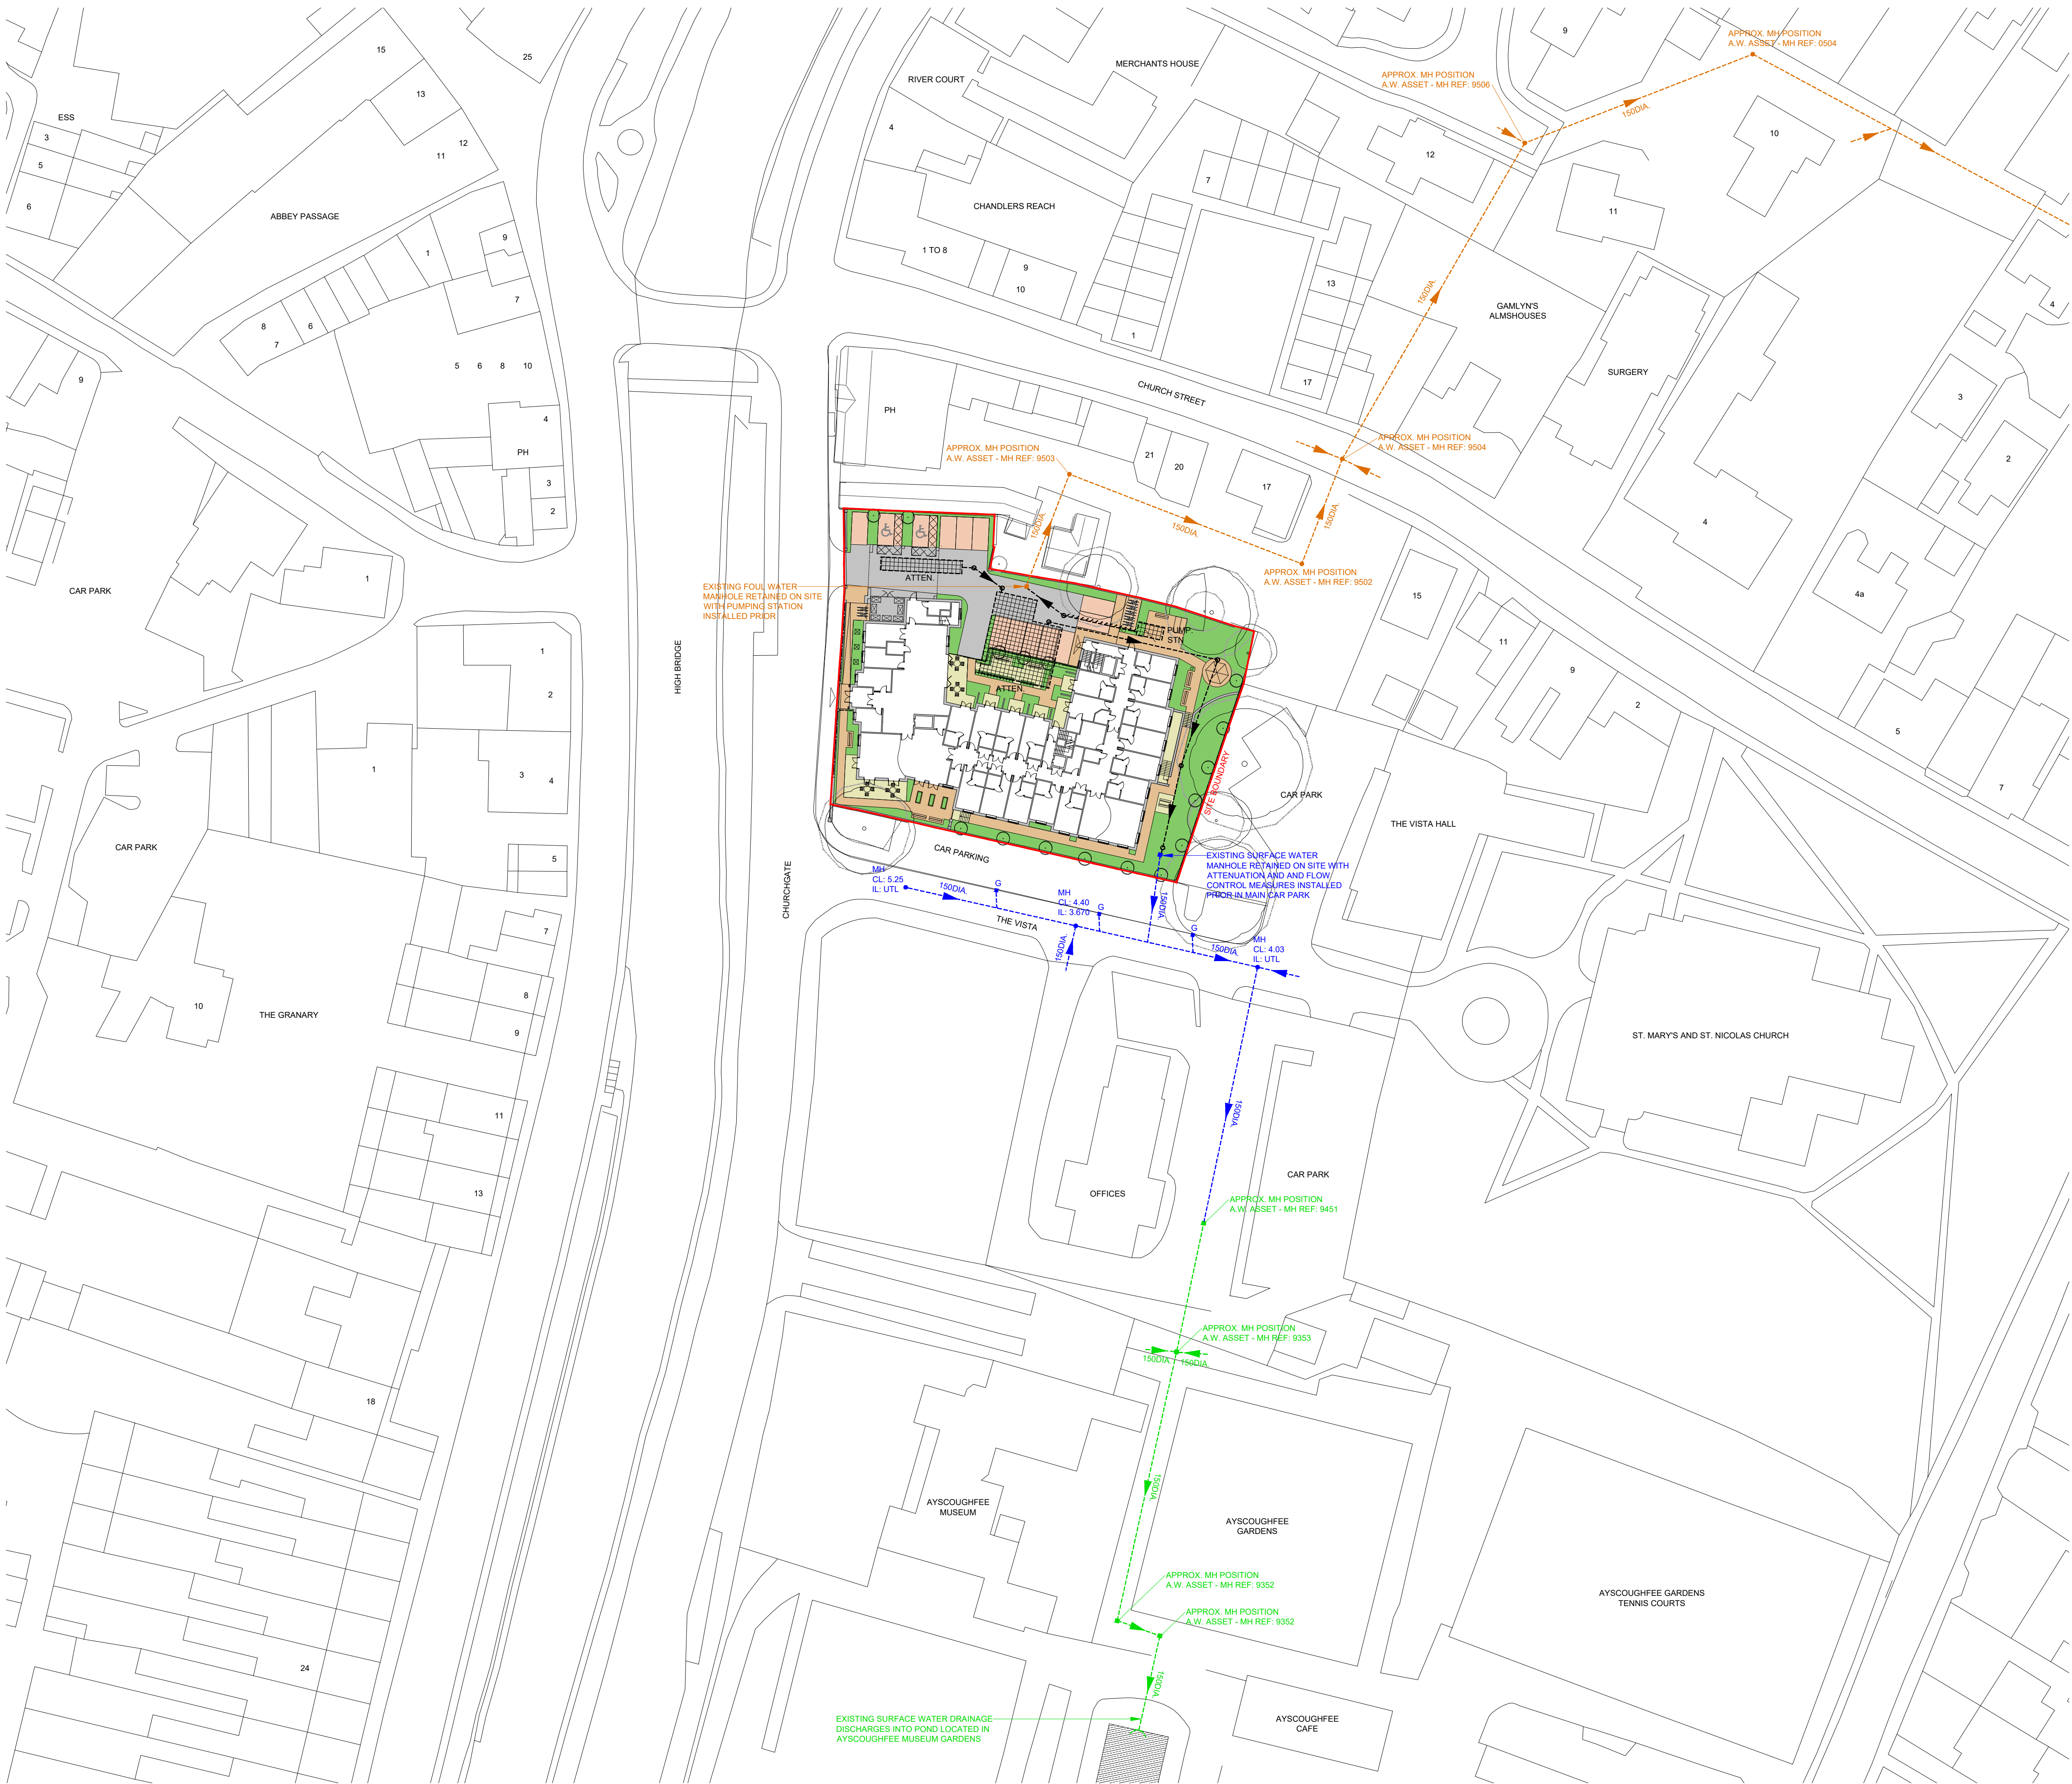

P3	MM	Surface water revised to suit EAS arrangement	09/06/23
P2	MM	Issued for Comment	17/03/23
P2	MM	Issued for Comment	14/03/23
Rev	Drawn by	Description	Date



Unit 1, Oakington Business Park
Dry Drayton Road, Oakington
Cambridge, CB24 3DQ

info@gawnassociates.com

www.gawnassociates.com 01223 233888

Status:
PRELIMINARY ISSUE

Client:
CRISPEN HOLDINGS LTD

Project:
PROPOSED CARE HOME, FORMER BULL & MONKIE
PUBLIC HOUSE, CHURCHGATE, SPALDING PE11 2RA

Drawing Title:
EXISTING FOUL & SURFACE WATER DRAINAGE
ROUTE BEYOND EXTENT OF SITE BOUNDARY

Drawn by:	Ckd by:	Revision:	Drawing No:
MM	LJG	P3	221/1811/SK01

Date: MAR 2023 Scale: 1:500 @ A1

DO NOT SCALE FROM THIS DRAWING - either manually or electronically.
All drawings to be read in conjunction with attached construction notes